


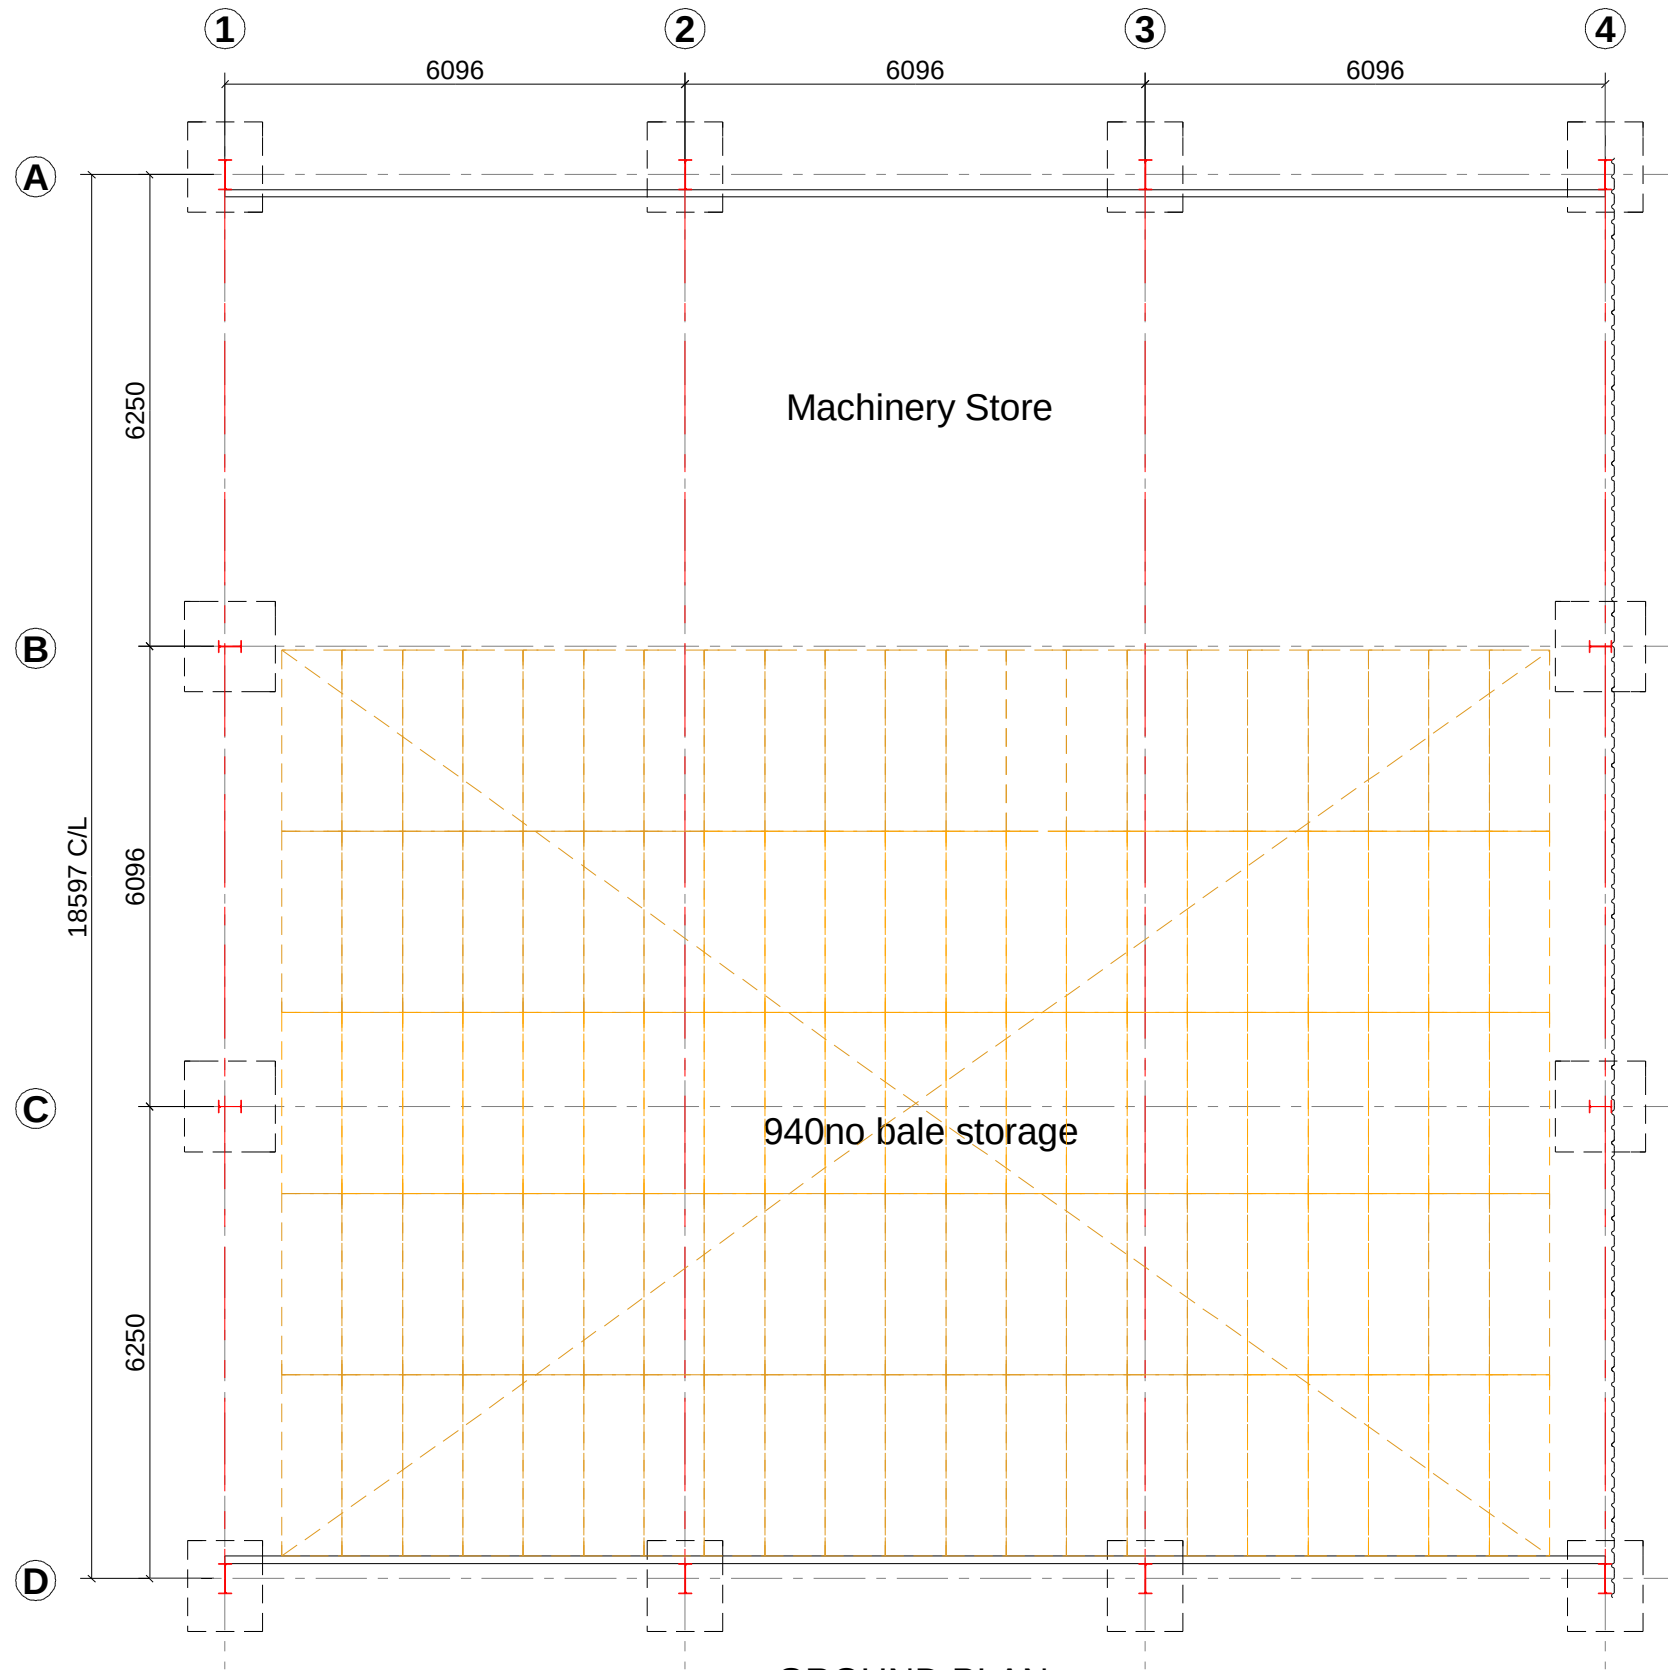

GROUND PLAN



SCALE BAR 1:100

Project:
Replace redundant parlour
with Straw & Machinery storage
building

Scale: 1:100 @ A3

Drg no. 2502/03

Date: January 2026

Drawn by: PAR

Client:
Birchpiece Farms Ltd
Cockhaise Farm
Monteswood Lane, Haywards Heath
RH16 2QP

R & B
CONSTRUCTION
SOUTHERN LTD.

The Yard, Bird-In-Eye Hill
Framfield, Uckfield
East Sussex, TN22 5HA
Tel/Fax: 01825 760600
07711 125881 or 07815 300450