




1 EXISTING FRONT SE ELEVATION
SCALE 1:100

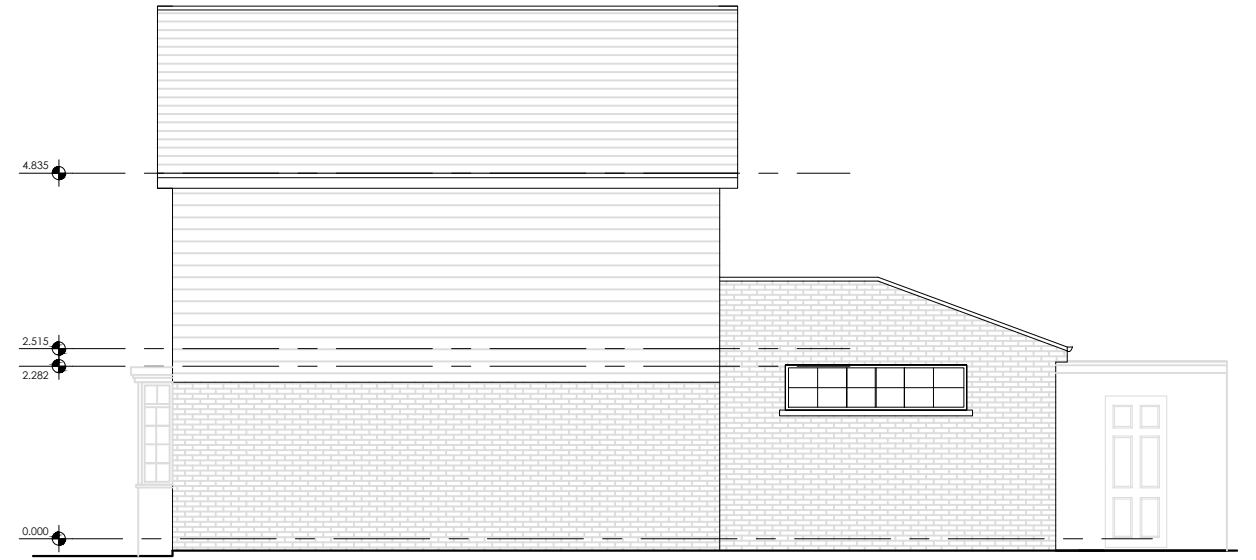

2 EXISTING SIDE NE ELEVATION
SCALE 1:100



3 EXISTING REAR NW ELEVATION
SCALE 1:100



4 EXISTING SIDE SW ELEVATION
SCALE 1:100



REVISIONS

* *

STATUS EXISTING PROJECT 7 BYLANES CRESCENT, CUCKFIELD

TITLE
EXISTING ELEVATIONS

SCALE 1:100 DATE 2025.03.07 DRAWING NUMBER 003 REV *

VICTORIA MUSTARD ARCHITECT

135 Crawley Down Road, Felbridge, East Grinstead RH19 2PS
Mob 07779 245 093 vicki@victoriarmustardarchitects.com