



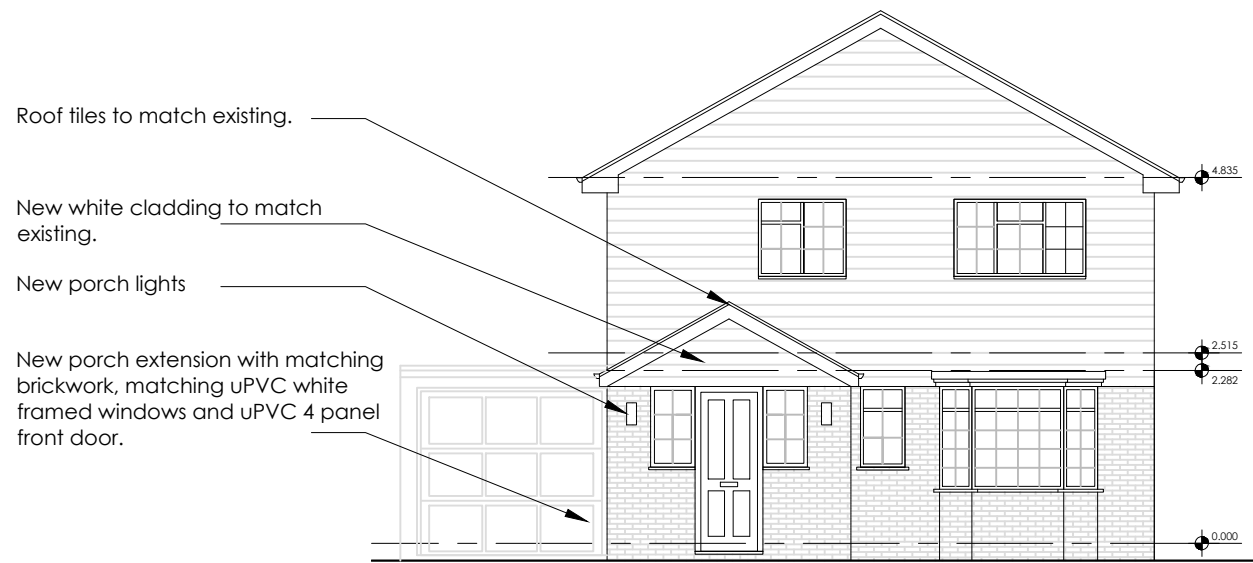

1 PROPOSED FRONT SE ELEVATION
SCALE 1:100

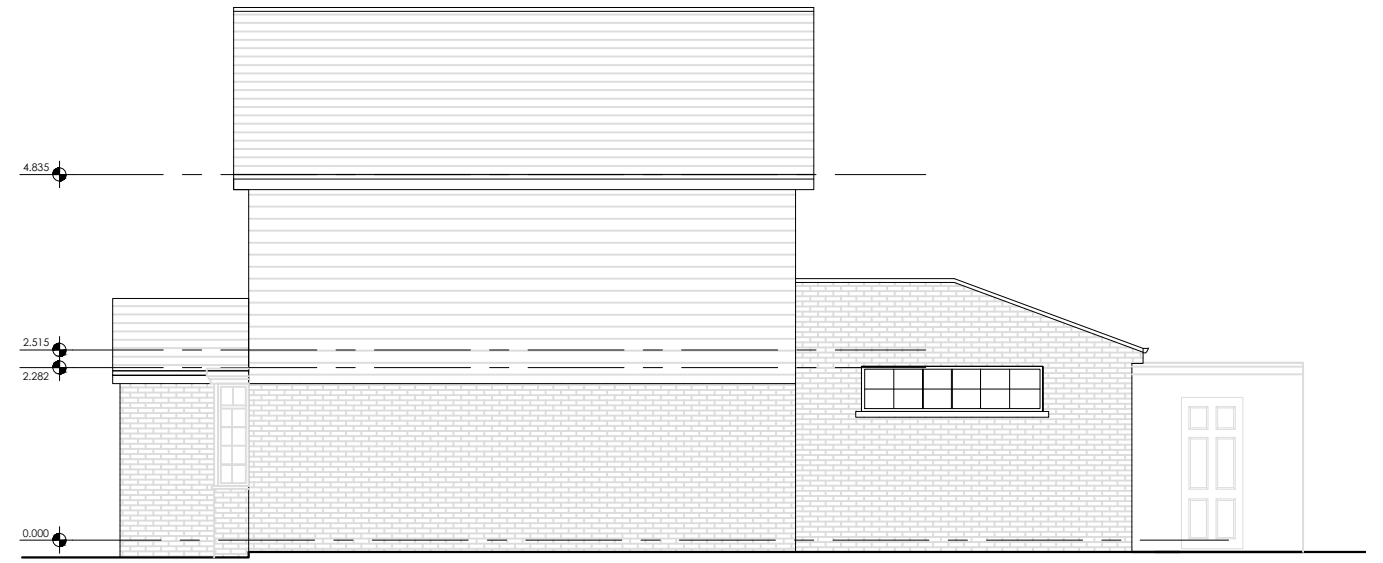

2 PROPOSED SIDE NE ELEVATION
SCALE 1:100



3 PROPOSED REAR NW ELEVATION
SCALE 1:100



4 PROPOSED SIDE SW ELEVATION
SCALE 1:100



REVISIONS	
*	*

STATUS		PROJECT	
PROPOSED		7 BYLANES CRESCENT, CUCKFIELD	
		TITLE	
		PROPOSED ELEVATIONS	
SCALE	DATE	DRAWING NUMBER	REV
1:100	2025.03.07	102	*

VICTORIA MUSTARD ARCHITECT
135 Crawley Down Road, Felbridge, East Grinstead RH19 2PS
Mob 07779 245 093 vicki@victoriarmustardarchitects.com