
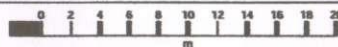


Fair Tye, Tyes Cross, RH19 4HT

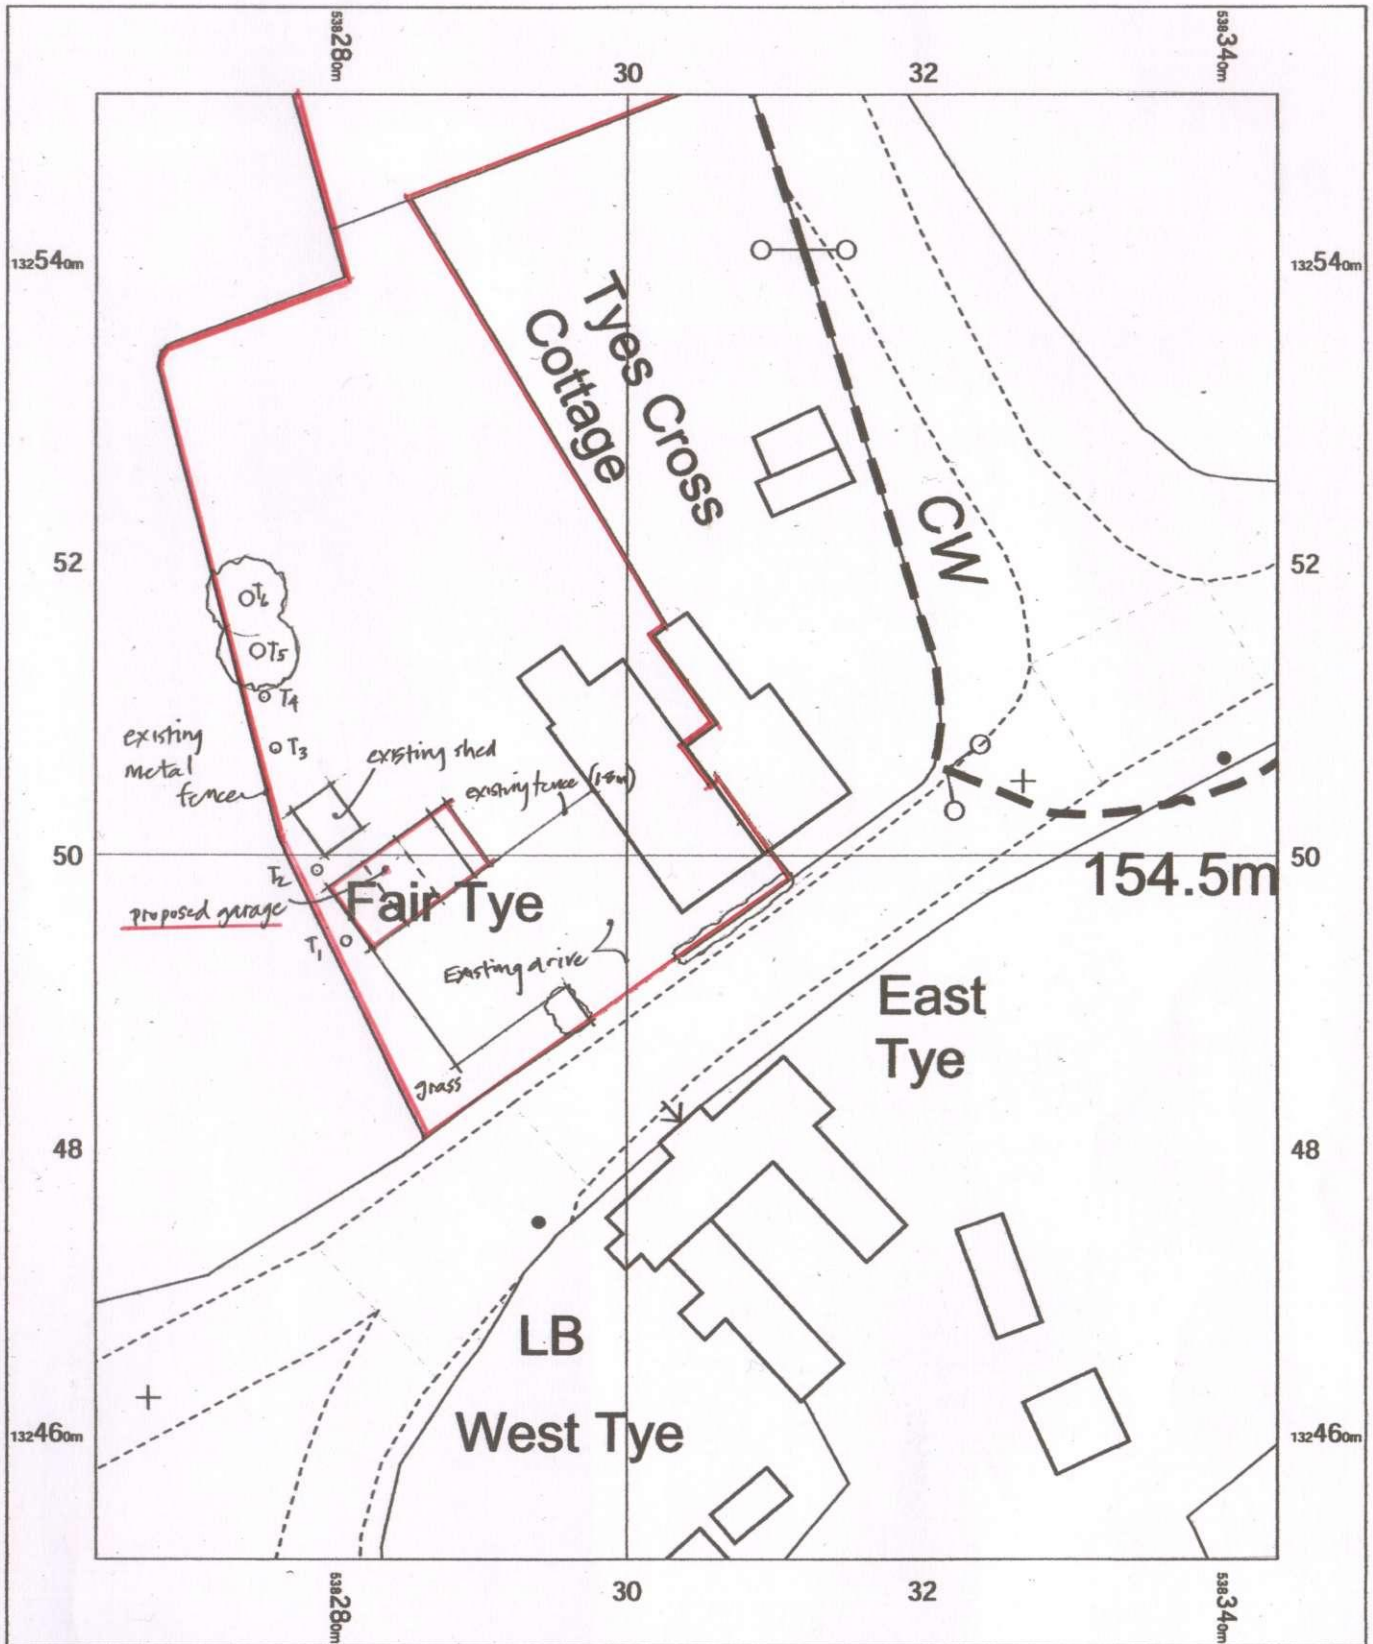

Fair Tye
Tyes Cross,
East Grinstead,
Sharpthorne,
West Sussex
RH19 4HT

BLOCK PLAN 1:500 @ A4

OS MasterMap 1250/2500/10000 scale
Tuesday, October 14, 2025, ID: MDP-01245739
www.mapdataportal.co.uk

1:500 scale print at A4, Centre: 538304 E, 132502 N

©Crown Copyright Ordnance Survey. Licence no.
100019980



$T_1 - T_4$ Leyland cypress
6-12m tall
 $T_5 - T_6$ Sycamore 15m tall

MAPS@
Aworth
SURVEY CONSULTANTS