



OFFICE EXTENSION ON GARAGE
OFFICE 2

Office Space
EXTENDED 2005
North

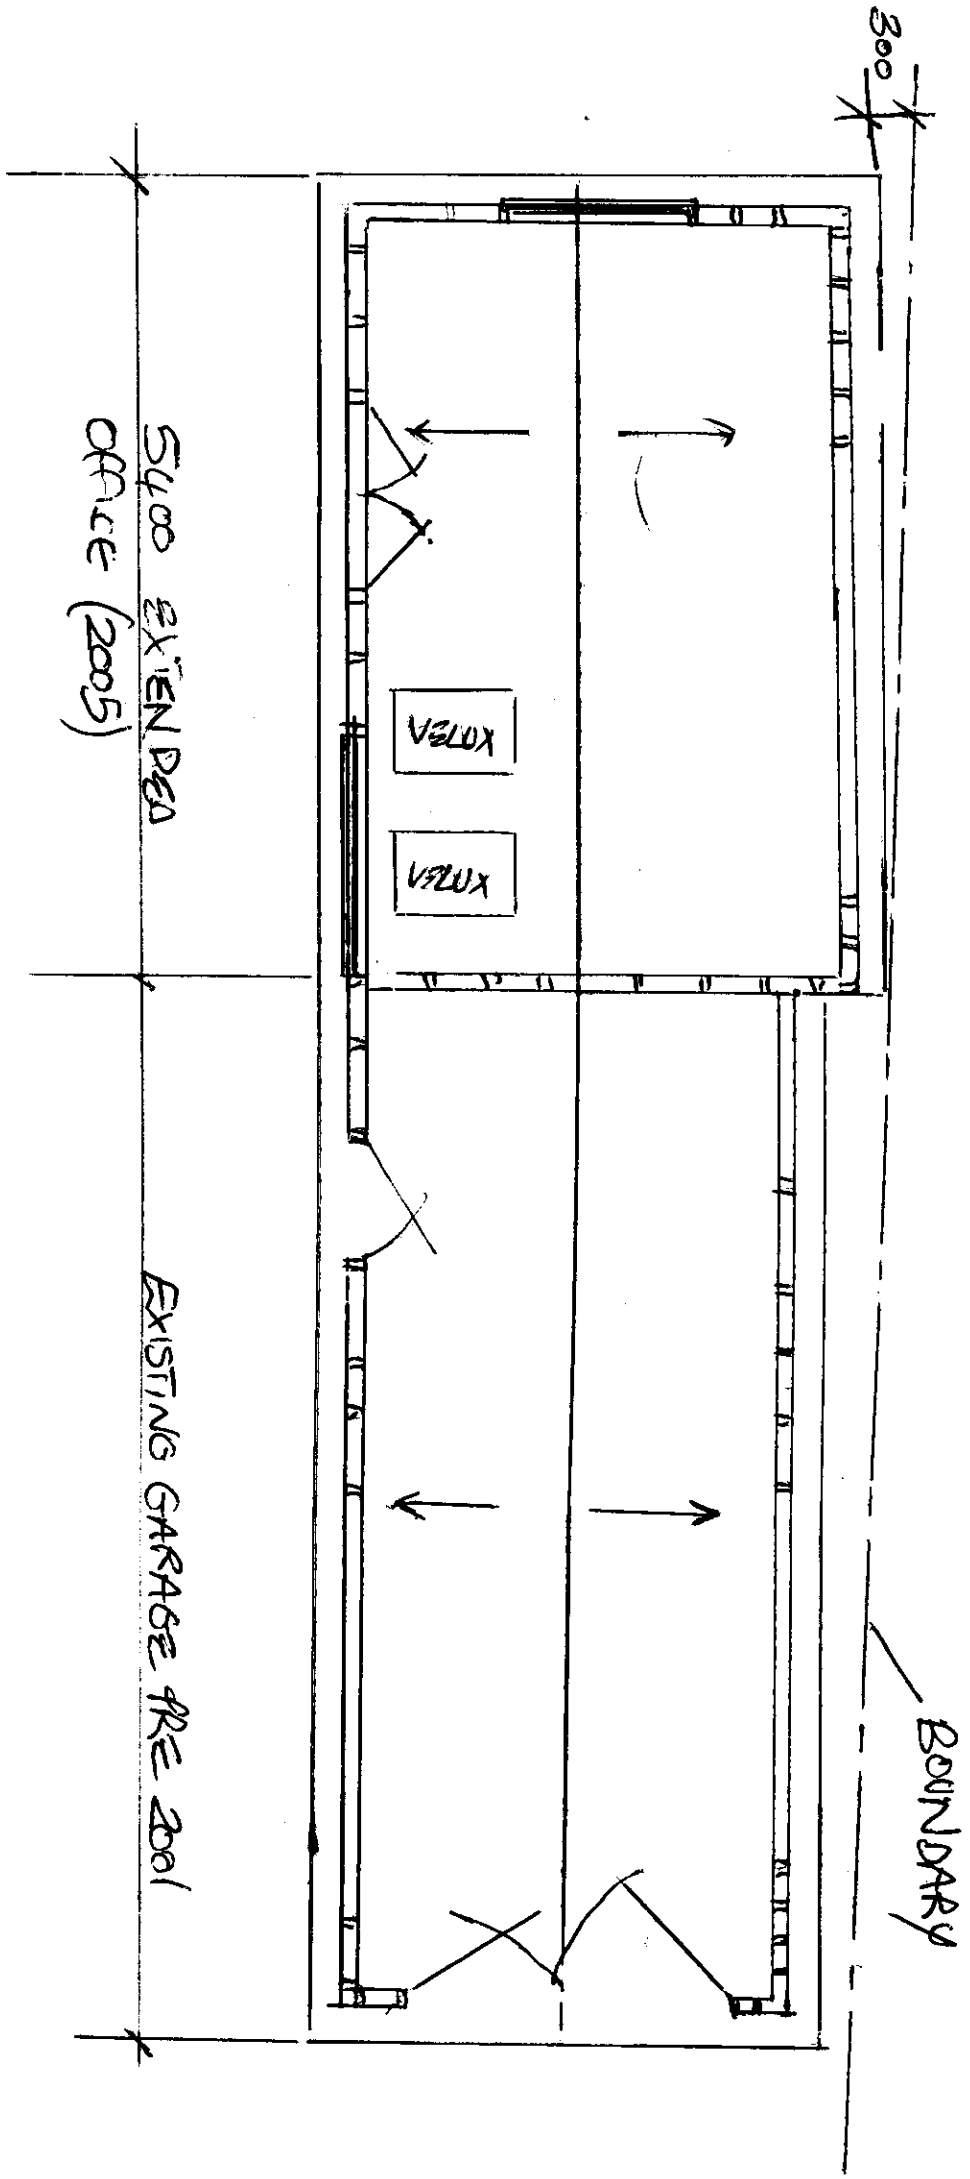

1:50


OFFICE EXTENSION ON GARAGE OFFICE 2

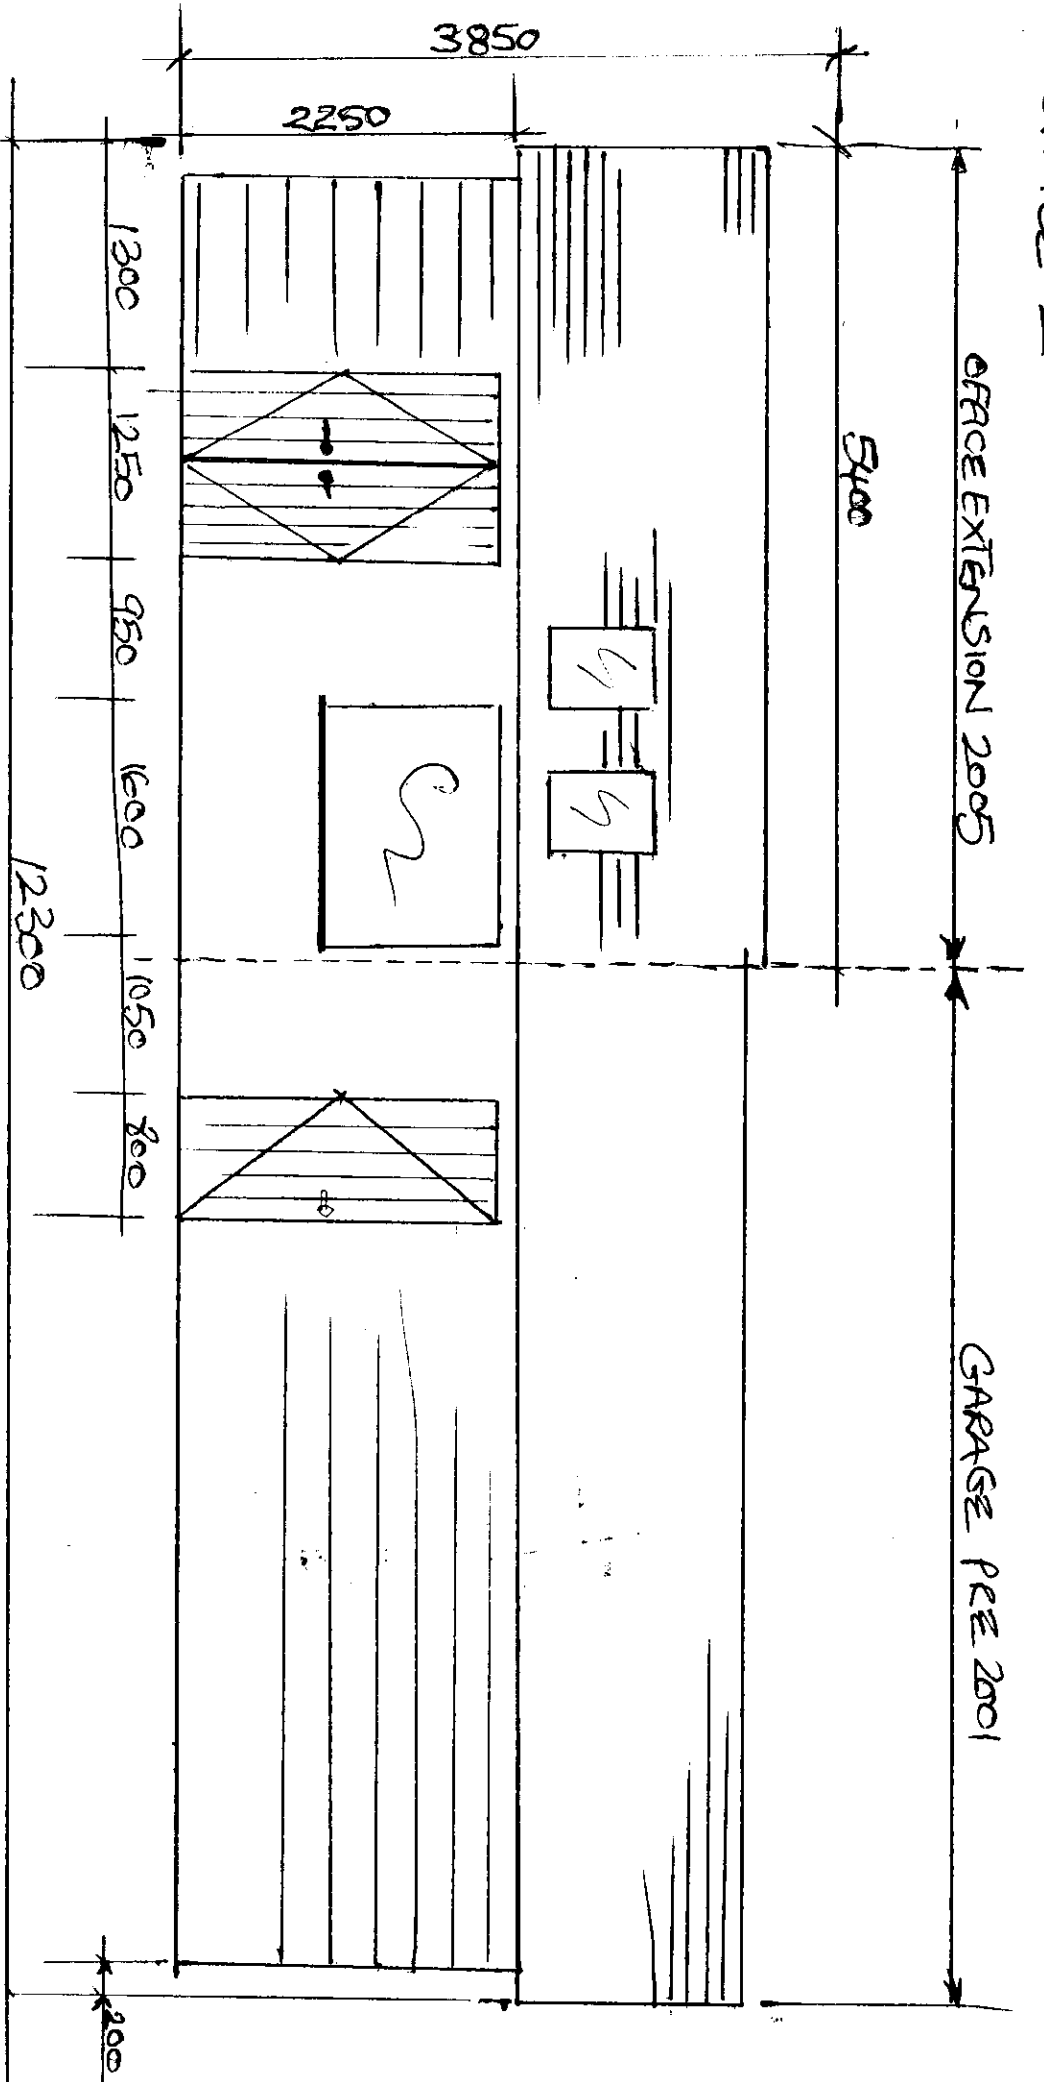

SIDE ELEVATION NORTH.
OFFICE EXTENSION ON REAR OF GARAGE
TIMBER SHED PEATHER EDGE CLAD PLAIN TILE ROOF

1:50

OFFICE EXTENSION AND GARAGE
OFFICE 2

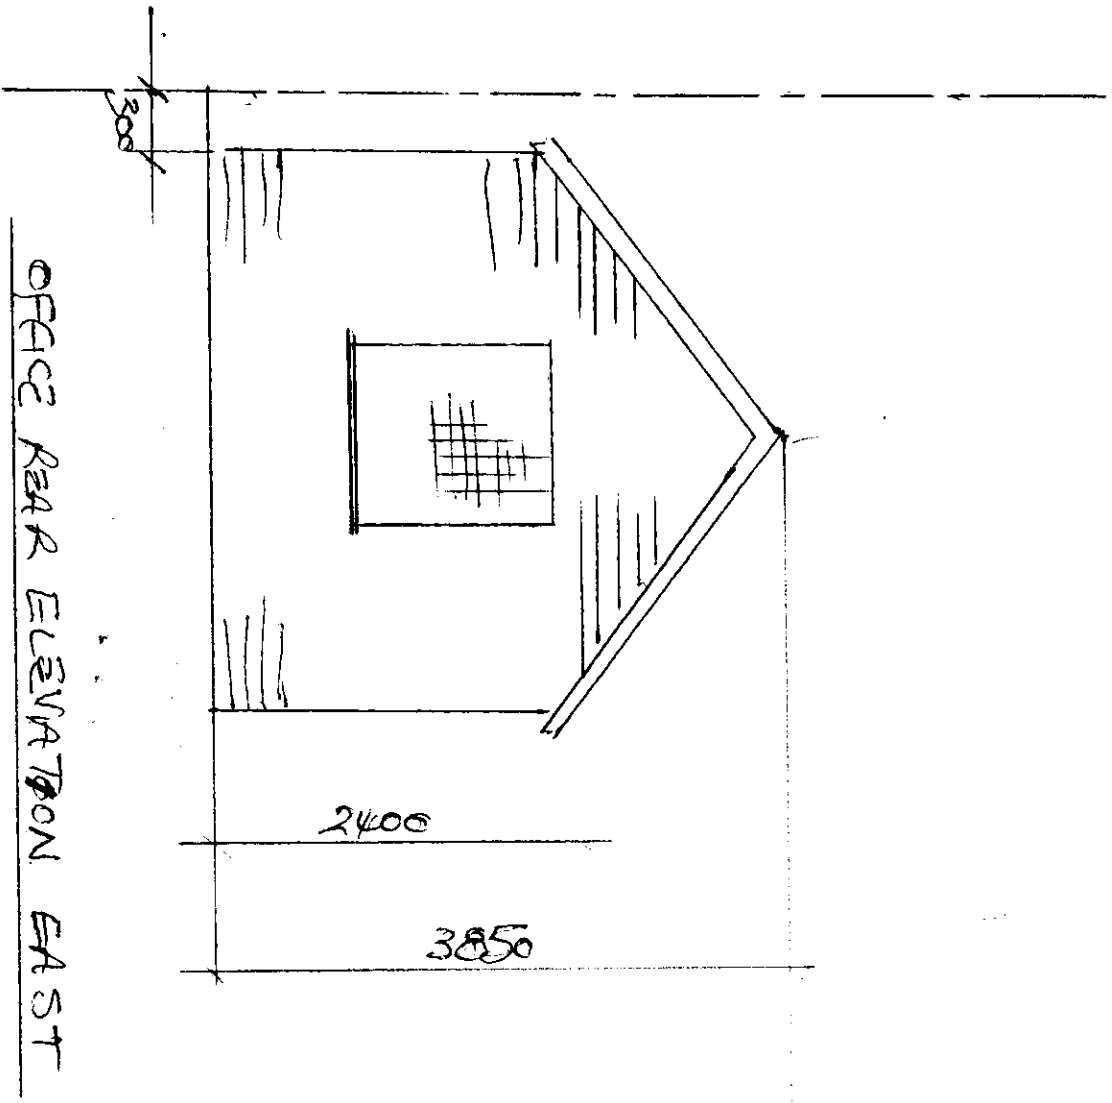

1:50