


MOWER SHED 4
→ NORTH

BOUNDARY

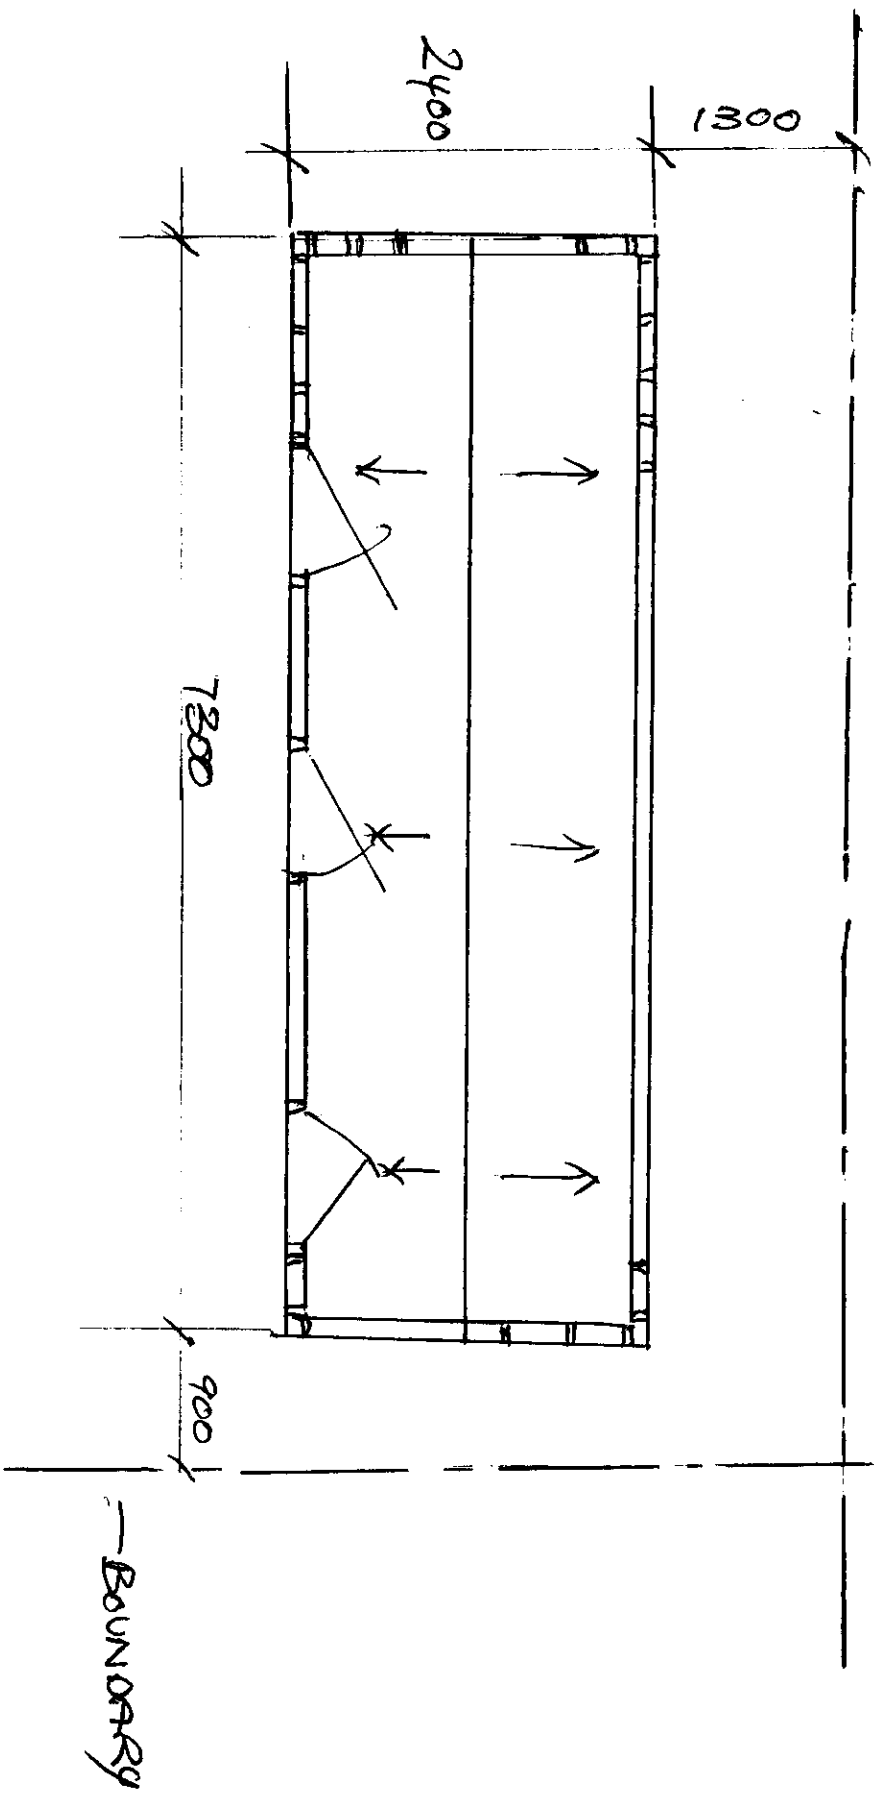


MOWER SHED 1:50

MOUSE SHED 4

1

MOUSE SHED NORTH FACING ELEVATION

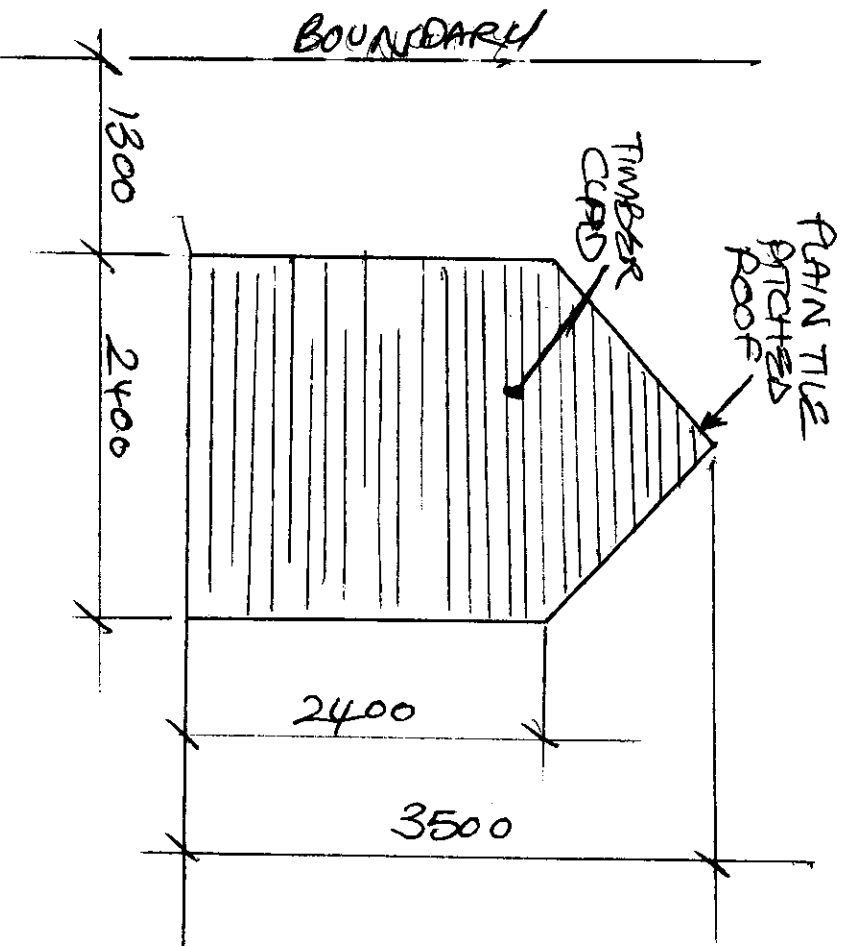

1:50

MOWER SHED 4' REAR GARDEN MOWER SHED WEST RESERVATION.

