


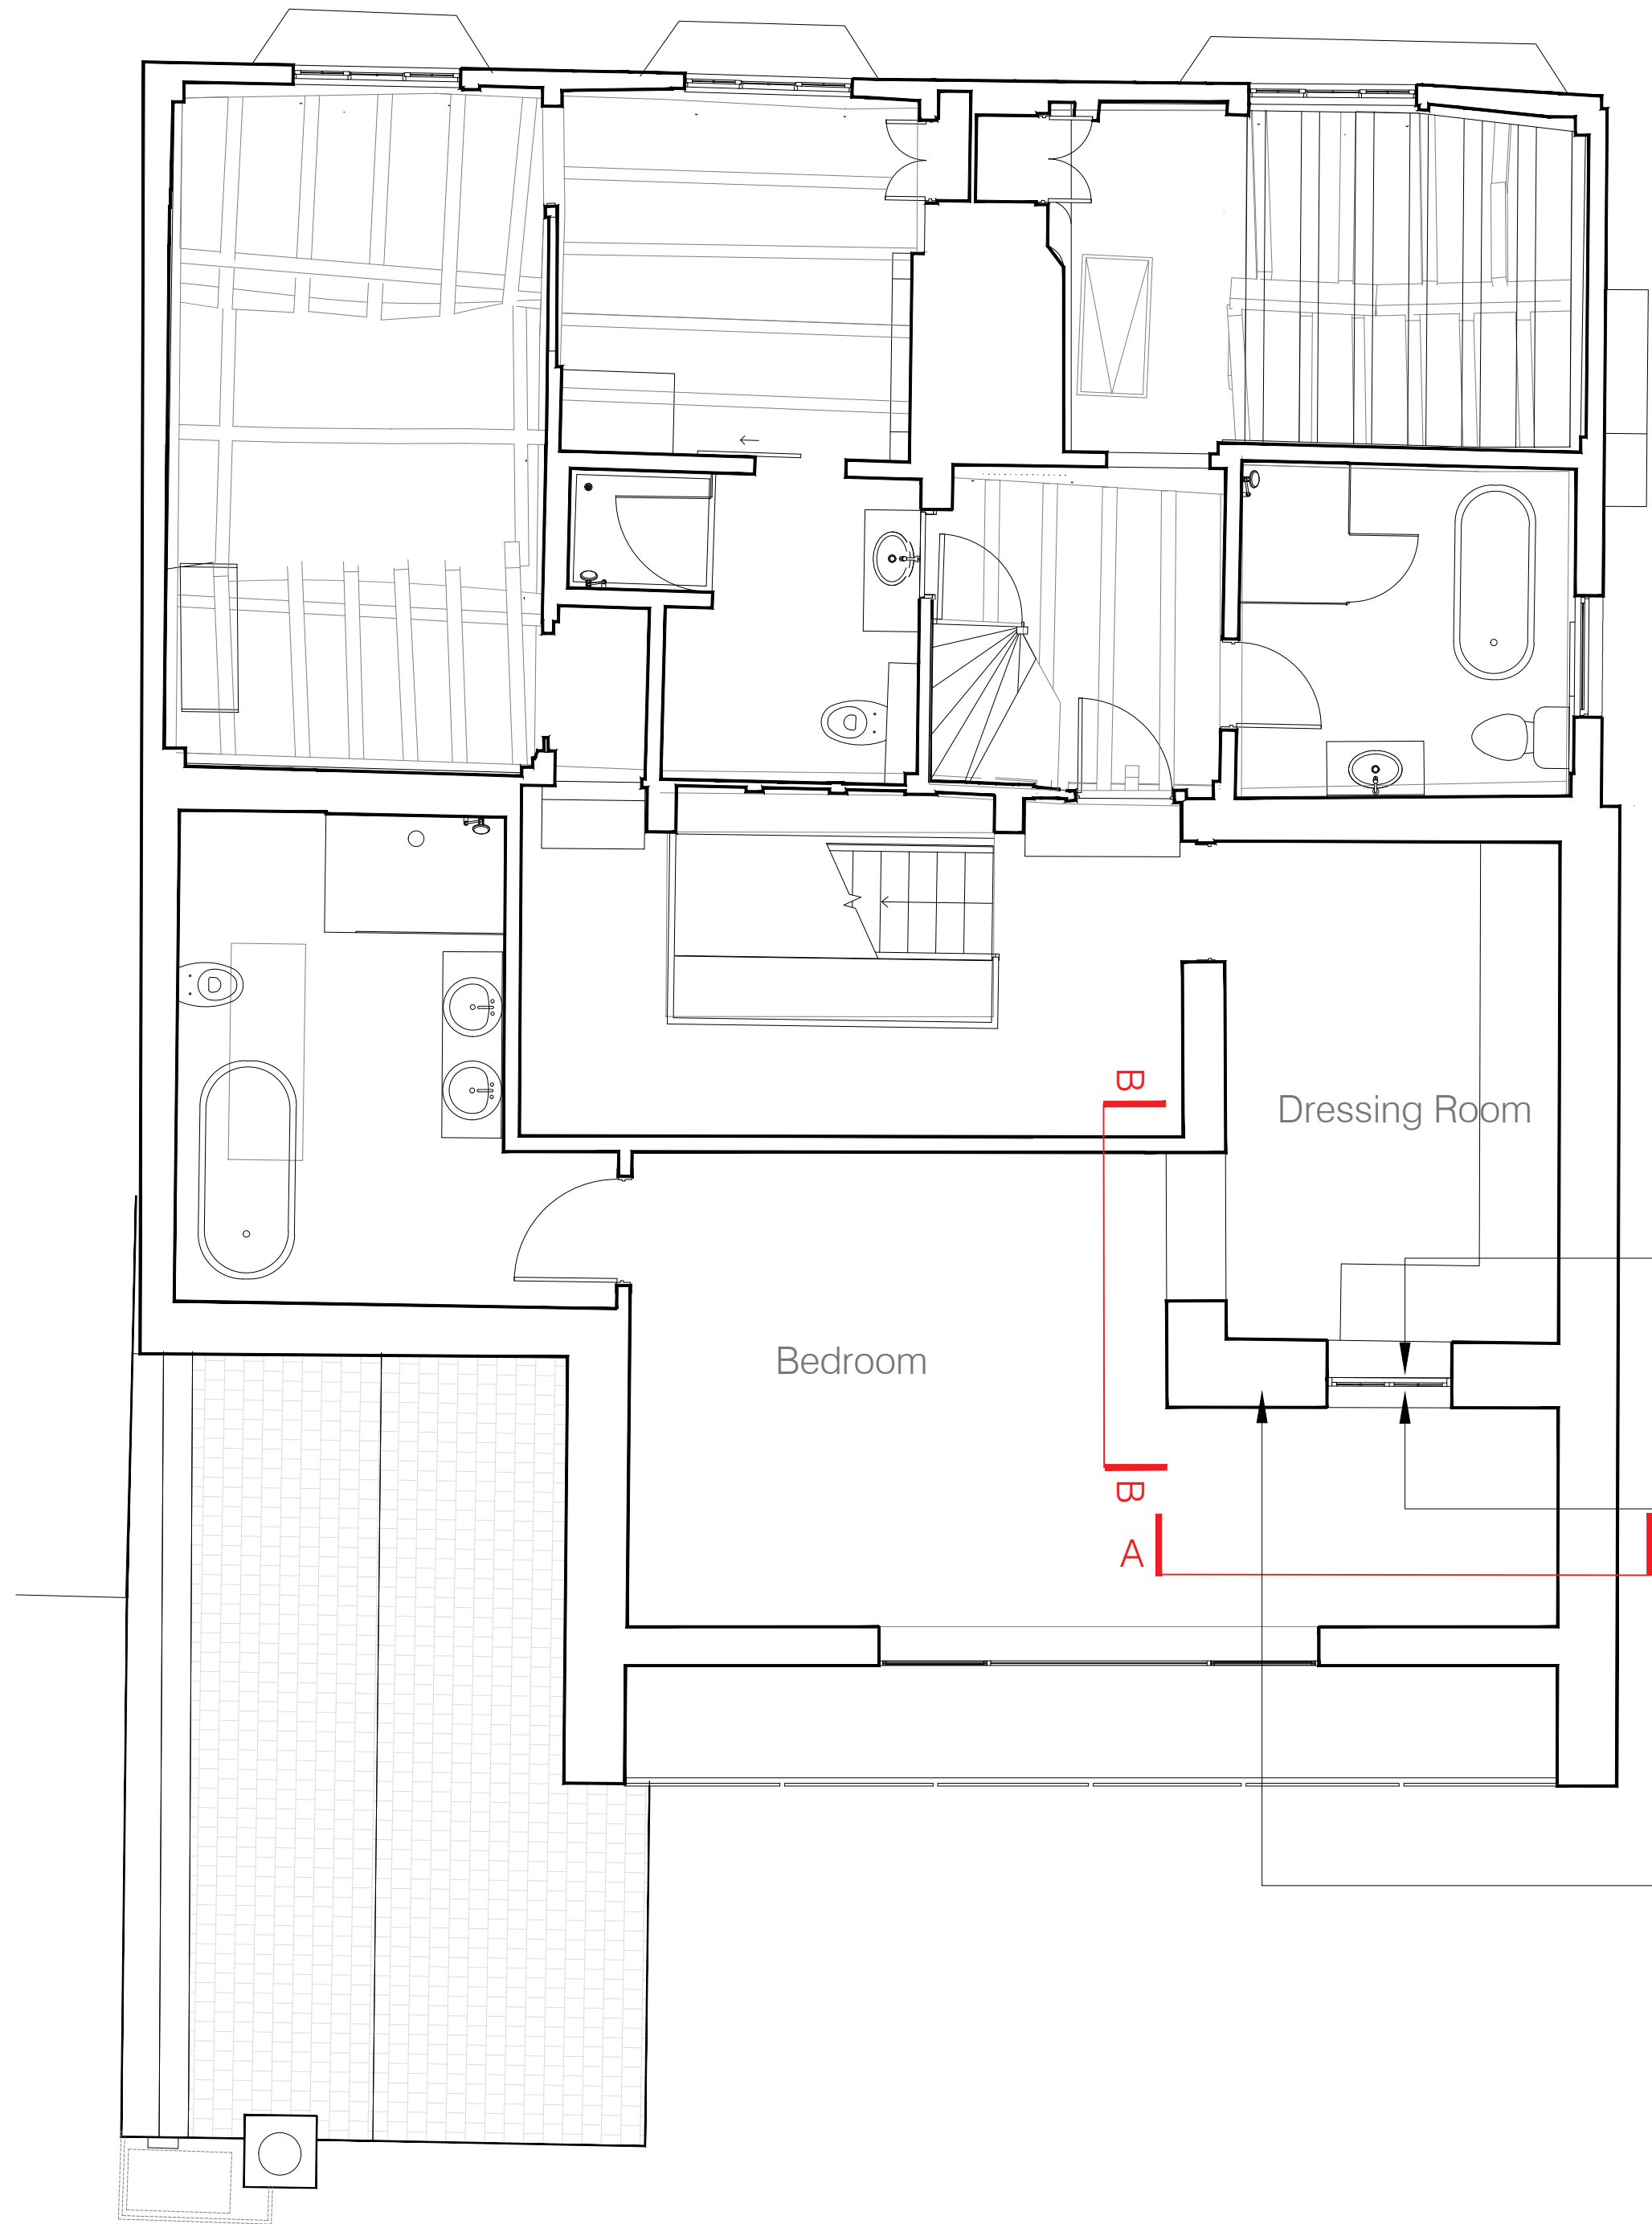


KEY PLAN - FIRST FLOOR Scale 1:50@A1, 1:100:A3

Diffused LED lighting strip to be installed around perimeter of window on bedroom site to allow window to be illuminated as a feature

The existing Victorian window is to be carefully removed and replaced with a bespoke hardwood Georgian 8 pane sash window, inkeeping with the historic character and matching color to the exiting window frame

1830s gabled wall of the historic outrigger to be exposed as an internal brick wall at first floor level.

Pointing to be re-done with lime mortar to ensure longevity

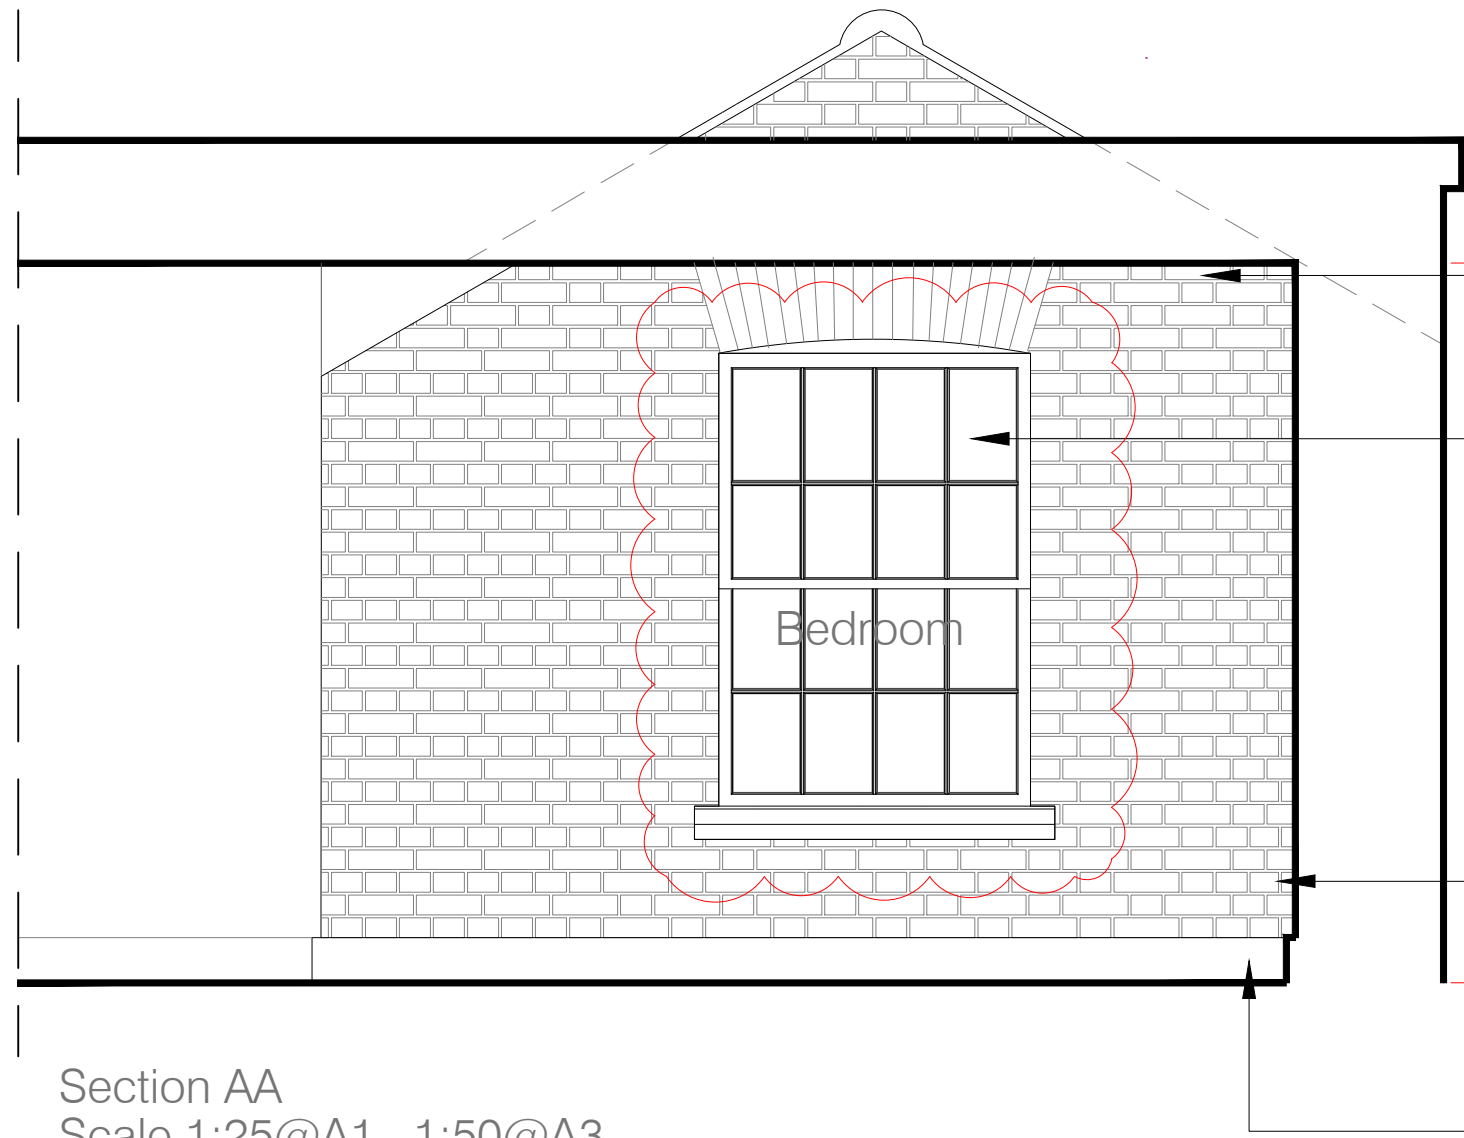


Section AA
Scale 1:25@A1 , 1:50@A3

Pointing to be re-done with lime mortar to ensure longevity

The existing Victorian window is to be carefully removed and replaced with a bespoke hardwood Georgian 8 pane sash window, inkeeping with the historic character and matching color to the exiting window frame

1830s gabled wall of the historic outrigger to be exposed as an internal brick wall at first floor level

Existing skirting to be retained

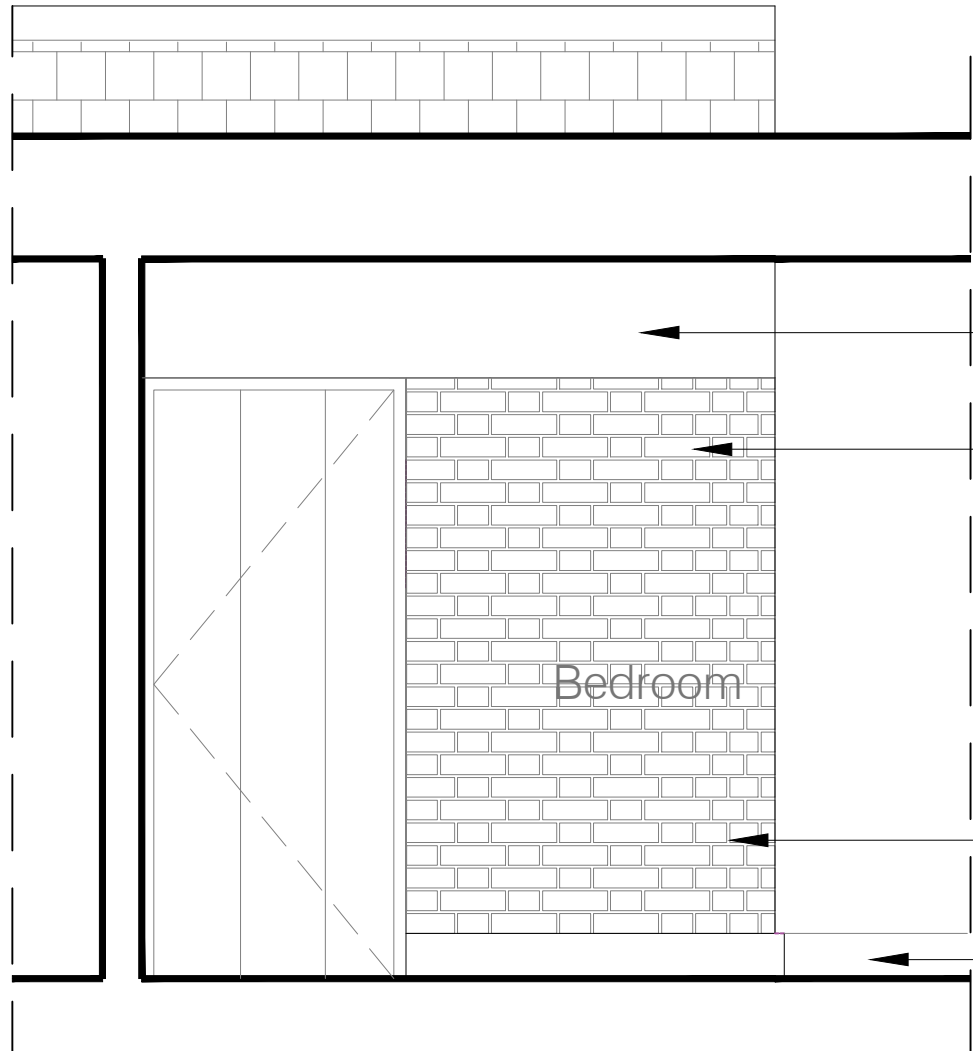

Section BB
Scale 1:25@A1 , 1:50@A3

Wall painted white

1830s gabled wall of the historic outrigger to be exposed as an internal brick wall at first floor level

Pointing to be re-done with lime mortar to ensure longevity

Existing skirting to be retained

NOTE
DRAWINGS TO BE READ IN CONJUNCTION WITH SUBMITTED DESIGN&ACCESS STATEMENT AND HERITAGE STATEMENT MATERIALS INSTALLED IN ACCORDANCE WITH THOSE OUTLINED IN CONDITION #9 OF APPROVAL DM/23/1605

Rev.	Comments.	By:	Date.
A	Amendments as clouded.	KN	Nov 25
B	Amendments as clouded.	JE	Apr 26

Do not scale this drawing All dimensions must be checked on site
All rights reserved. No reproduction in any material form is permitted without consent.

LISTED BUILDING CONSENT

Client:
Mr. Simon Dougall

Project Title:
107 High St, Lindfield, Haywards Heath, West Sussex, RH16 2HR

Drawing Title:
Detail Drawings:
Exposed Gable Wall

Scale: 1:25@A1
1:50@A3
Date: Apr 25
Drawn: KN
Checked: KW

Studio

28 Scrutton Street
London
UK
EC2A 4RP

T: +44(0) 20 7247 2462
E: enquiries@kyson.co.uk
W: www.kyson.co.uk

Project No.: 900-25
Drawing No.: 5003
Revision: B

kyson



Photograph of the historic brickwork gable wall before it was covered

