
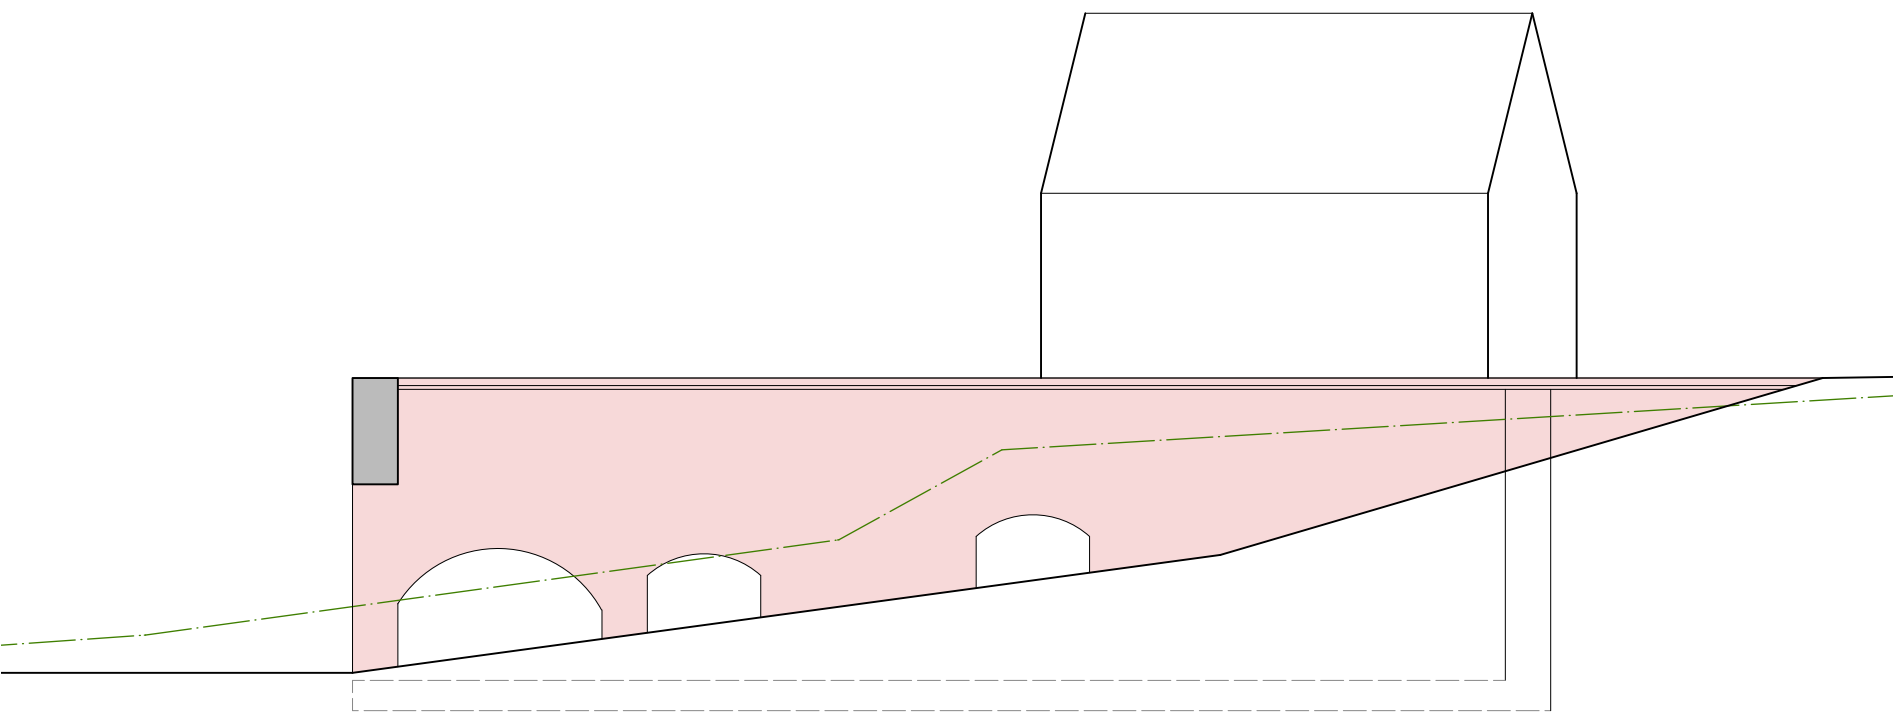
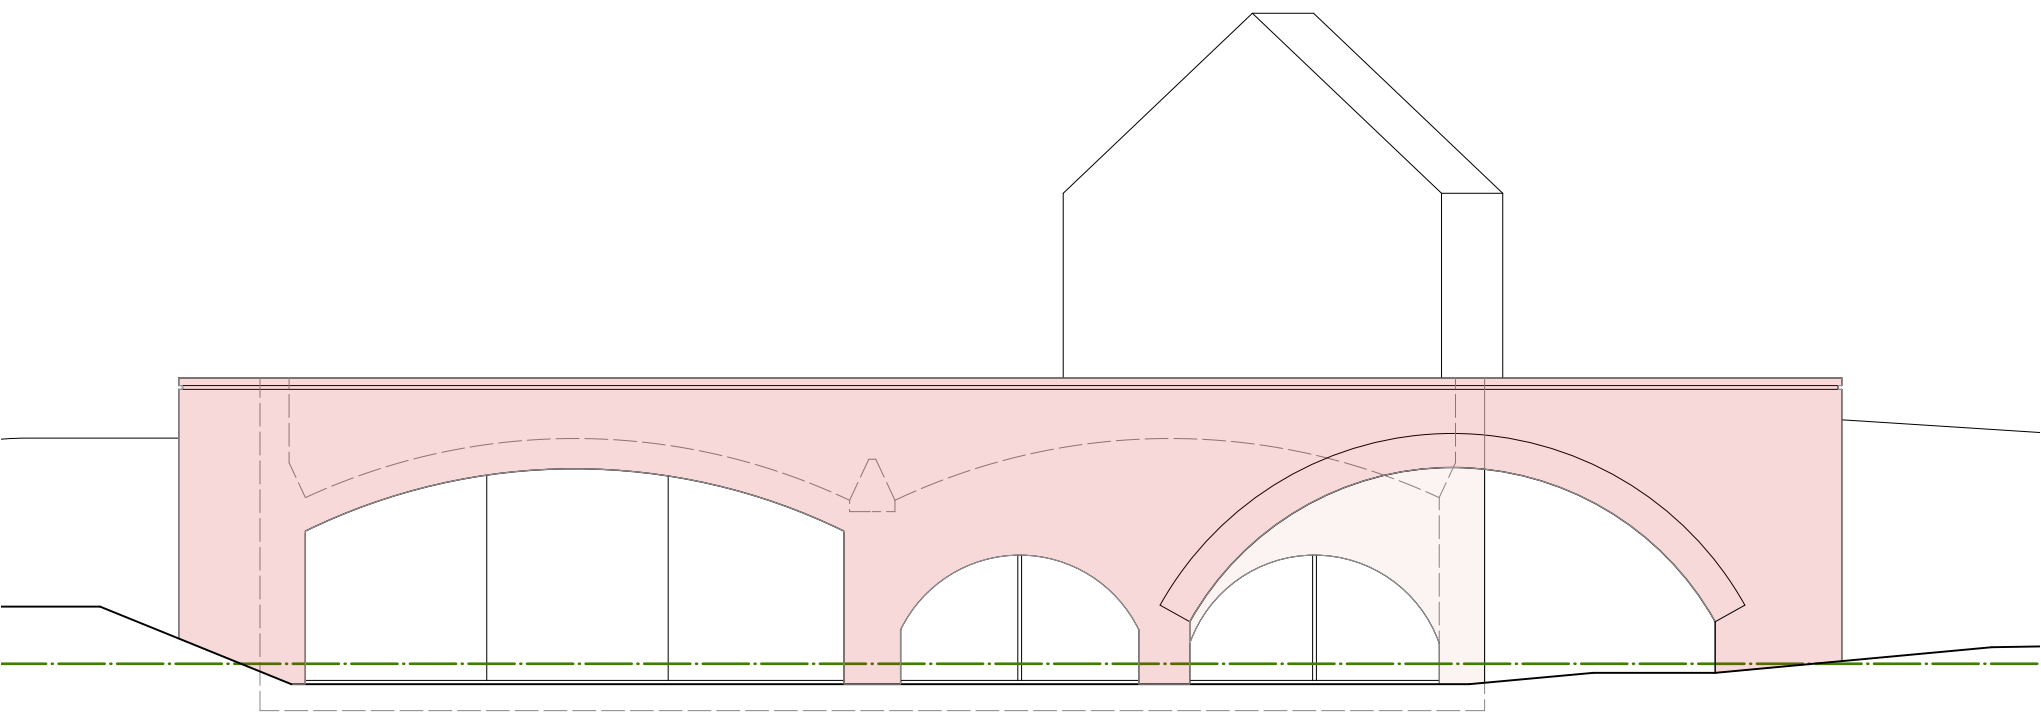
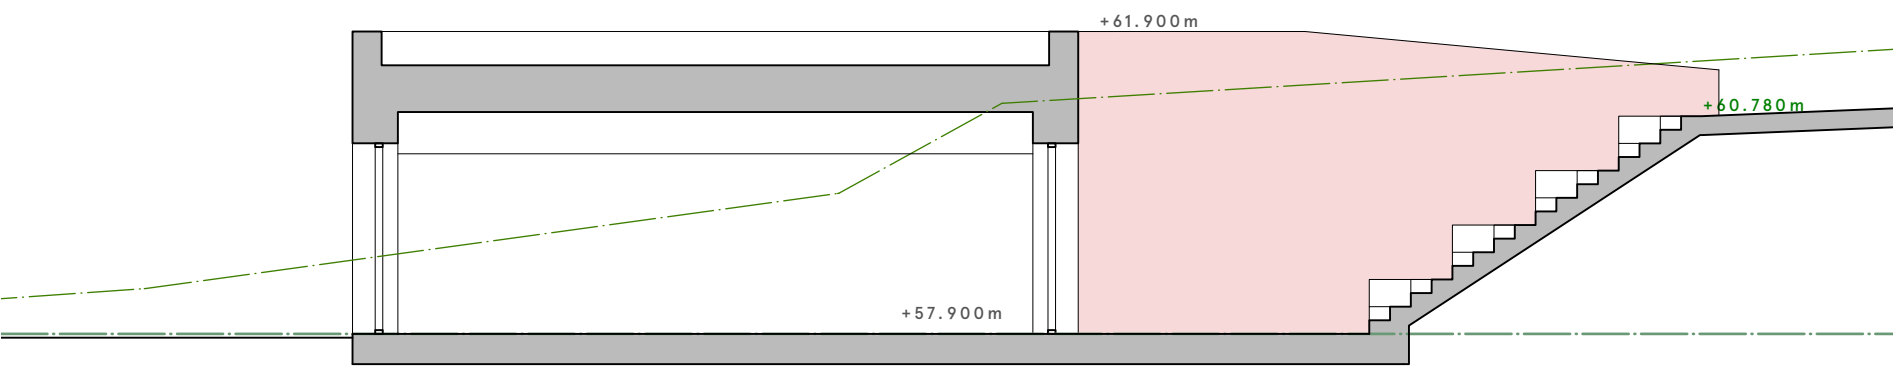
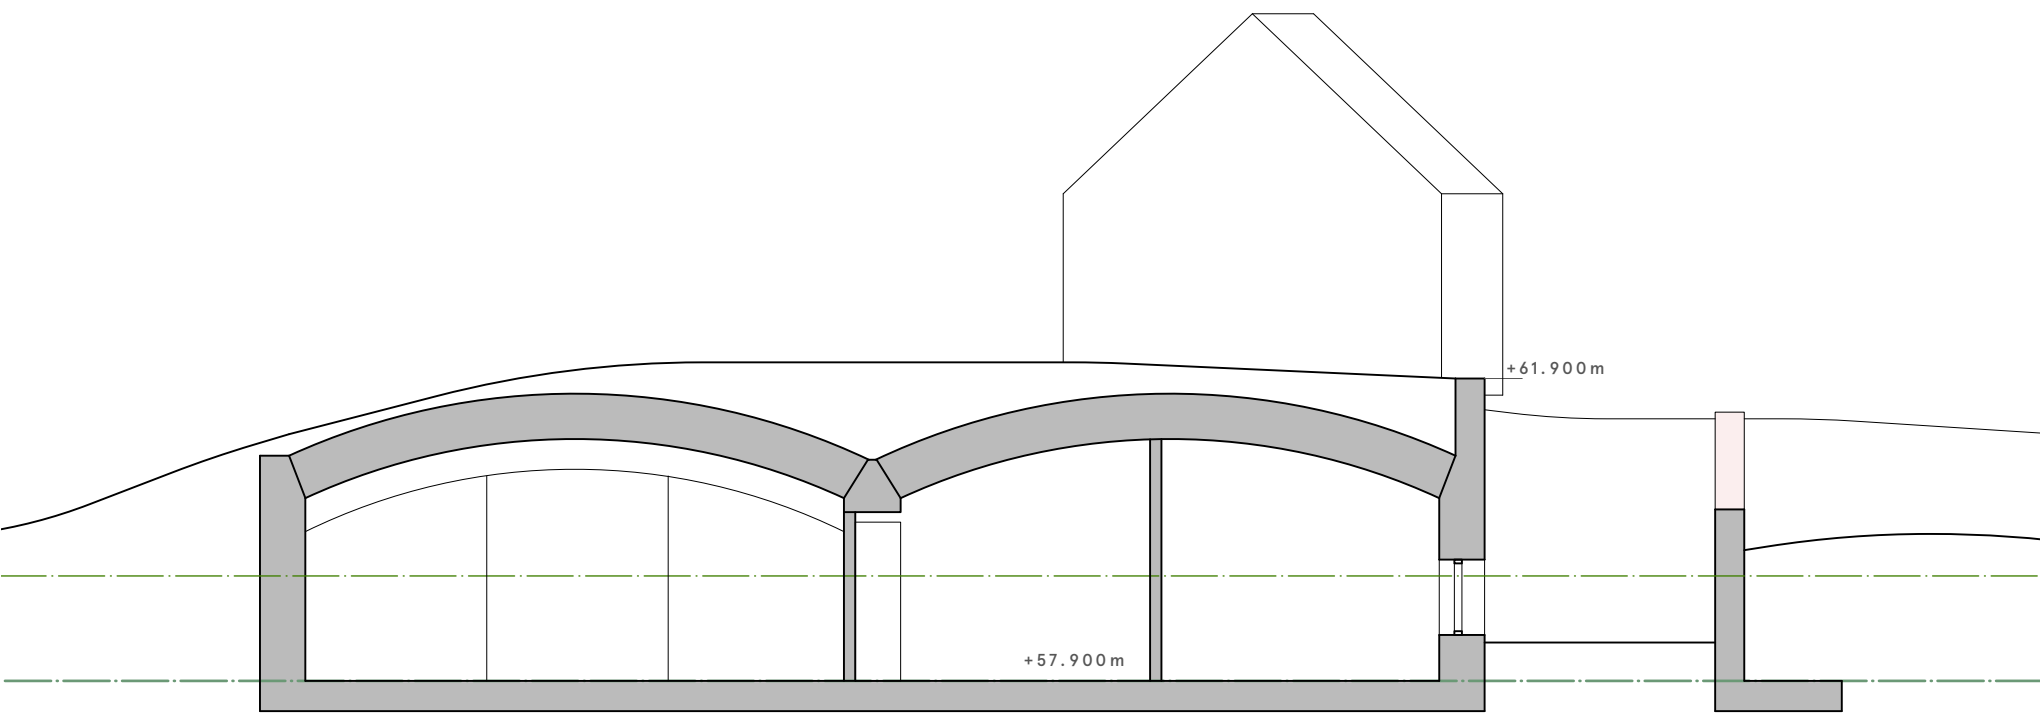
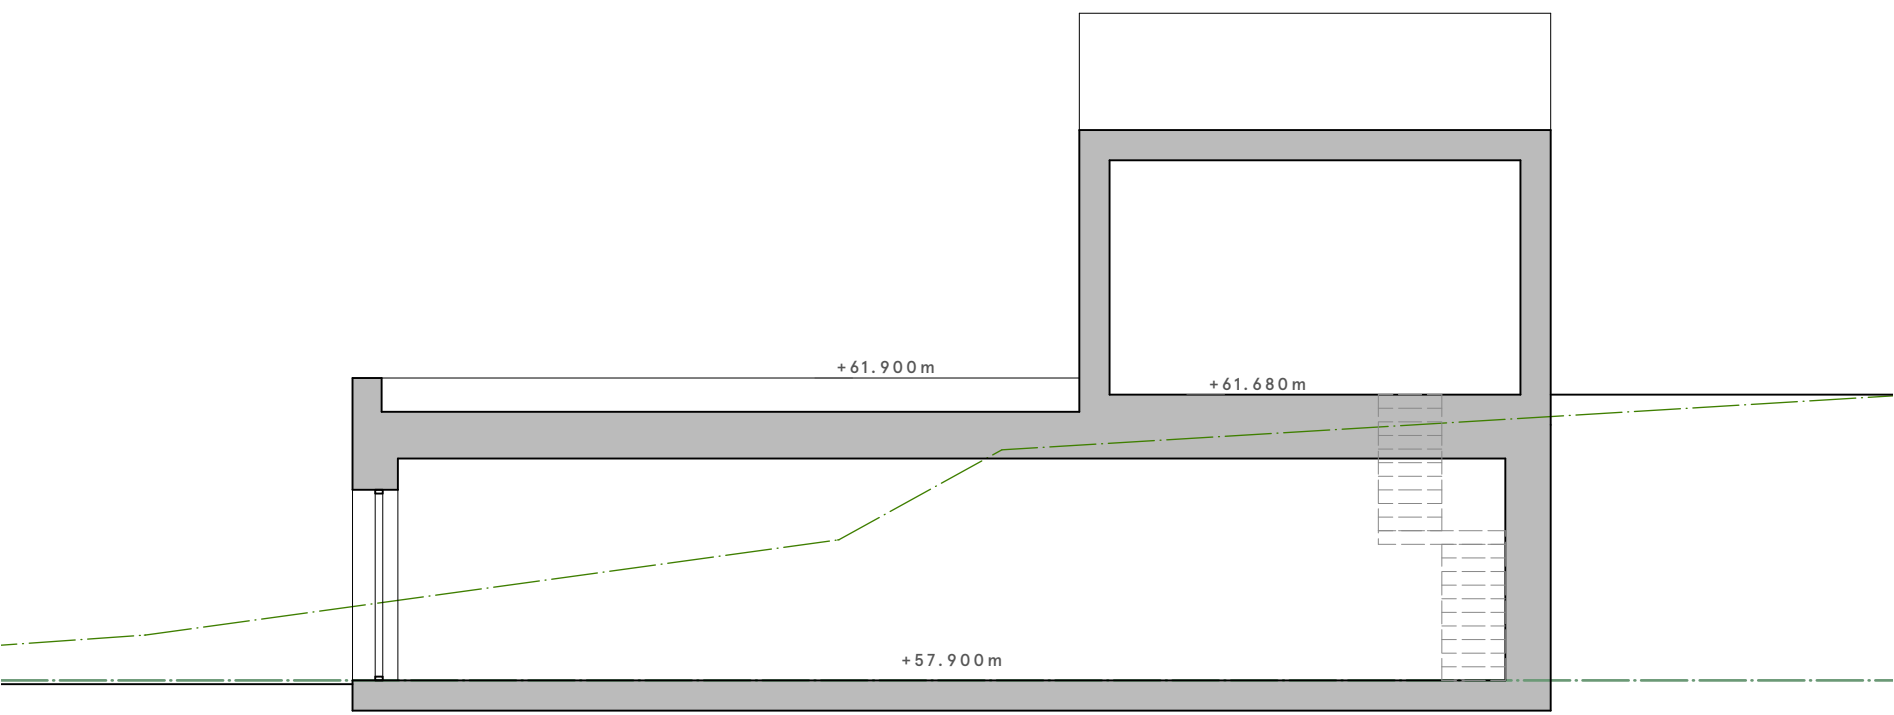


42 Hurst Road - Garden House	
1684 3.005_RevB	
CLIENT	MR C BRACE
DRAWING	SITE PLAN
DATE	JUNE 2025
SCALE	1 : 100

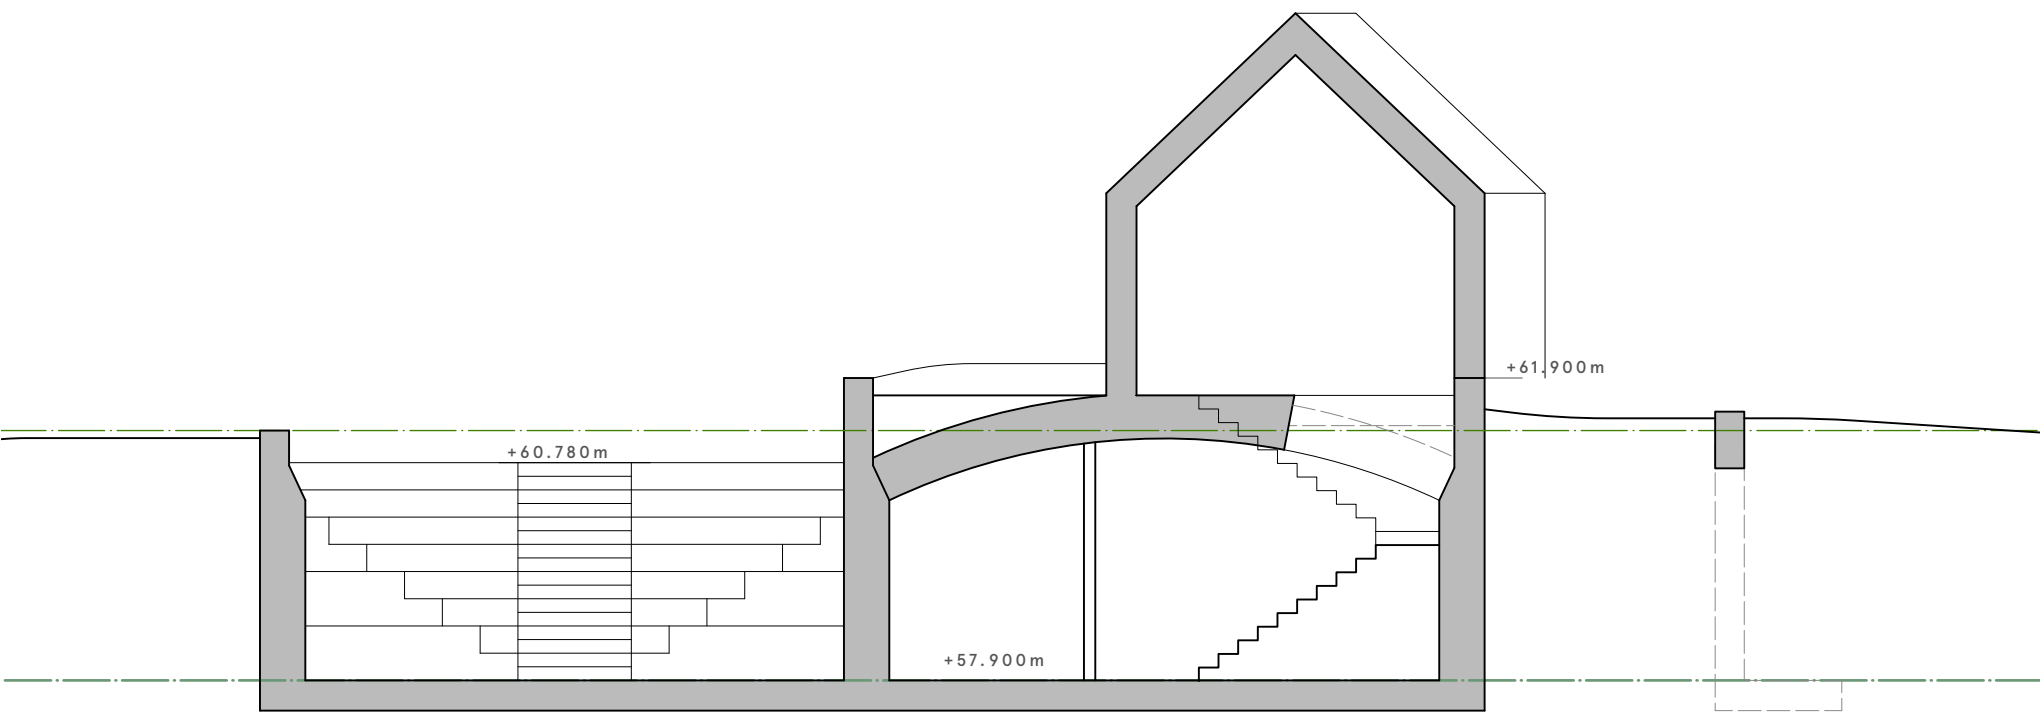

I. GROUND FLOOR

REV	DATE	COMMENT	BY
-	06.06.2025	FIRST ISSUE	DE
A	07.07.2025	PLANNING	DE
B	27.04.2026	LANDSCAPING REVISIONS	DE