


Existing Rear covered pergola (Retrospective) – 6.20 m × 3.70 m

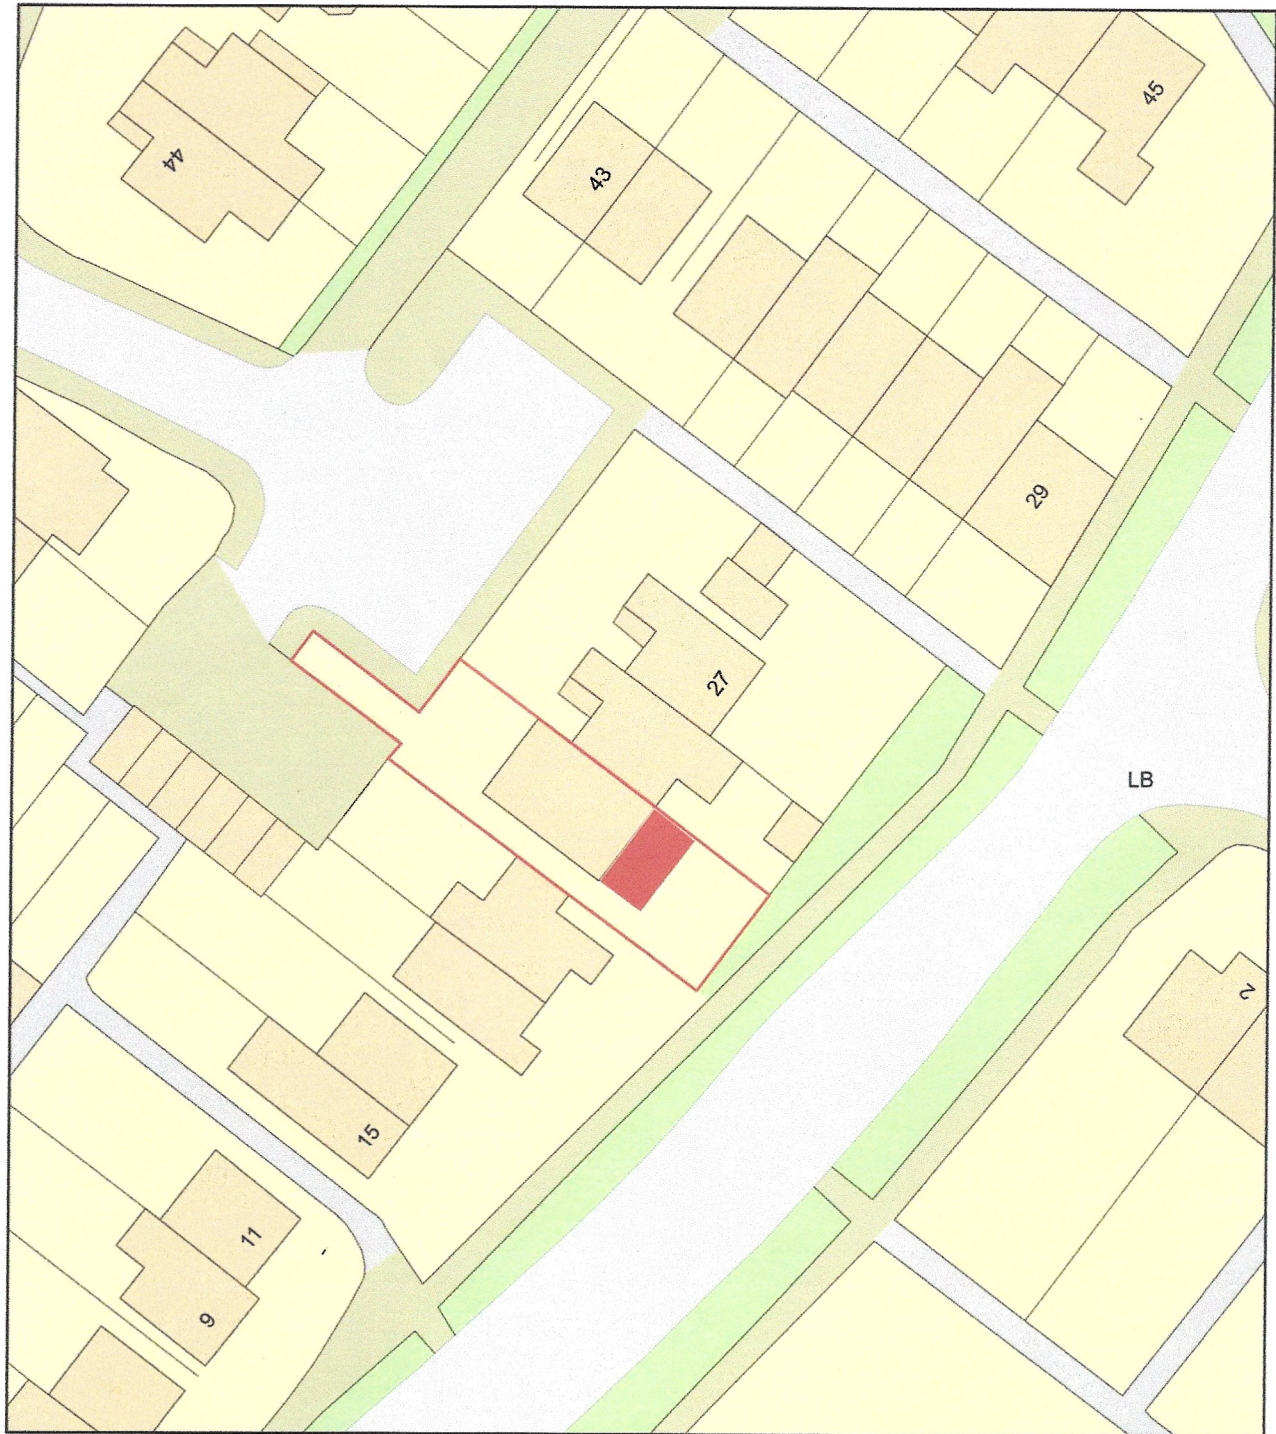

0 20
Metres



Plan Produced for: Tanja Feges

Date Produced: 25 Jun 2026

Plan Reference Number: TQRQM26176145141504

Scale: 1:500 @ A4