



EXISTING BOUNDARY ACCESS & FENCE ELEVATION

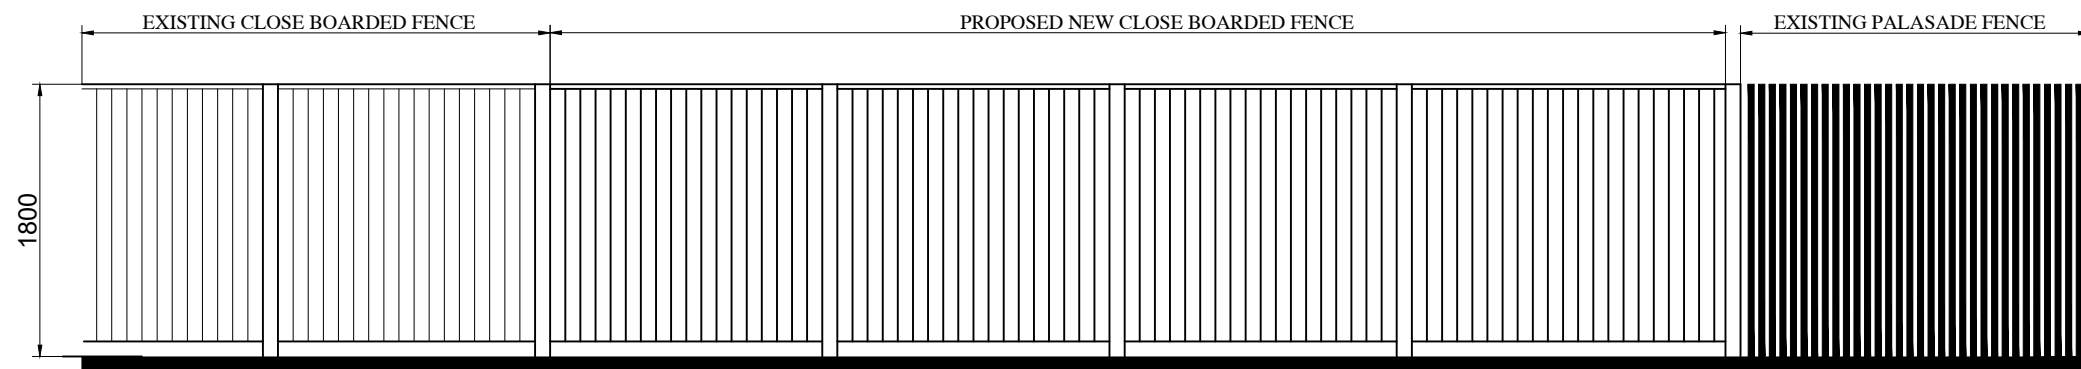

EXISTING & PROPOSED BOUNDARY FENCE ELEVATION

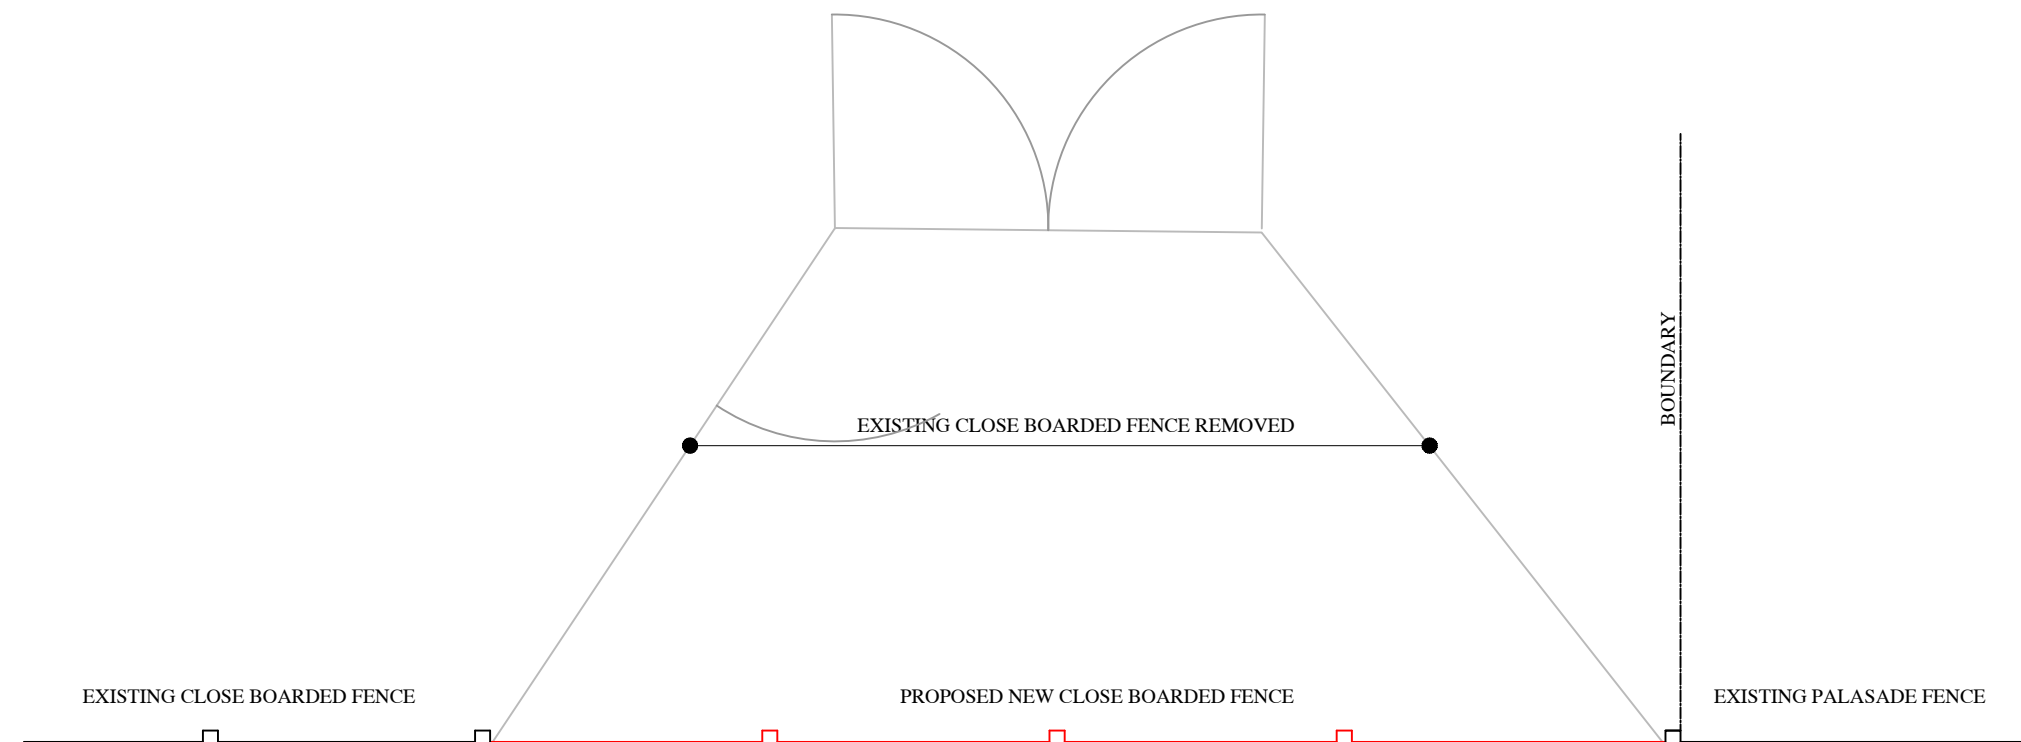

EXISTING & PROPOSED BOUNDARY FENCE LAYOUT



AMENDMENT 'A' - July 2026
ADD: Existing Acces/ Fence Elevation - GRM

Project

Proposed Vehicle Access/ Crossover Closure
'Fir Trees'
Hazelgrove Road
Haywards Heath, West Sussex

Drawing

Proposed Boundary Fence



Architects & Planning Consultants

Clock Tower House, Lewes Road
Lindfield, West Sussex. RH16 2LH
Telephone 01444 - 484711

Client

Mr & Mrs G. Austin

Drawing no.	date	scale	drawn
2025.5K02	May 26	1:50@A3	GRM
revisions			
A			

©THE CONTRACTOR SHOULD CHECK ALL DIMENSIONS ON SITE.
NO DIMENSIONS TO BE SCALED FROM DRAWINGS.
IT IS THE CONTRACTORS RESPONSIBILITY TO ENSURE COMPLIANCE
WITH BUILDING REGULATIONS.