



EXISTING BOUNDARY FENCE ELEVATION

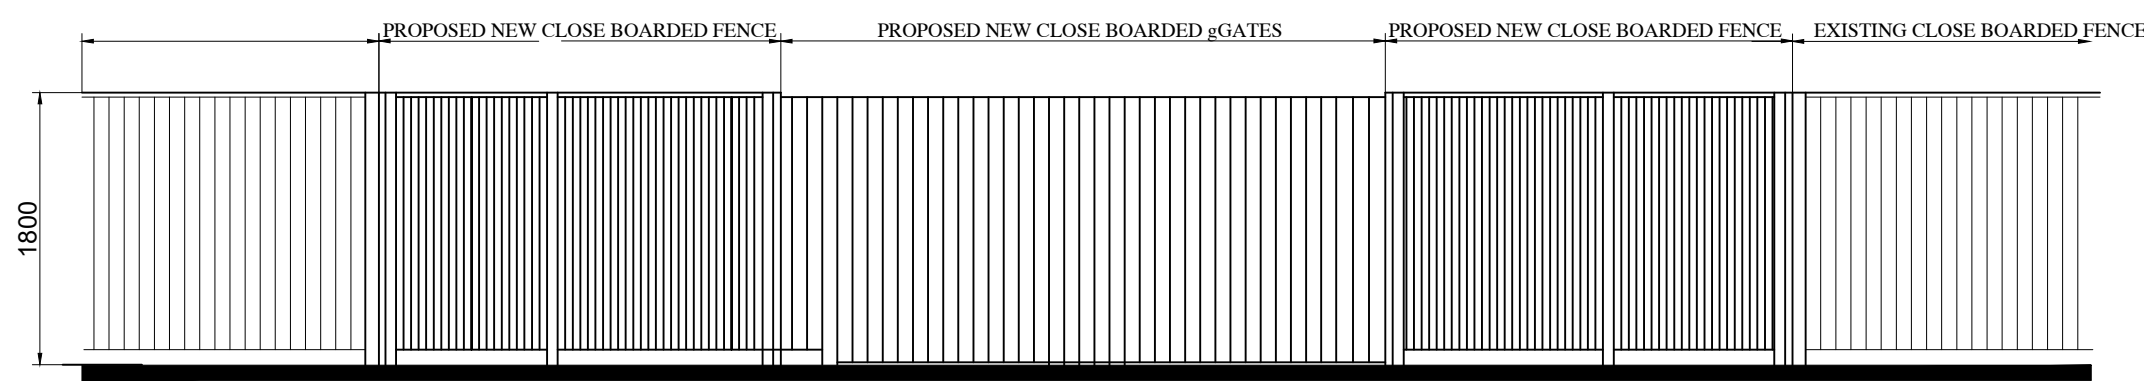

EXISTING & PROPOSED BOUNDARY FENCE ELEVATION

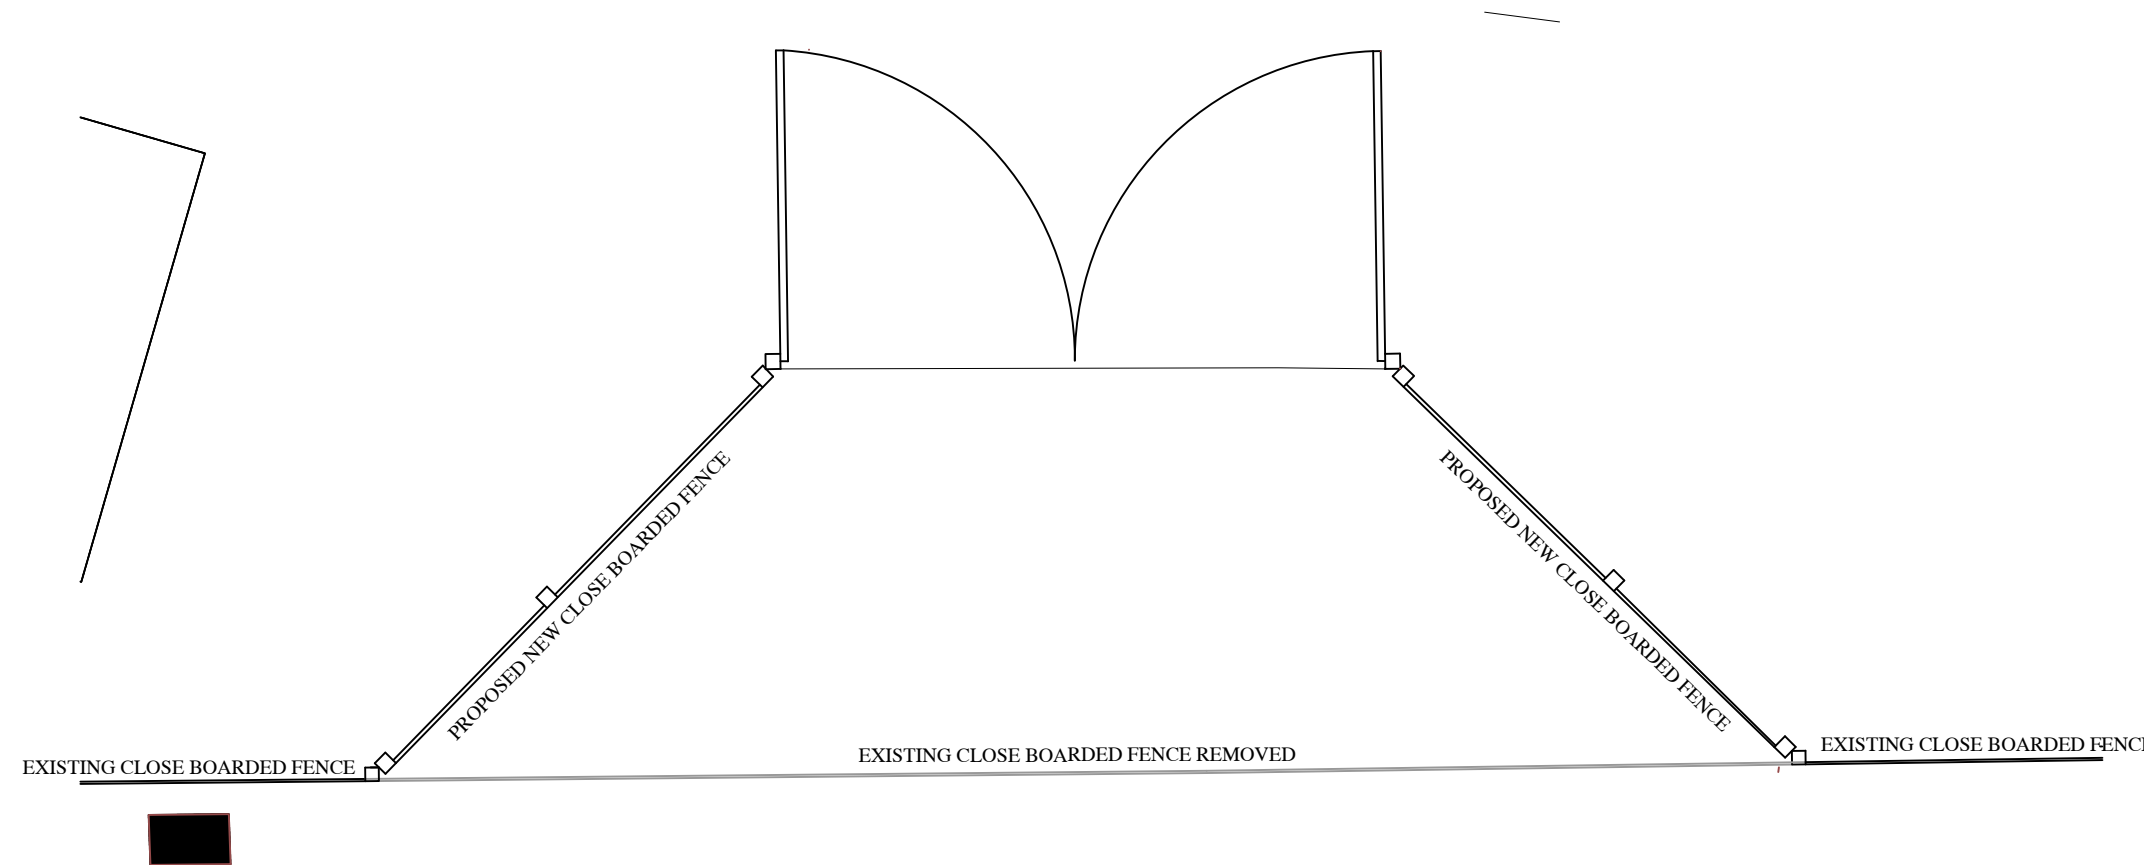

EXISTING & PROPOSED BOUNDARY FENCE LAYOUT



AMENDMENT 'A' - July 2026
ADD: Existing Fence Elevation - GRM

Project

Proposed Vehicle Access/ Crossover Closure
'Fir Trees'
Hazelgrove Road
Haywards Heath, West Sussex

Drawing

Proposed Gates & Boundary Fence



Architects & Planning Consultants

Clock Tower House, Lewes Road
Lindfield, West Sussex. RH16 2LH
Telephone 01444 - 484711

Client

Mr & Mrs G. Austin

Drawing no. 2025.SK04	date May 26	scale 1:50@A3	drawn GRM			
	revisions	A				

©THE CONTRACTOR SHOULD CHECK ALL DIMENSIONS ON SITE.
NO DIMENSIONS TO BE SCALED FROM DRAWINGS.
IT IS THE CONTRACTORS RESPONSIBILITY TO ENSURE COMPLIANCE
WITH BUILDING REGULATIONS.