




Front (North West) Elevation as Existing
1:50 @ A1



Rear (South East) Elevation as Existing
1:50 @ A1



Side (North East) Elevation as Existing
1:50 @ A1

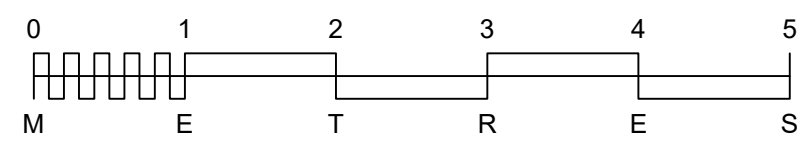

REV	DATE	DESCRIPTION
A	21.07.26	Boundary context with No. 4 added

This drawing should be read in conjunction with all other drawings. Do not scale.
All dimensions must be site checked.
Copyright © Catherine Whitby Architects

catherine whitby
ARCHITECTS

arb Architects
Registration
Board
REG NO: 069618H

Drawing Status

PLANNING

Project

Mr and Mrs Pinney
5 Coombe Cottages
Bluebell Lane

Title

Existing Elevations

Project No. 02604	Drawn By cw	Checked By cw
----------------------	----------------	------------------

Drawing No.
002

Scale 1:50 @ A1	Date May 26	Revision A
--------------------	----------------	---------------