





Front (North West) Elevation as Proposed
1:50 @ A1

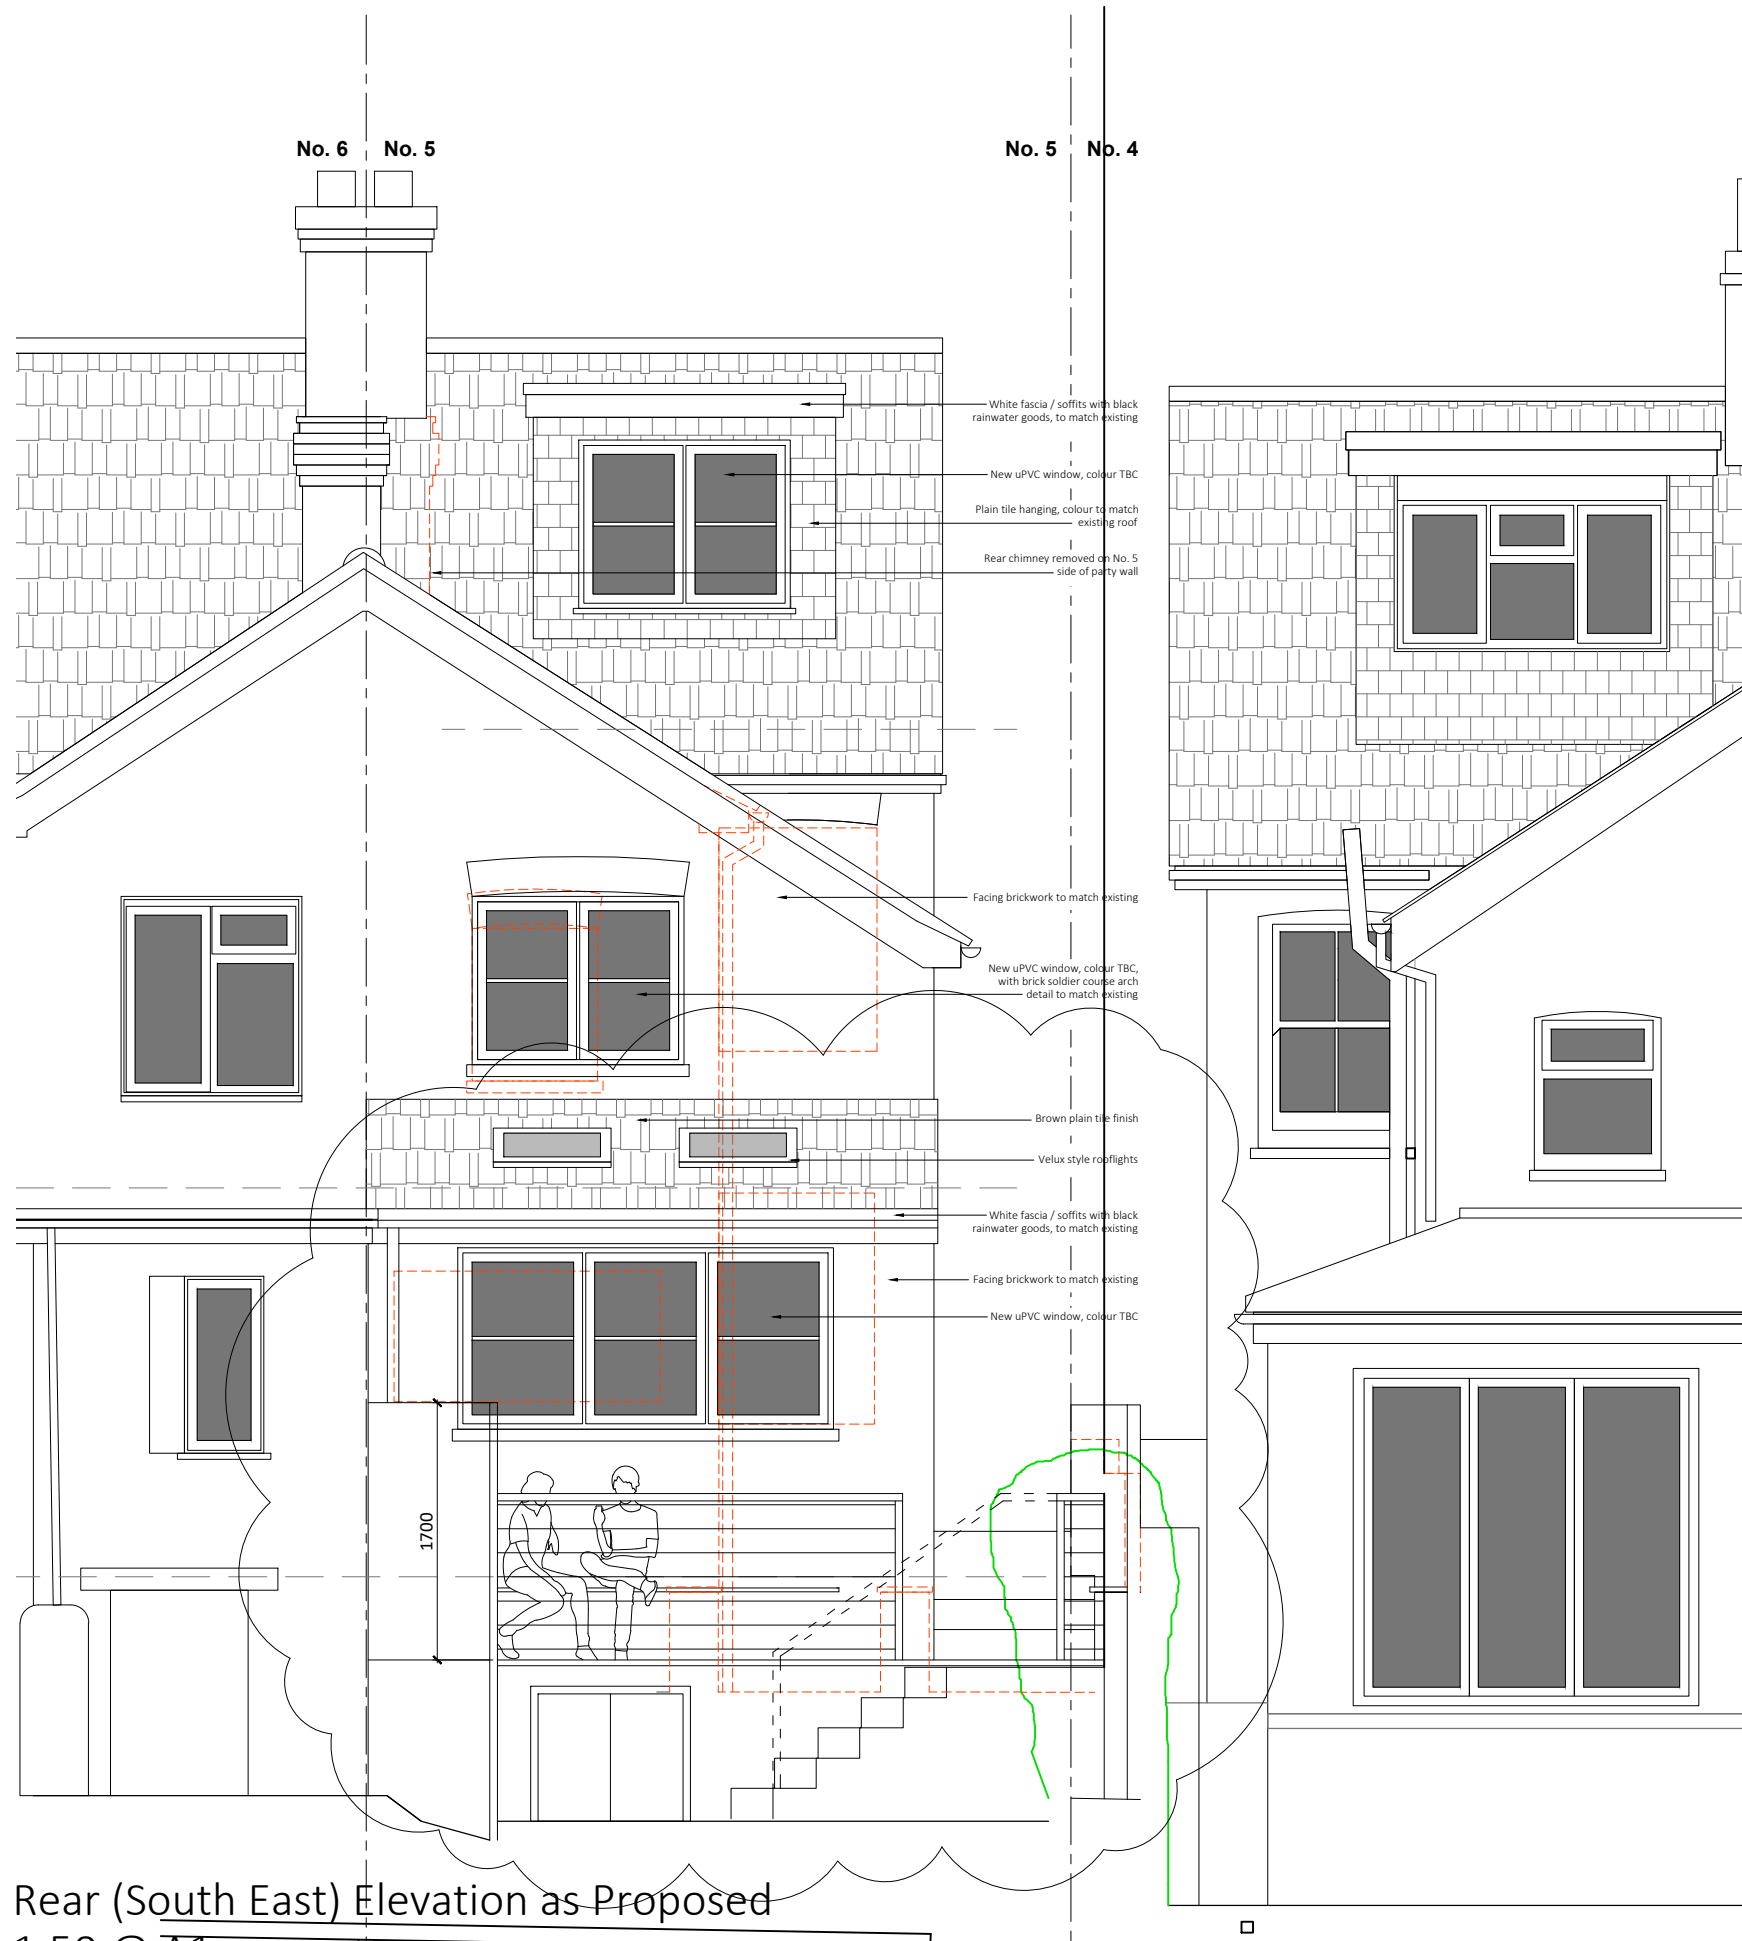


Rear (South East) Elevation as Proposed
1:50 @ A1



Block Plan
1:500 @ A1

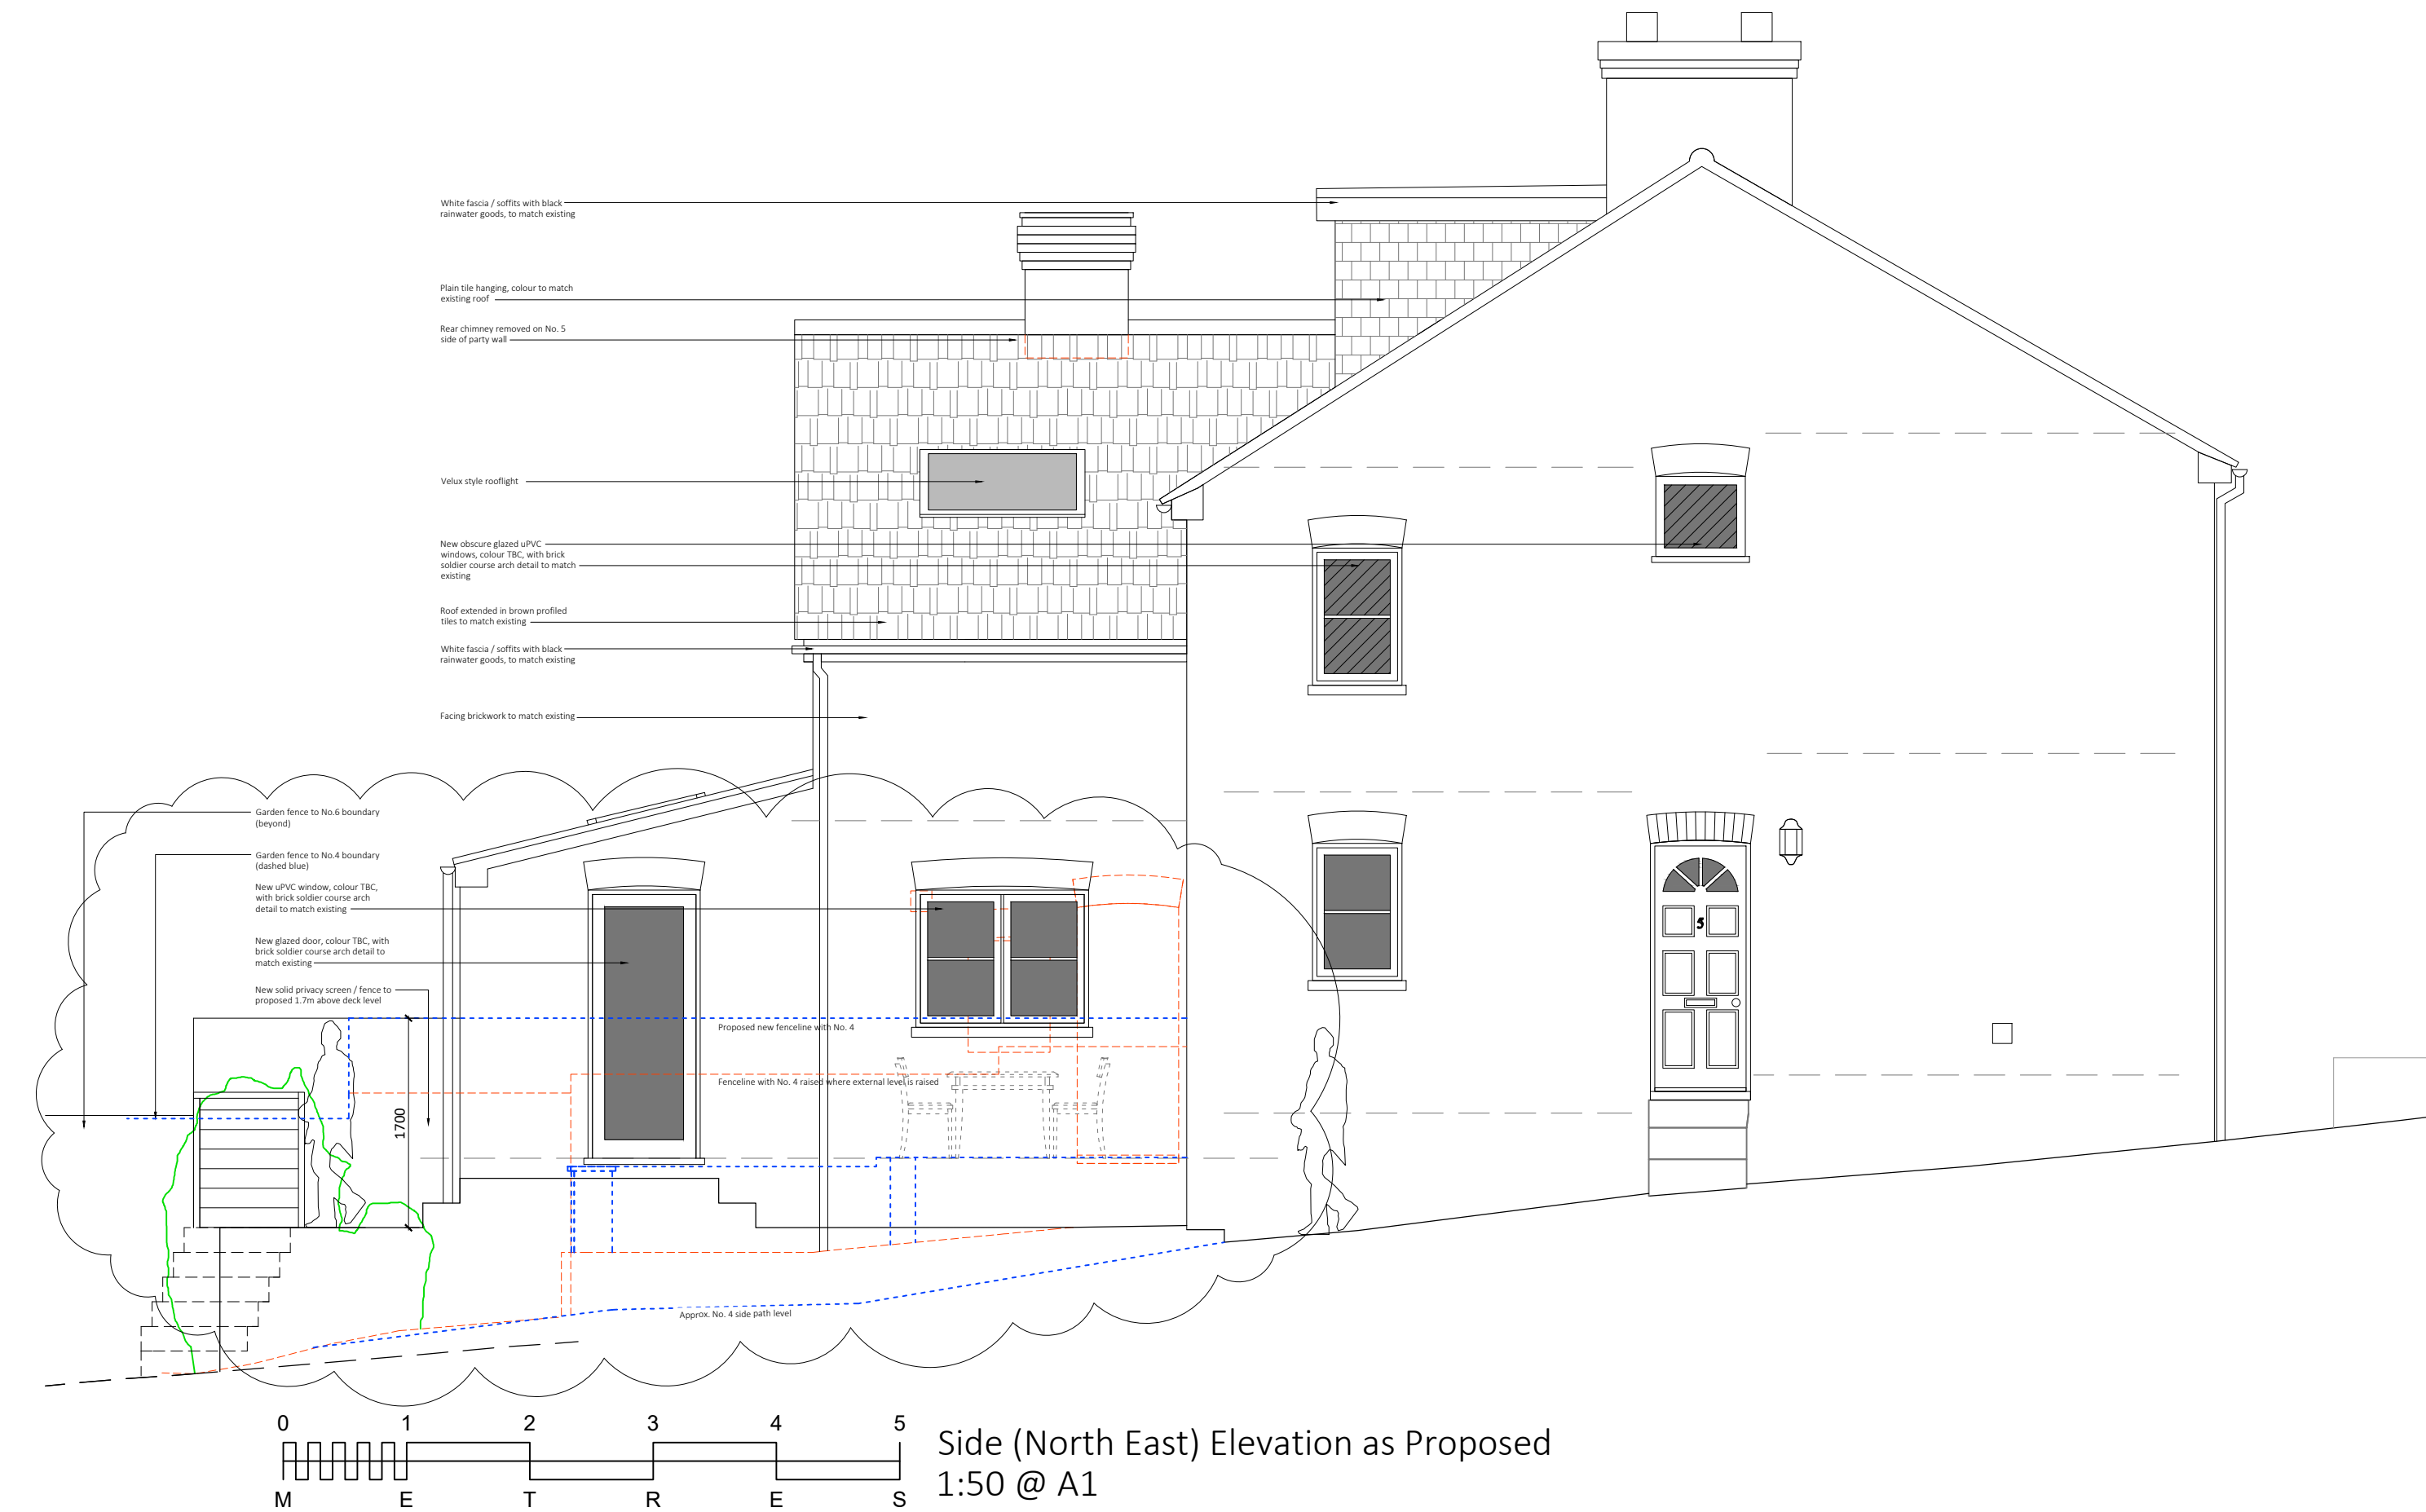

Side (North East) Elevation as Proposed
1:50 @ A1

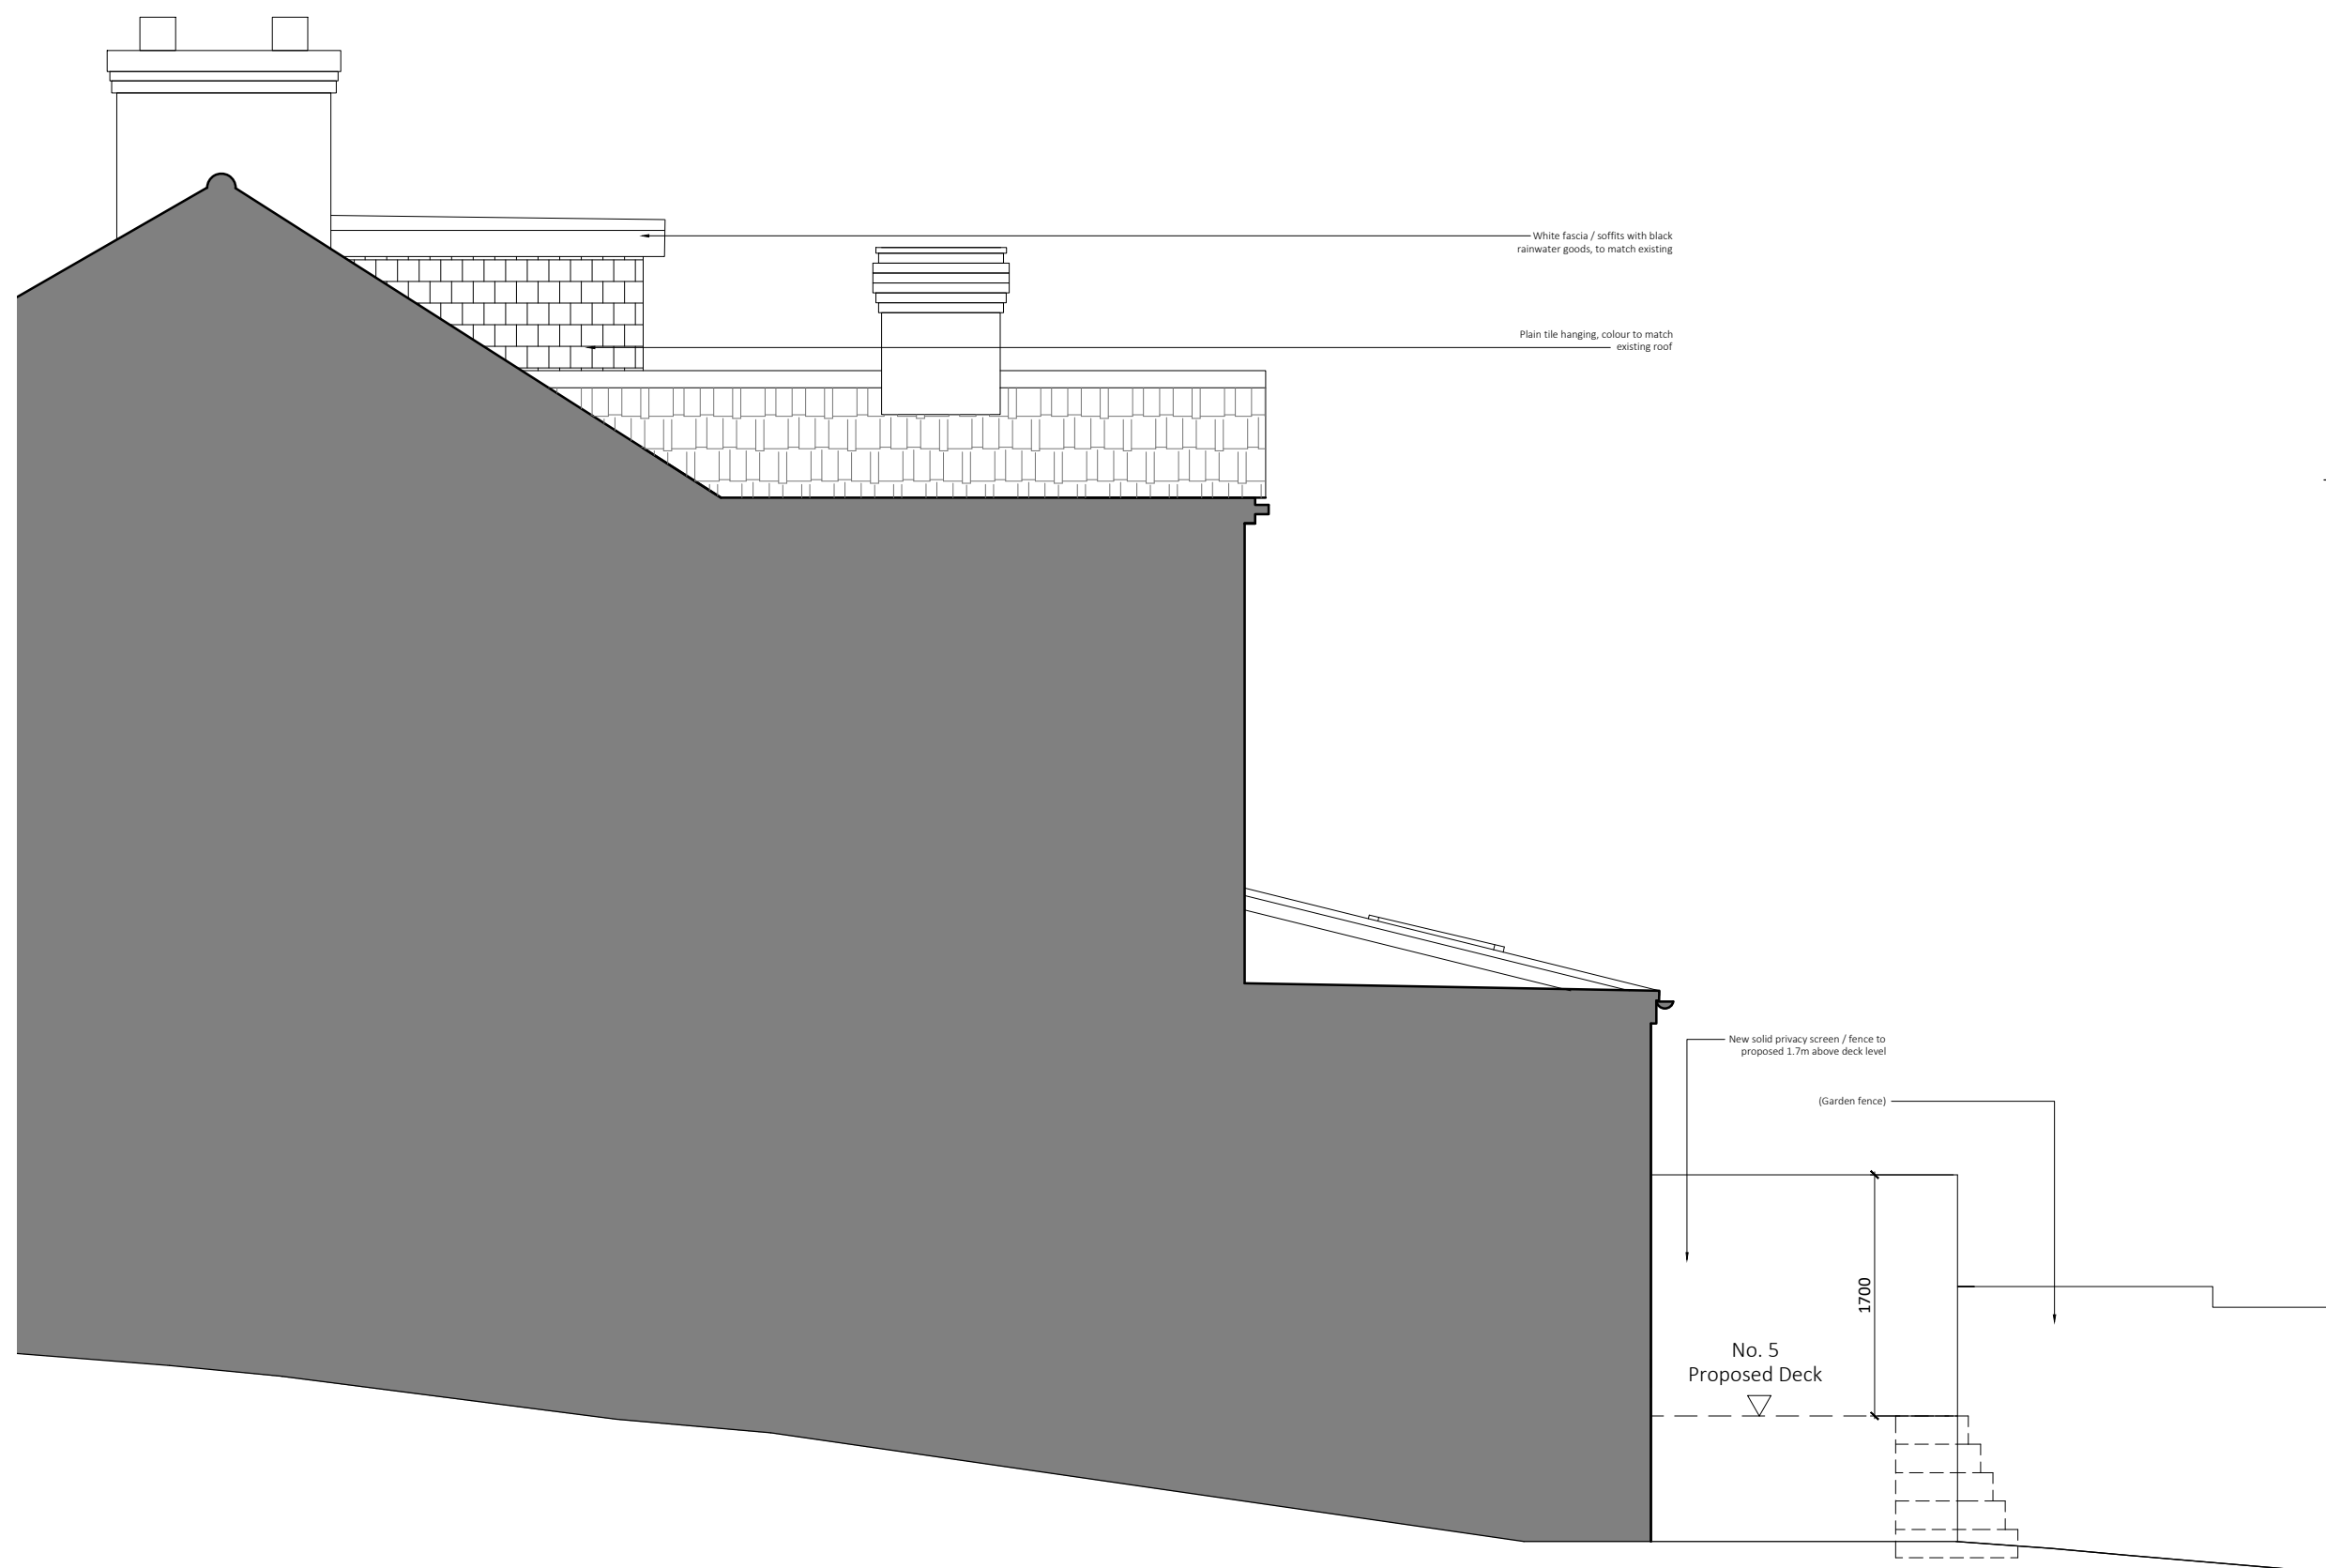

Side (South West) Elevation as Proposed
1:50 @ A1

TQ3732
132773

132750

132700

132684
TQ3732

537089

REV	DATE	DESCRIPTION
C	21.07.26	Revisions / clarification to boundaries as clouded
B	16.07.26	South West elev added, revisions as clouded
A	20.05.26	Updated after client comment, for planning
		Block plan added

This drawing should be read in conjunction with all other drawings. Do not scale.
All dimensions must be site checked.
Copyright © Catherine Whitby Architects

catherine whitby
ARCHITECTS

arb Architects
Registration
Board
REG NO: 069618H

Drawing Status
PLANNING

Project
Mr and Mrs Pinney
5 Coombe Cottages
Bluebell Lane

Title
Proposed Elevations
and Block Plan

Project No. 02604	Drawn By cw	Checked By cw
Drawing No. 004		
Scale Varies @ A1	Date May 26	Revision C