




REMOVAL OF THE EXISTING SINGLE STOREY REAR CONSERVATORY
AND REPLACEMENT WITH A ROOM TO BE USED AS A STUDY BUILT ON THE SAME FOOTPRINT

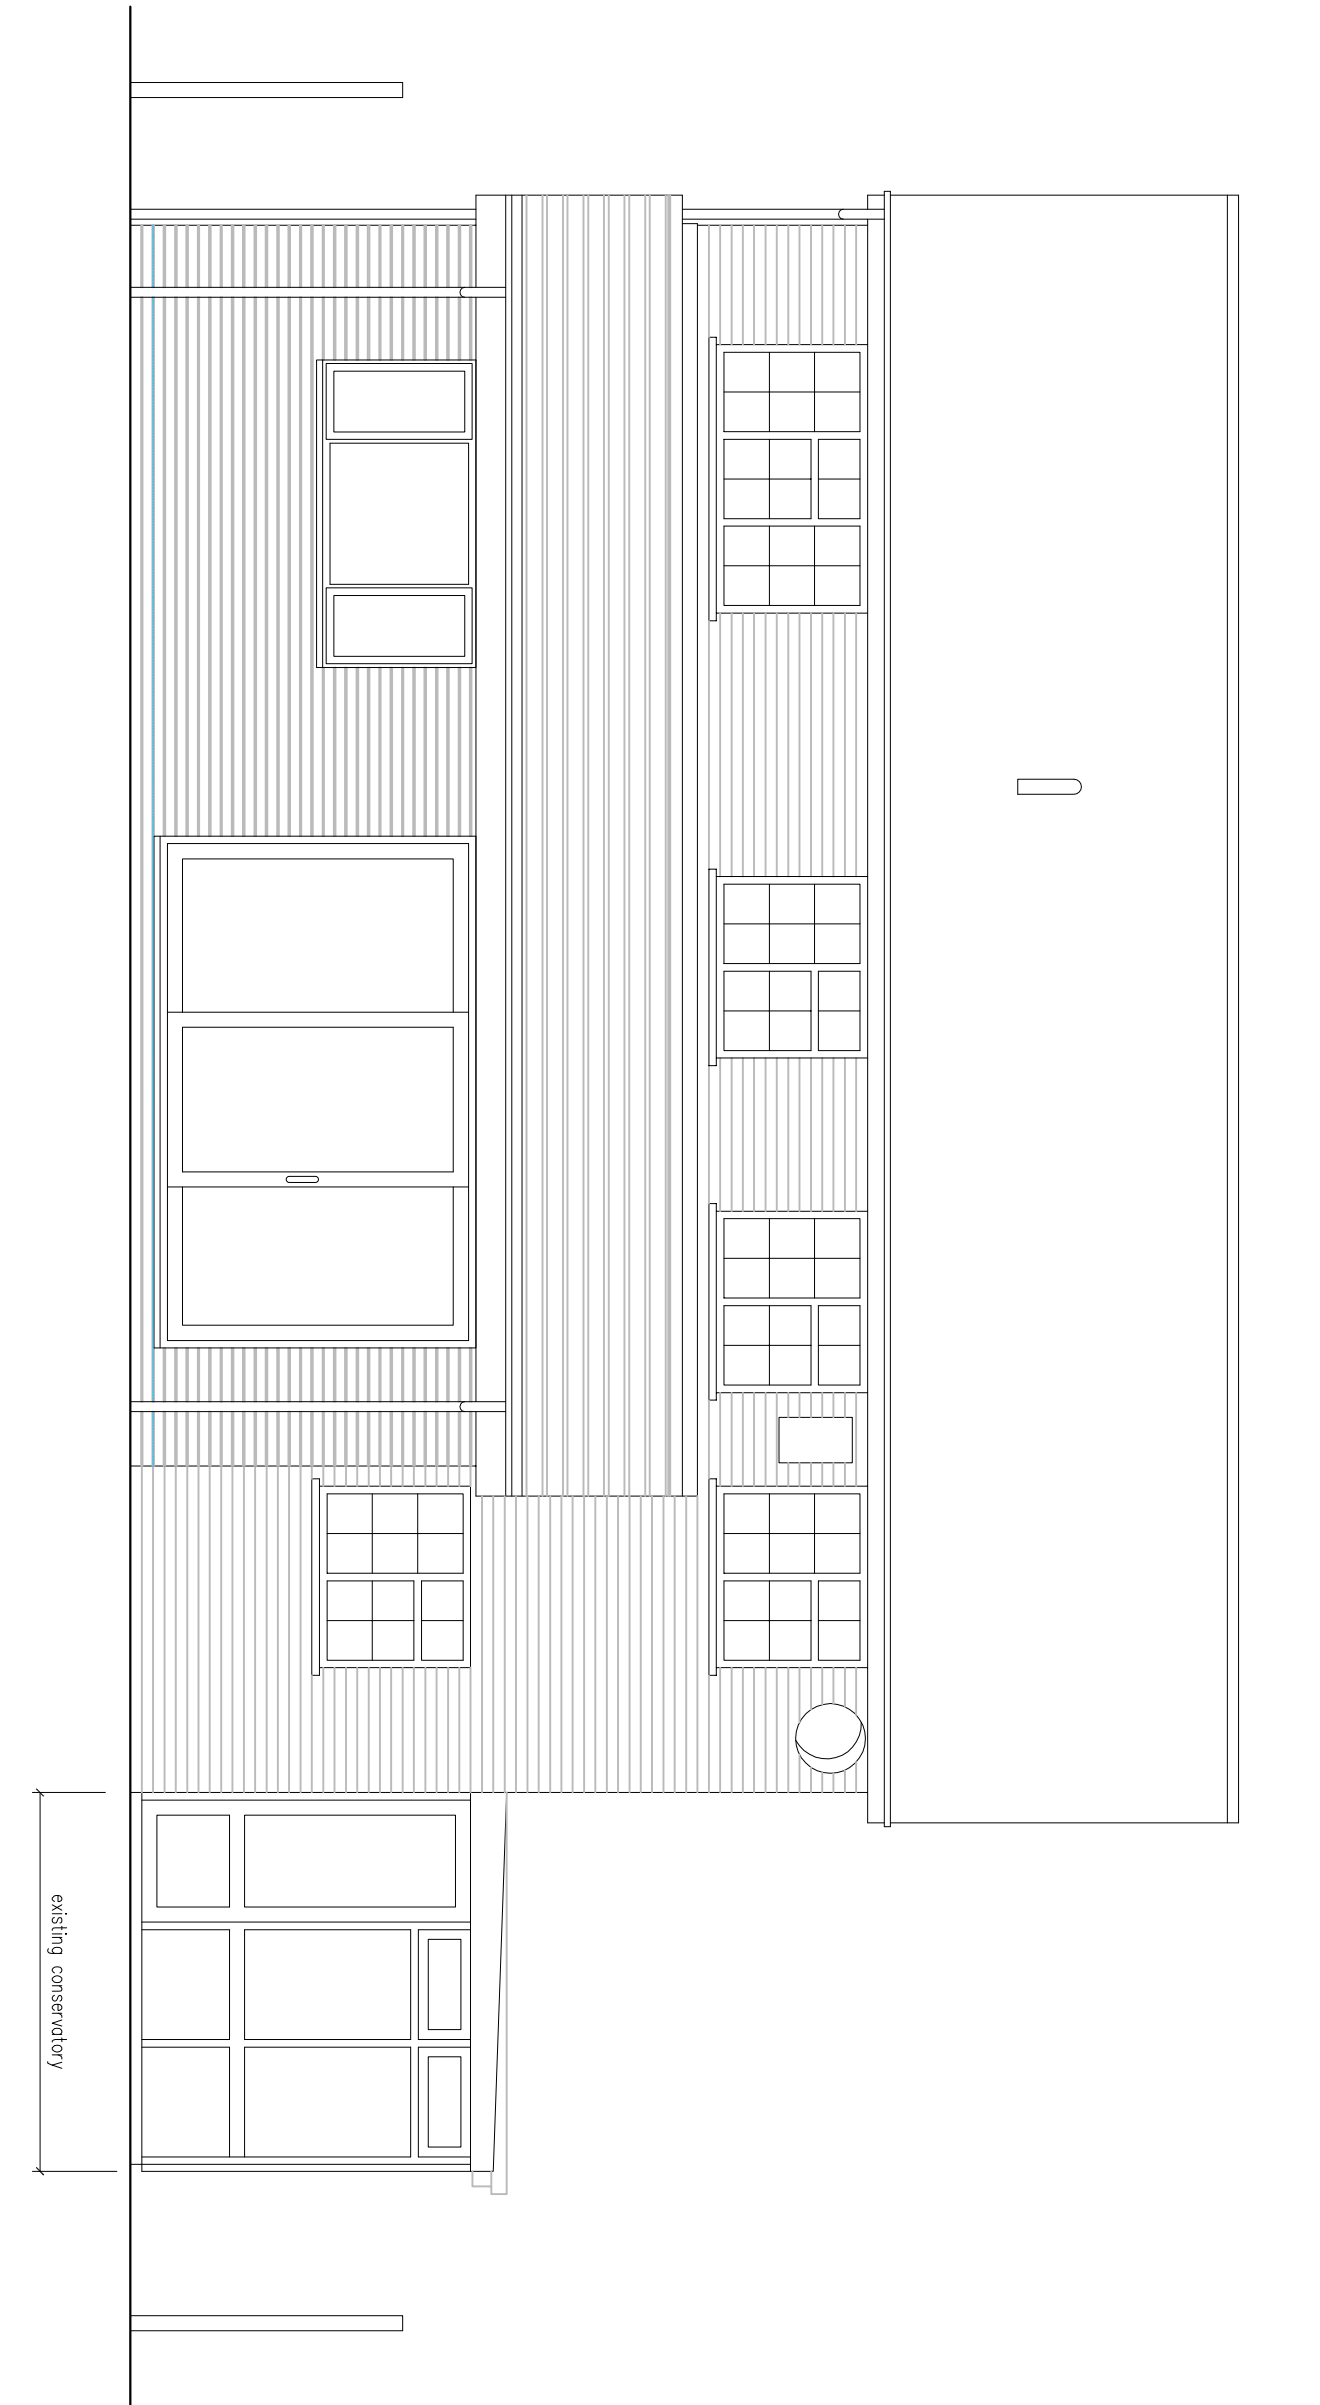



EXISTING REAR ELEVATION 1:50
(facing east)

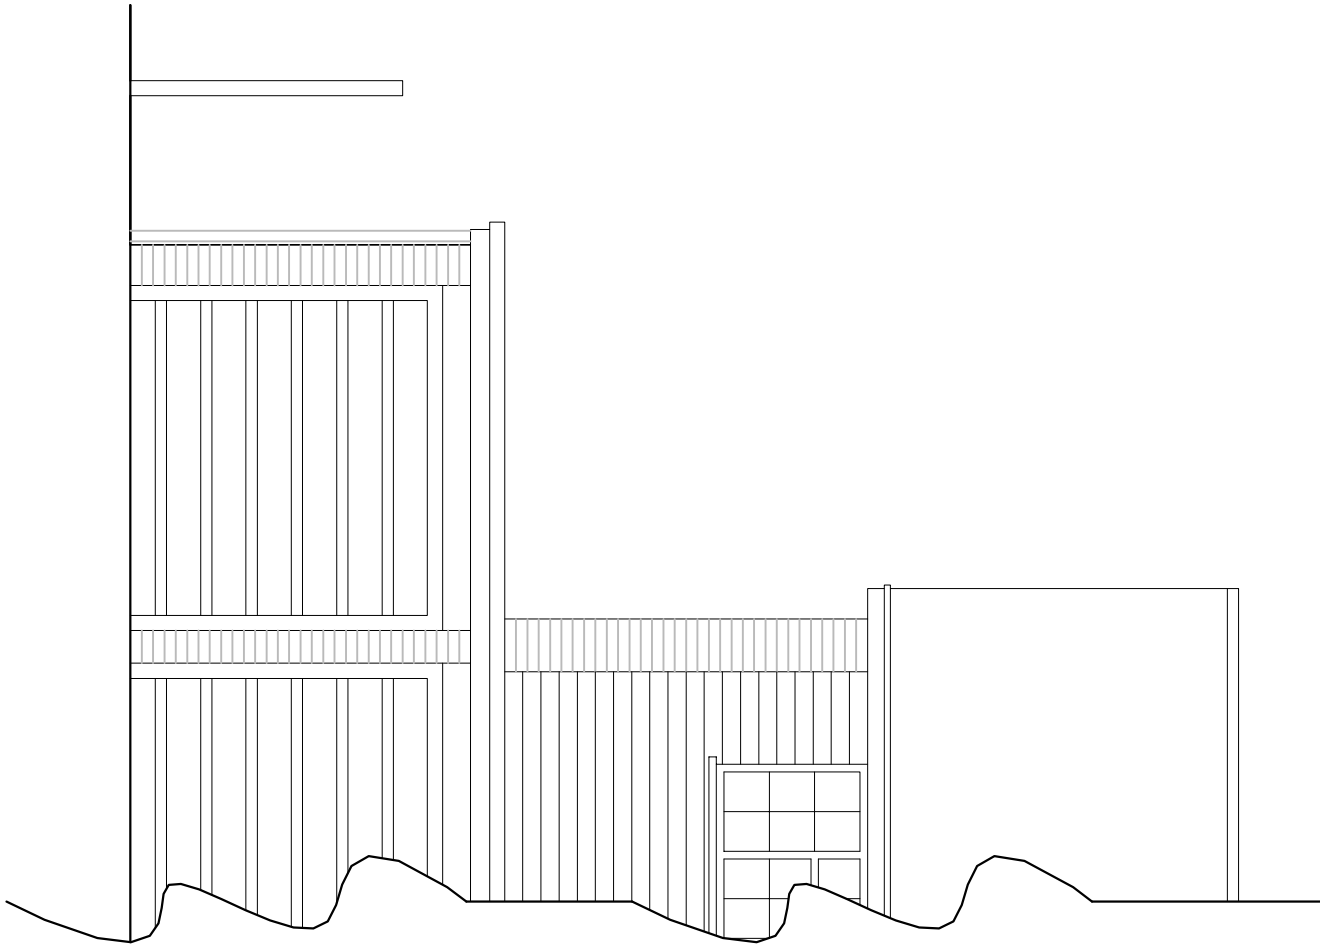

EXISTING (PART) FRONT ELEVATION 1:50
(facing west)

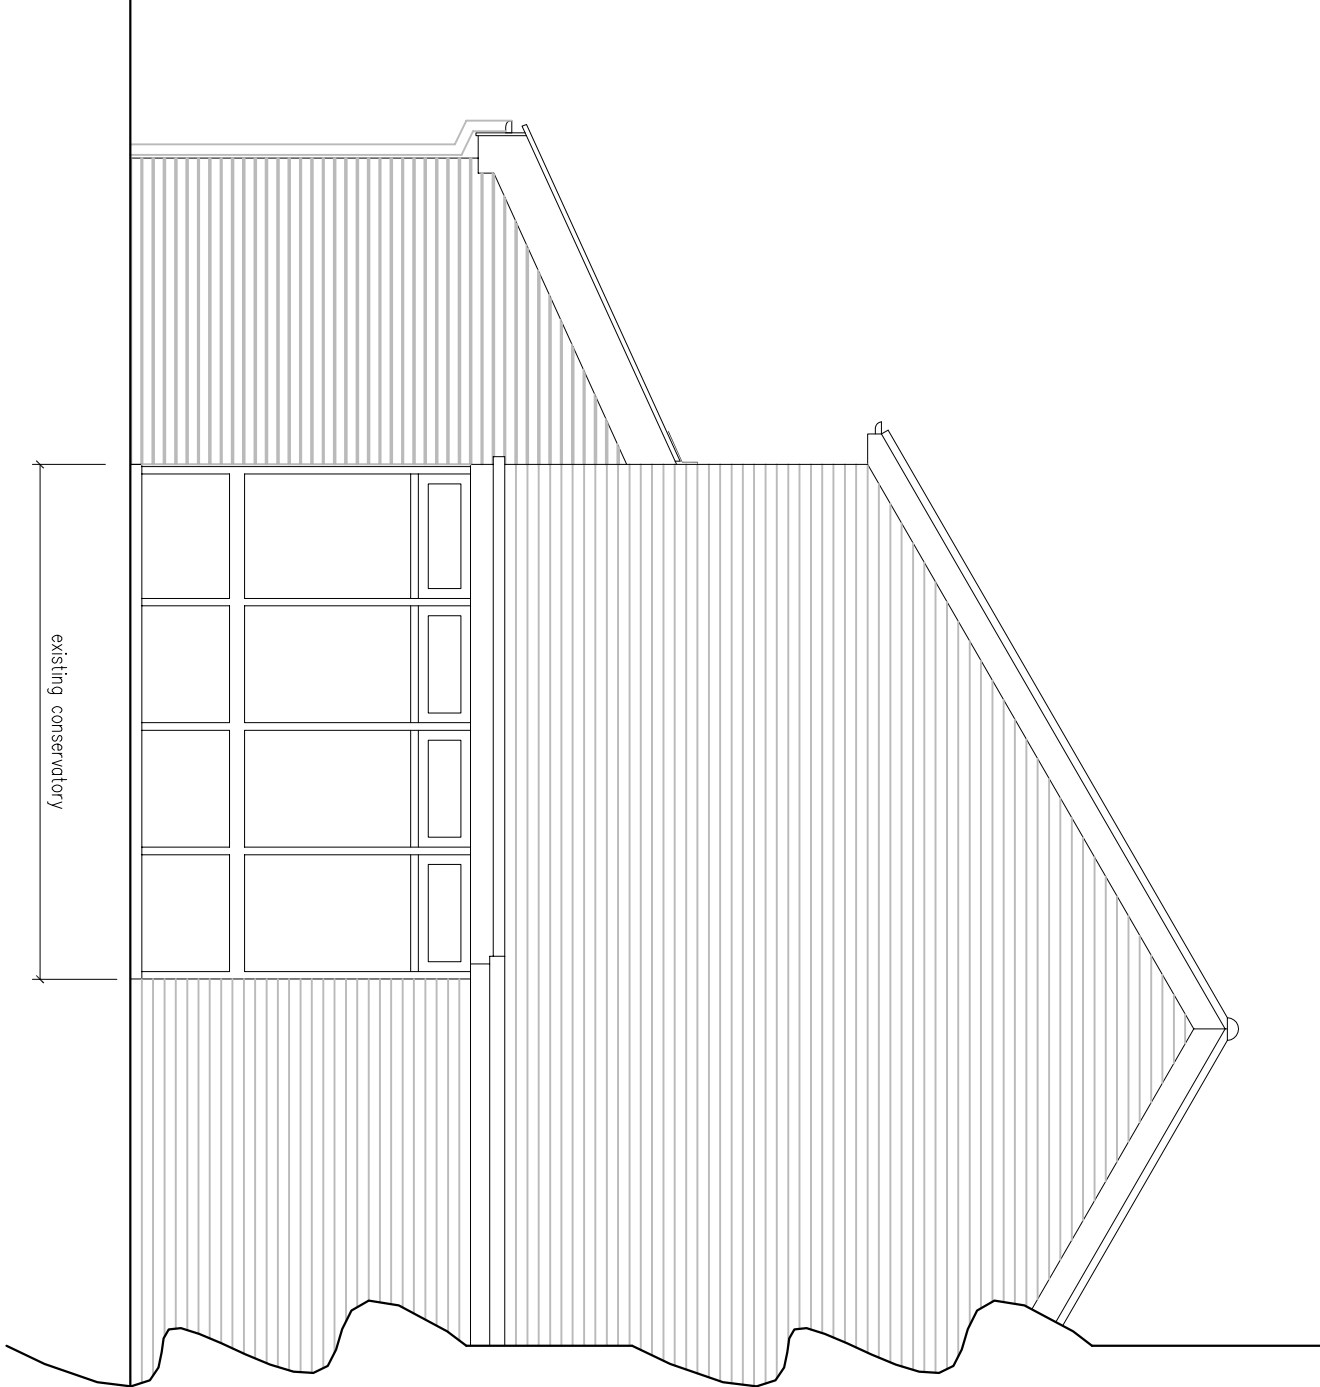

EXISTING SIDE ELEVATION 1:50
(facing north)

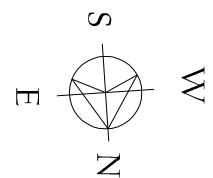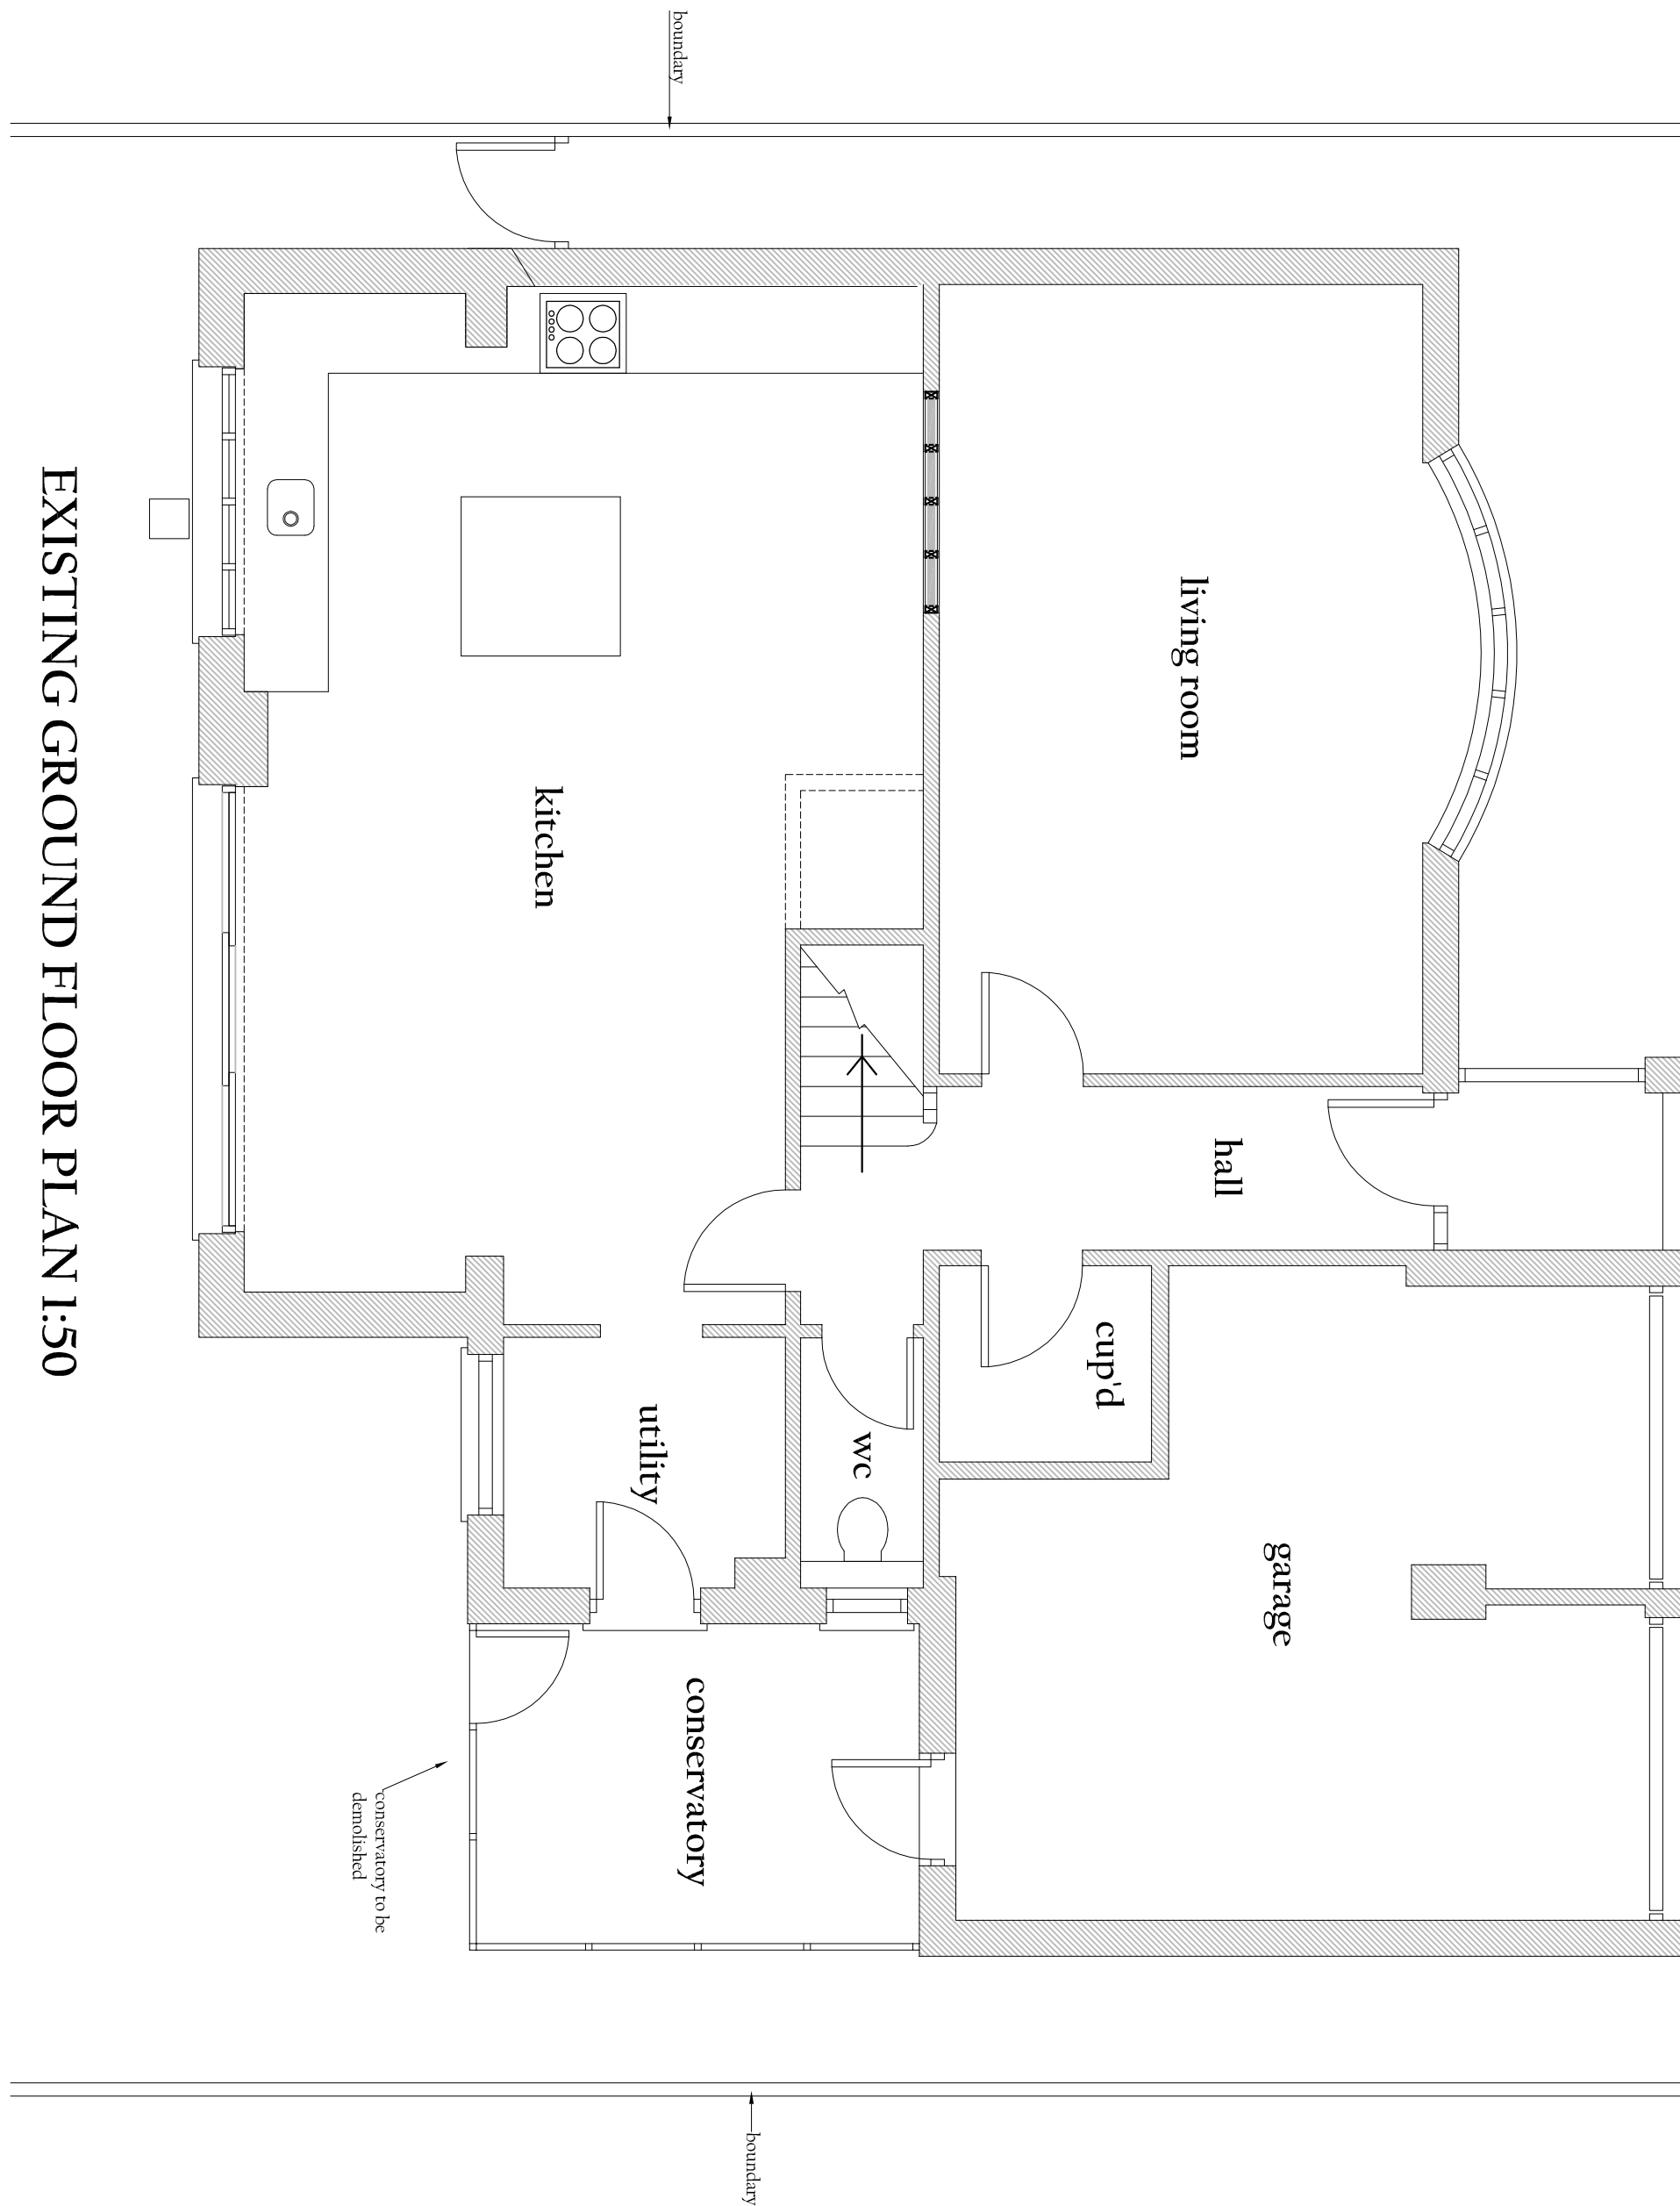

EXISTING PLANS AND ELEVATIONS

JAMES BRECKELL : ARCHITECT : ARB : RIBA