




REMOVAL OF THE EXISTING SINGLE STOREY REAR CONSERVATORY
AND REPLACEMENT WITH A ROOM TO BE USED AS A STUDY BUILT ON THE SAME FOOTPRINT

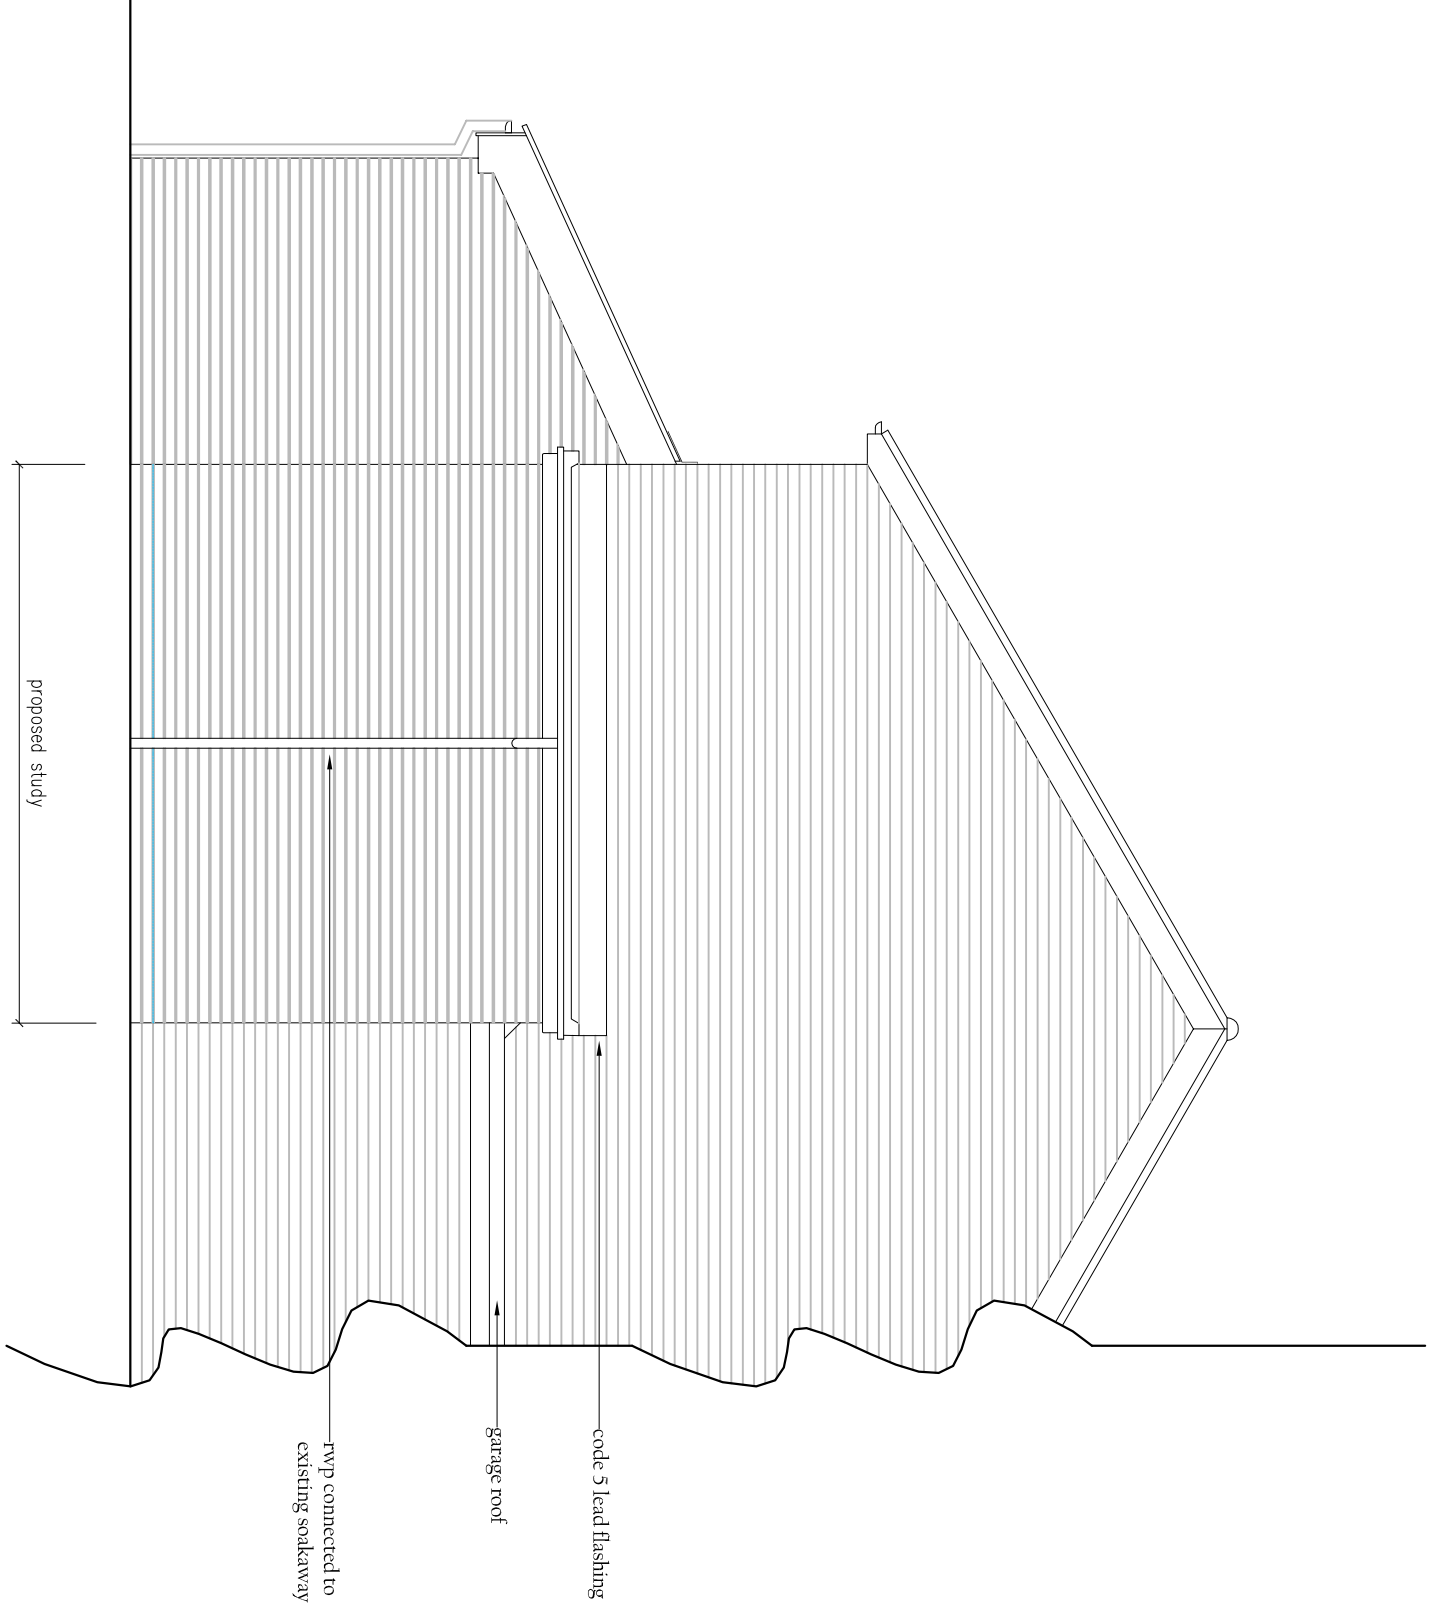


PROPOSED SIDE ELEVATION 1:50
(facing north)

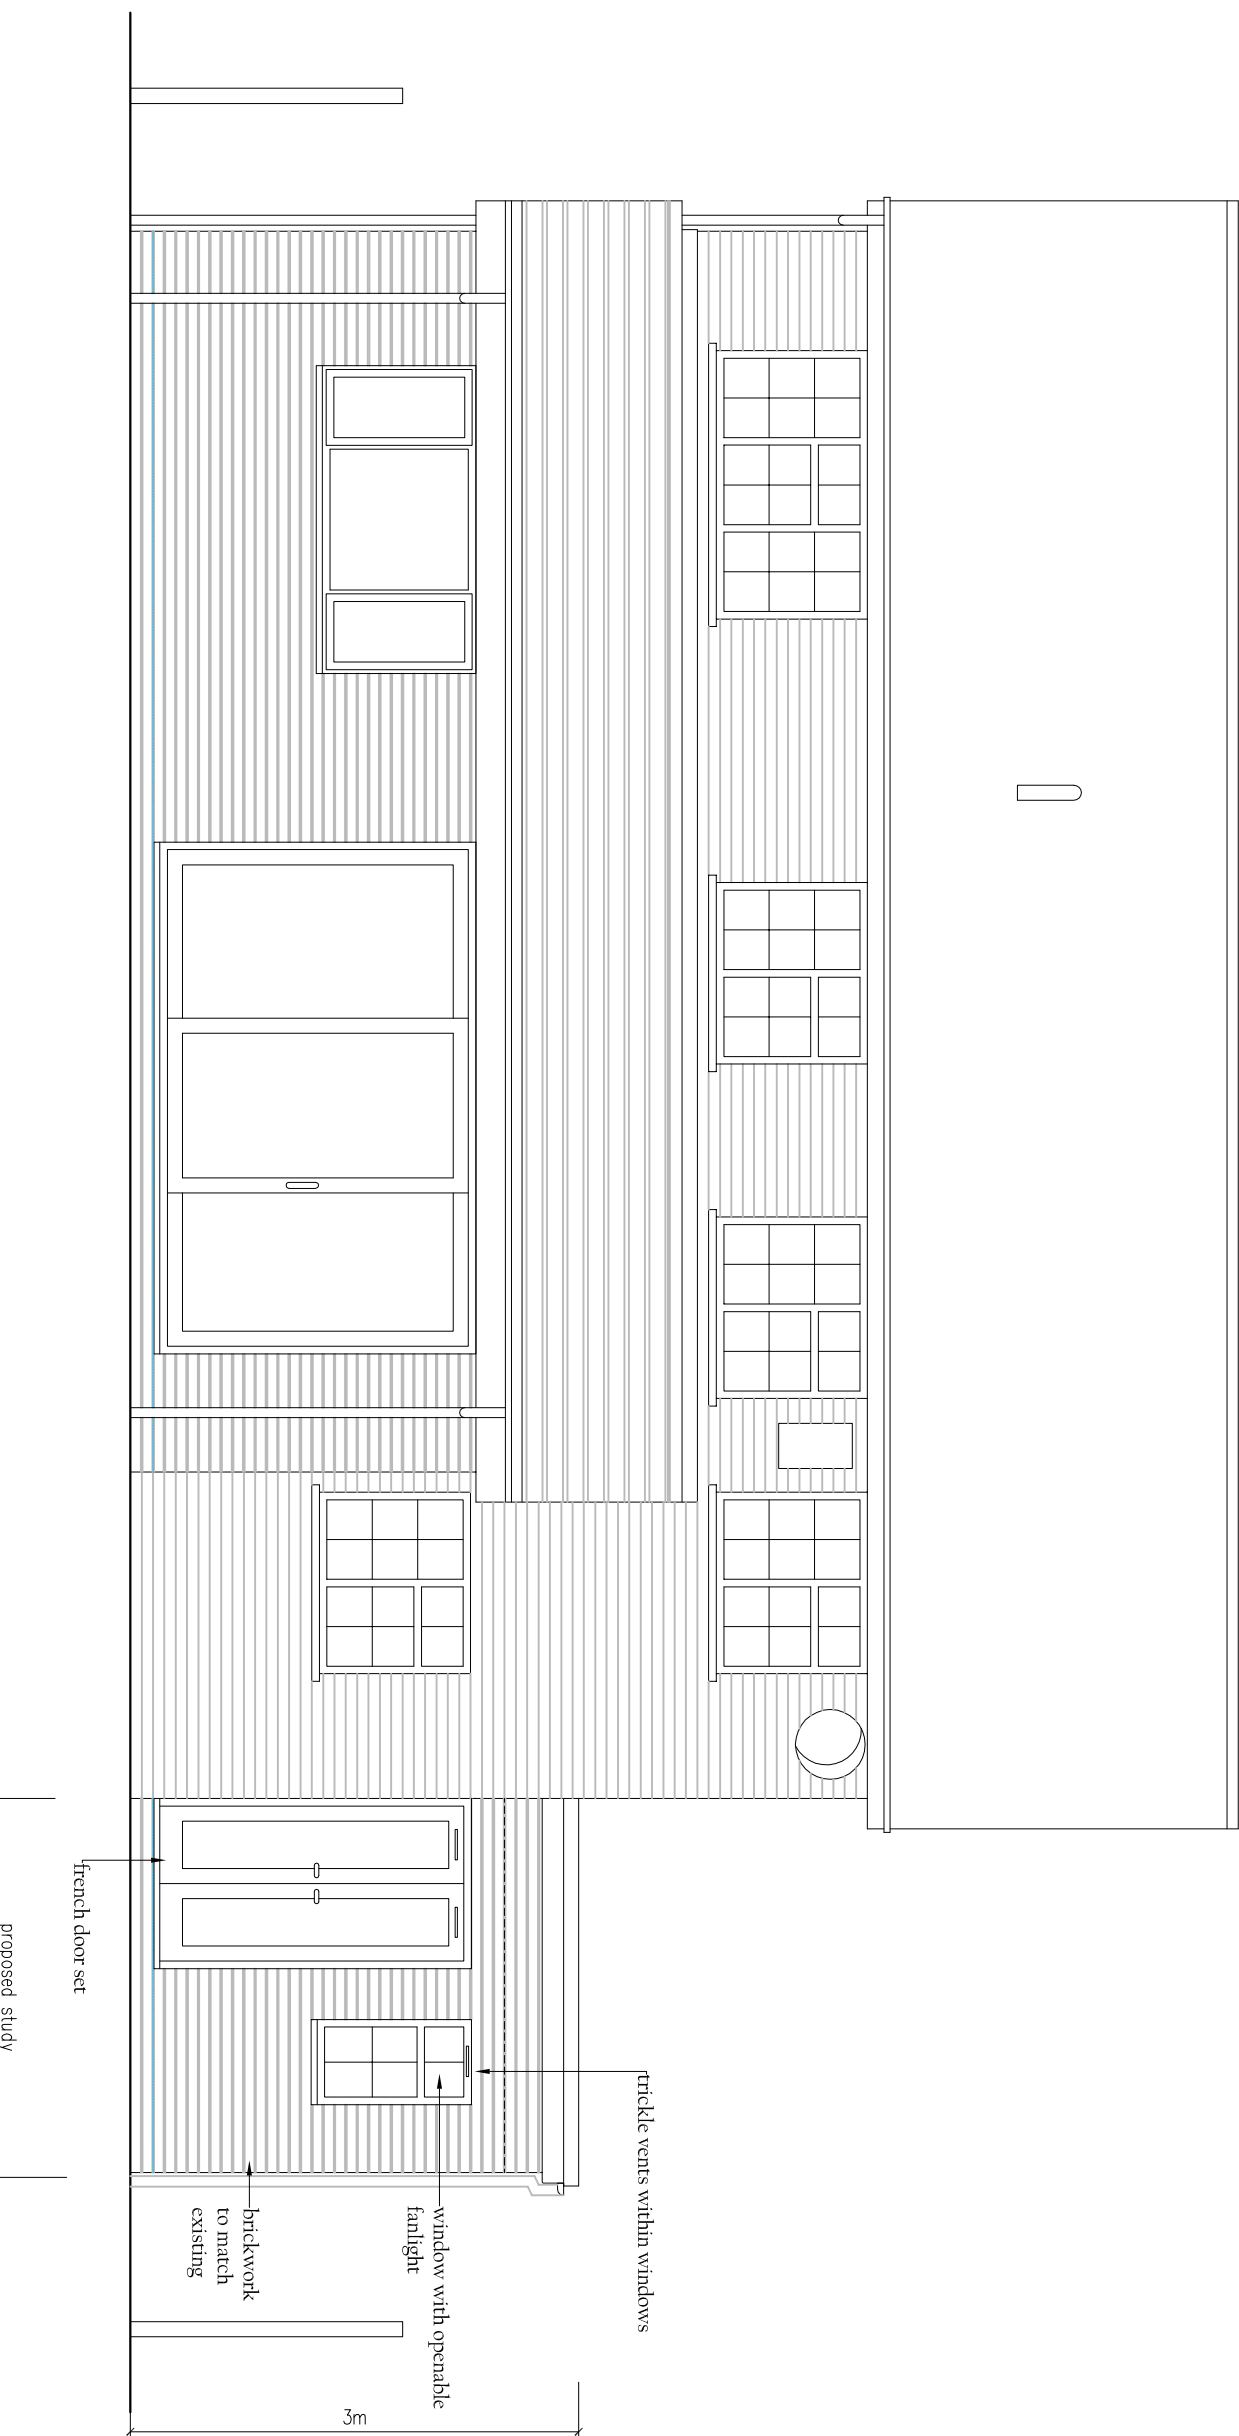


PROPOSED REAR ELEVATION 1:50
(facing east)

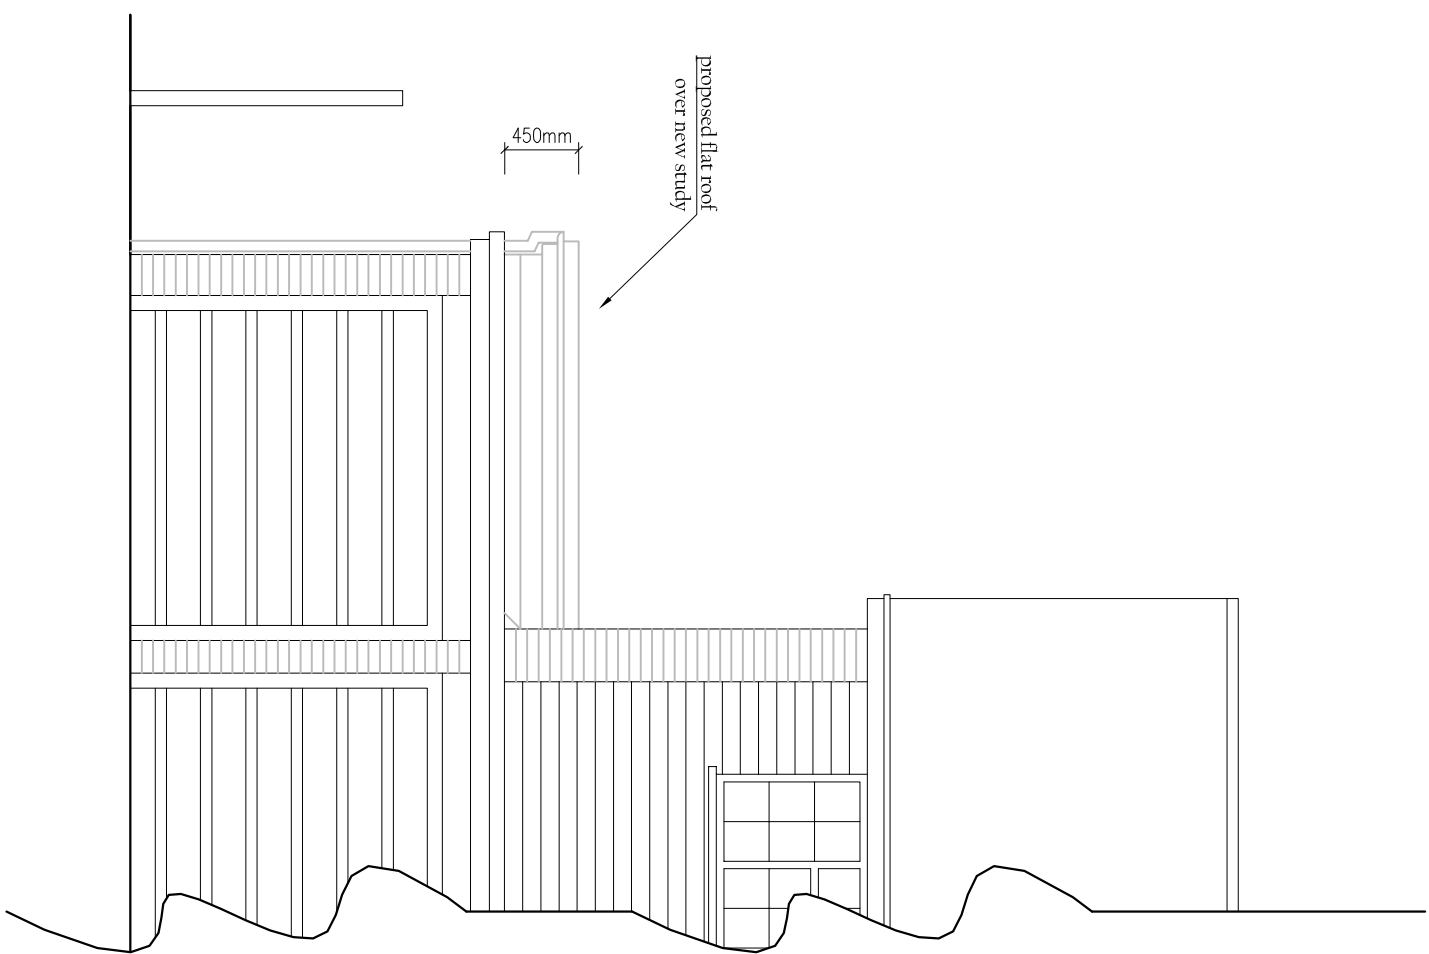

PROPOSED (PART) FRONT ELEVATION 1:50
(facing west)

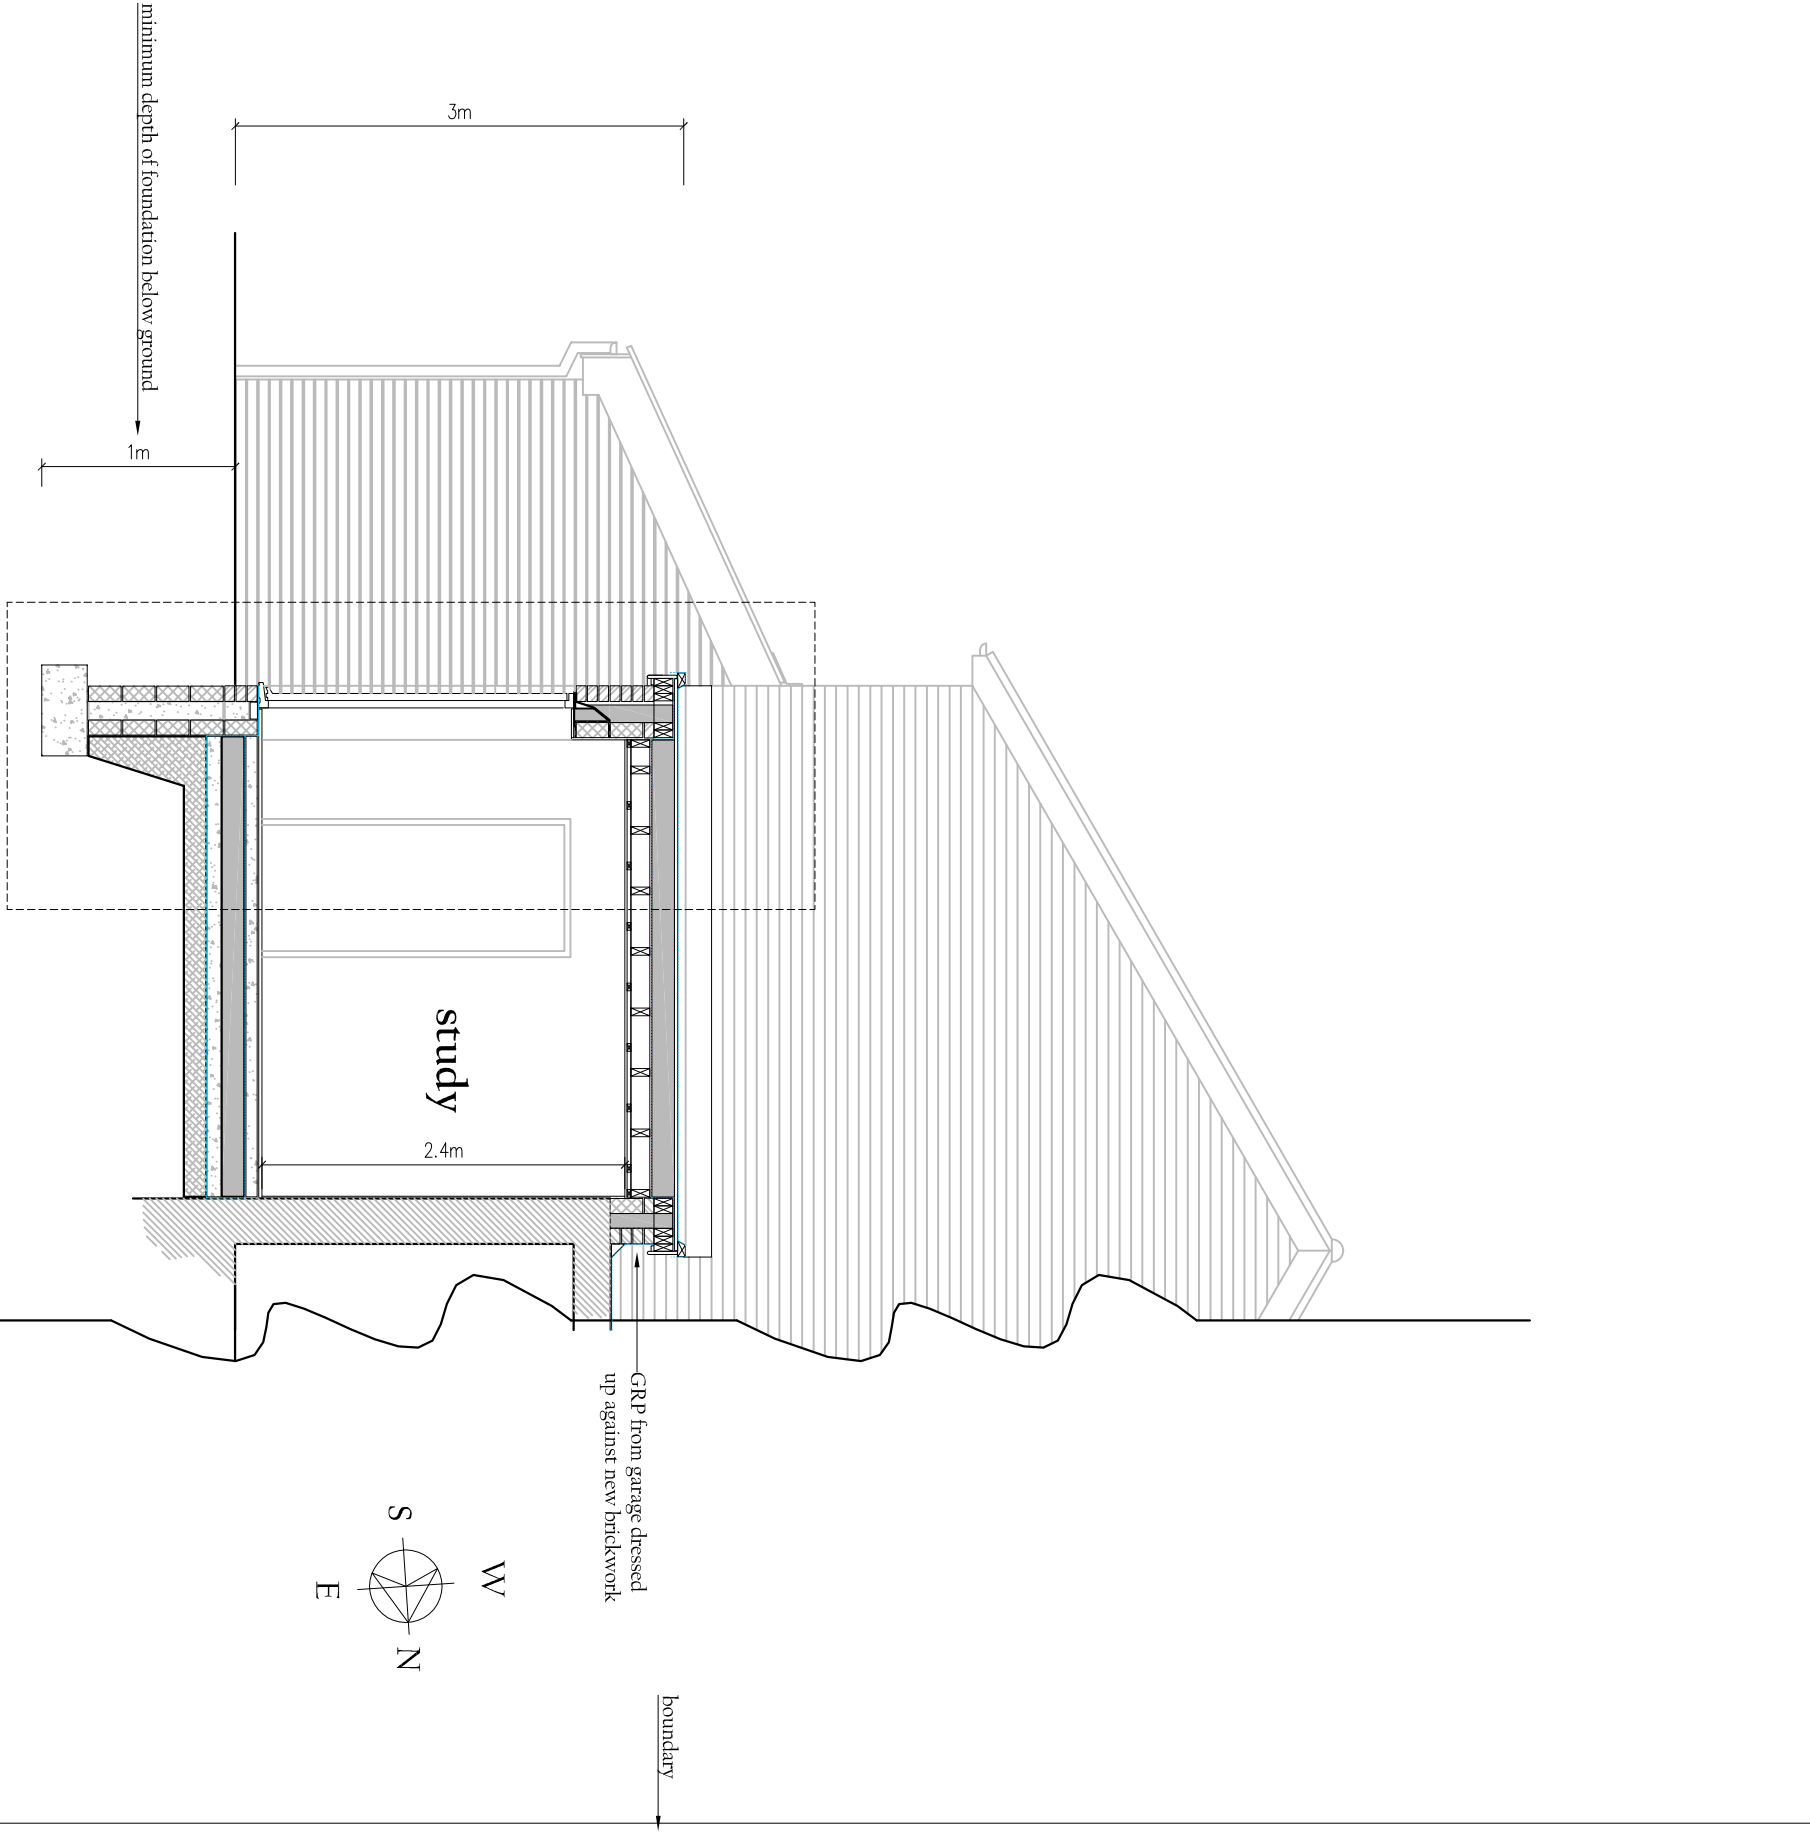


PROPOSED SECTION X - X 1:50

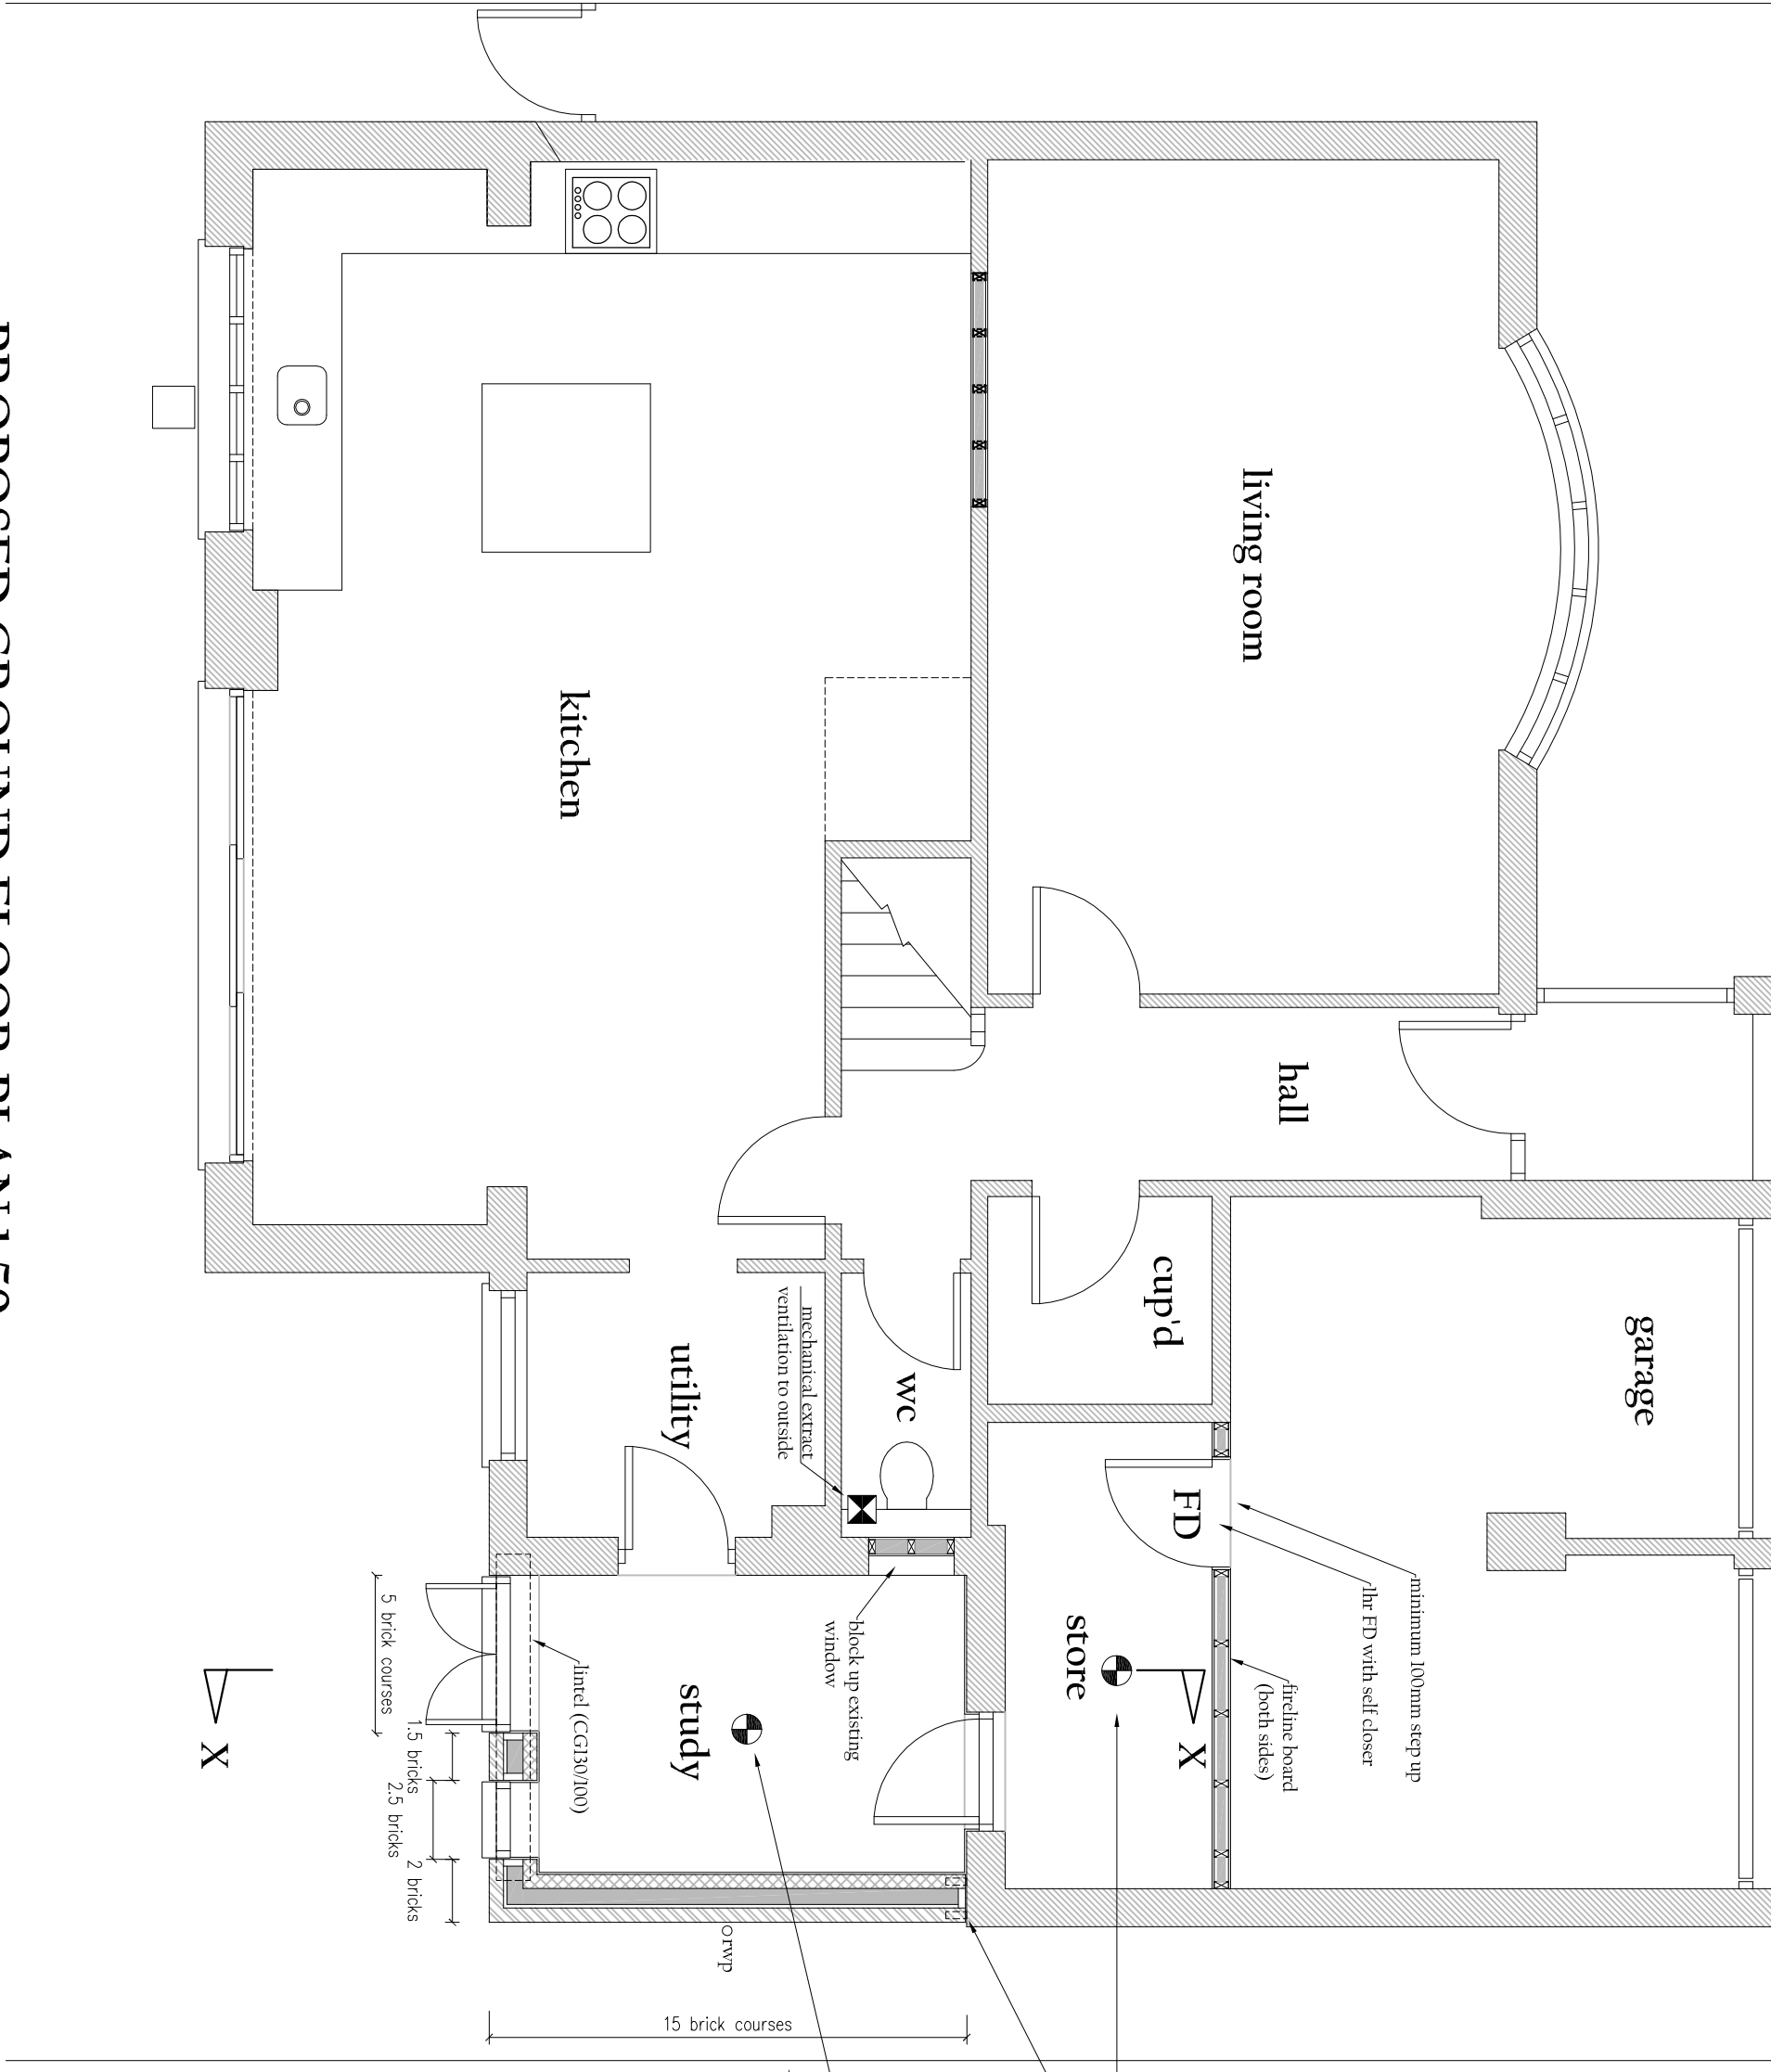

PROPOSED GROUND FLOOR PLAN 1:50

PROPOSED PLANS AND ELEVATIONS

JAMES BRECKELL : ARCHITECT : ARB : RIBA

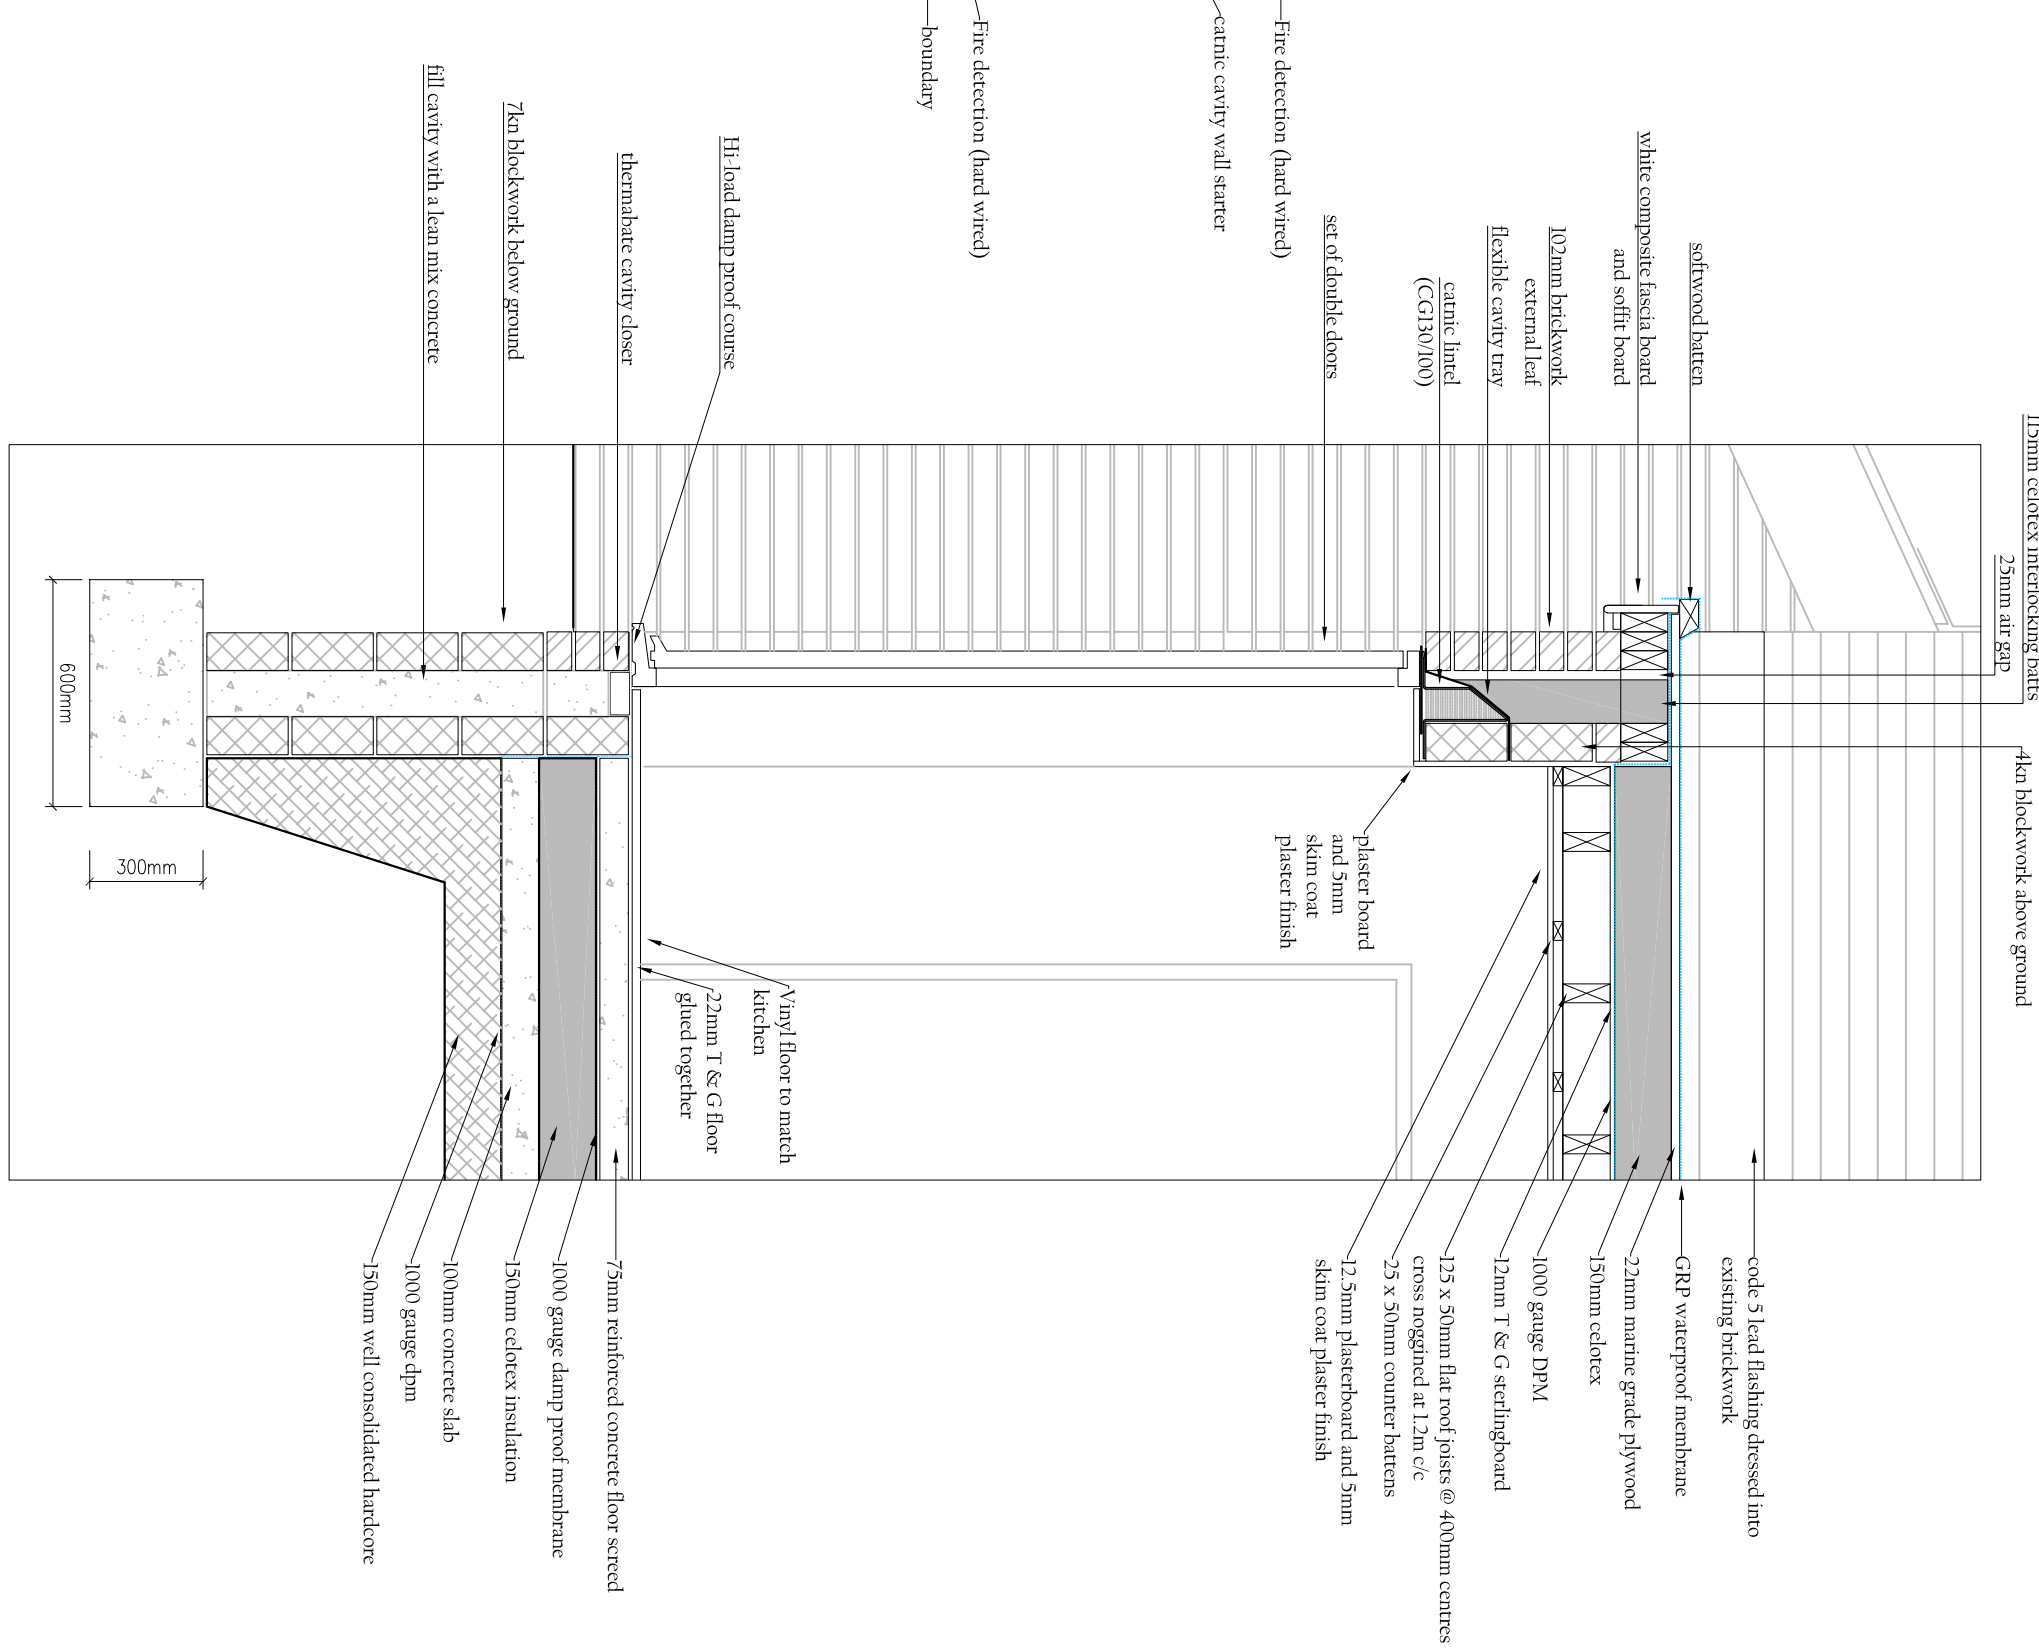

DETAILED SECTION 1:20

