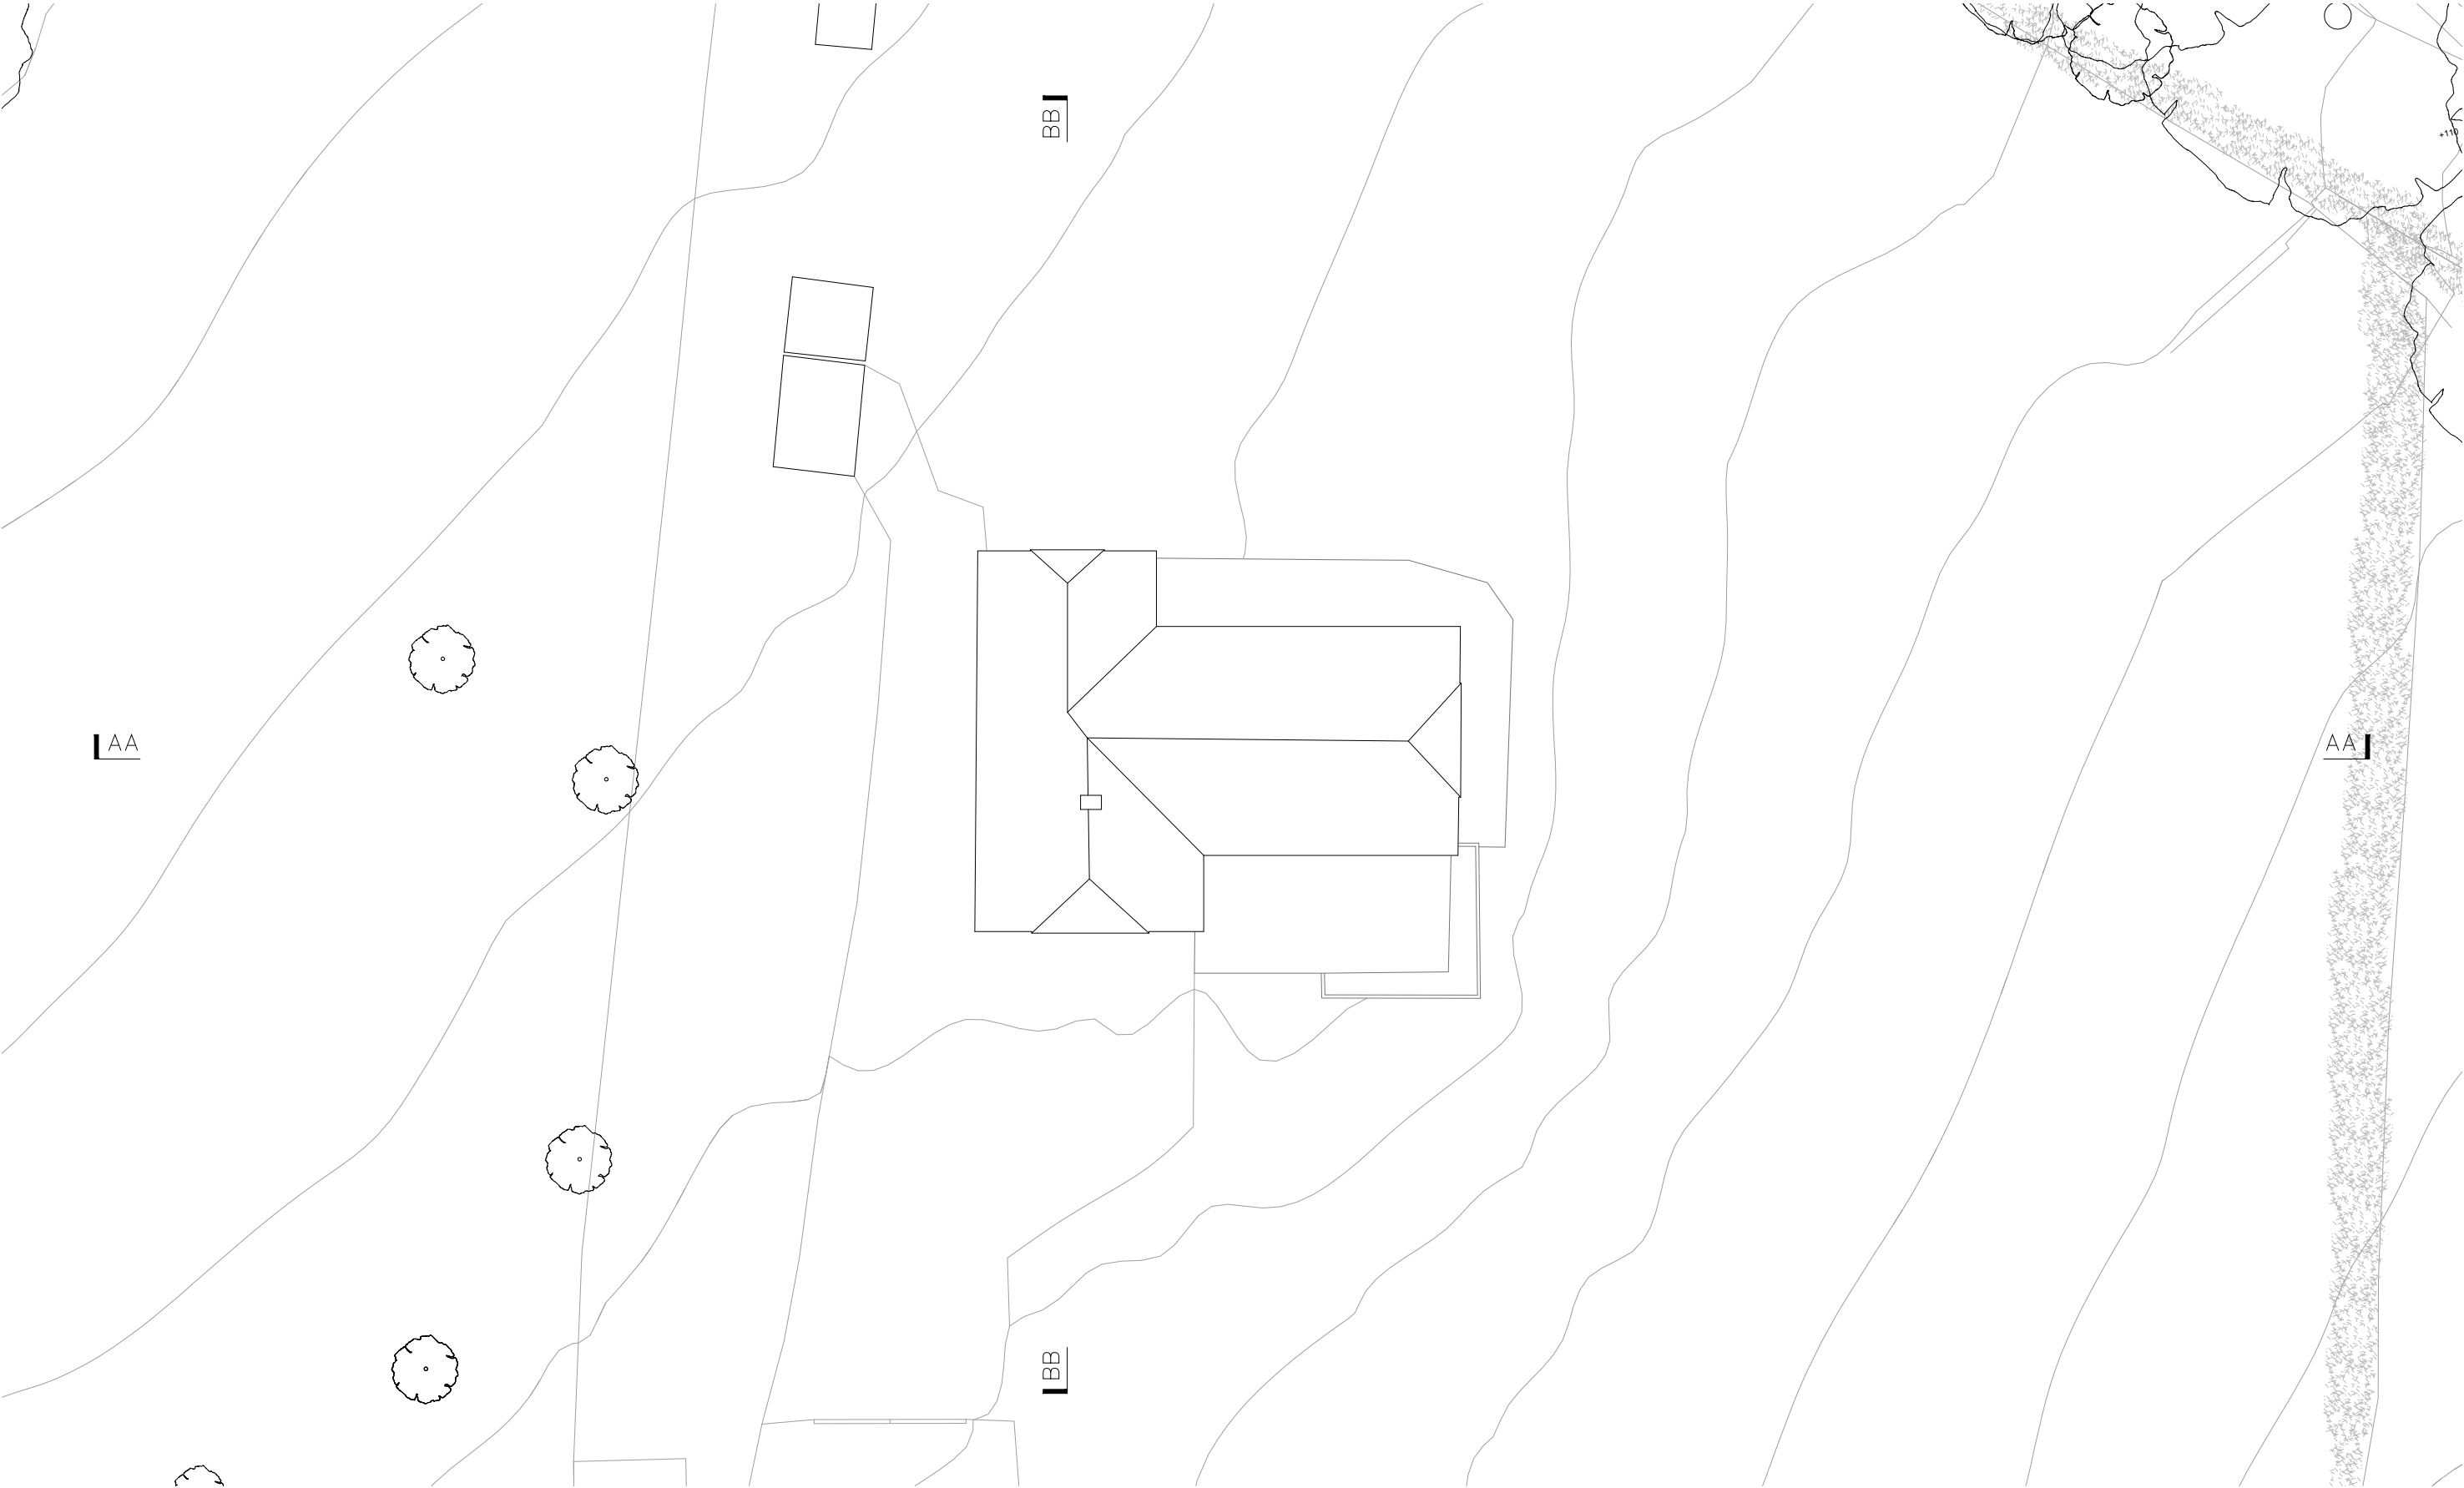


Russell Jones Limited 5 Wembury Mews London N6 5XJ Tel: +44 (0)20 3770 3026 mail@russelljones.net 	Project:	Soles Coppice, Brantridge Lane, Balcombe, RH17 6JR	Revision	Comment	Date	Revision	Comment	Date	Existing Plan - Roof		
	Project Code: Client:	SC							Drawing No SC P18	Scale	1:200 @ A3
								Drawn by		NC	
								Initial Issue		05.04.24	
							Initial Issue - Planning	05.04.24		Checked by	RJ