
This drawing is for the purpose of planning only.

© Russell Jones Limited. 2026

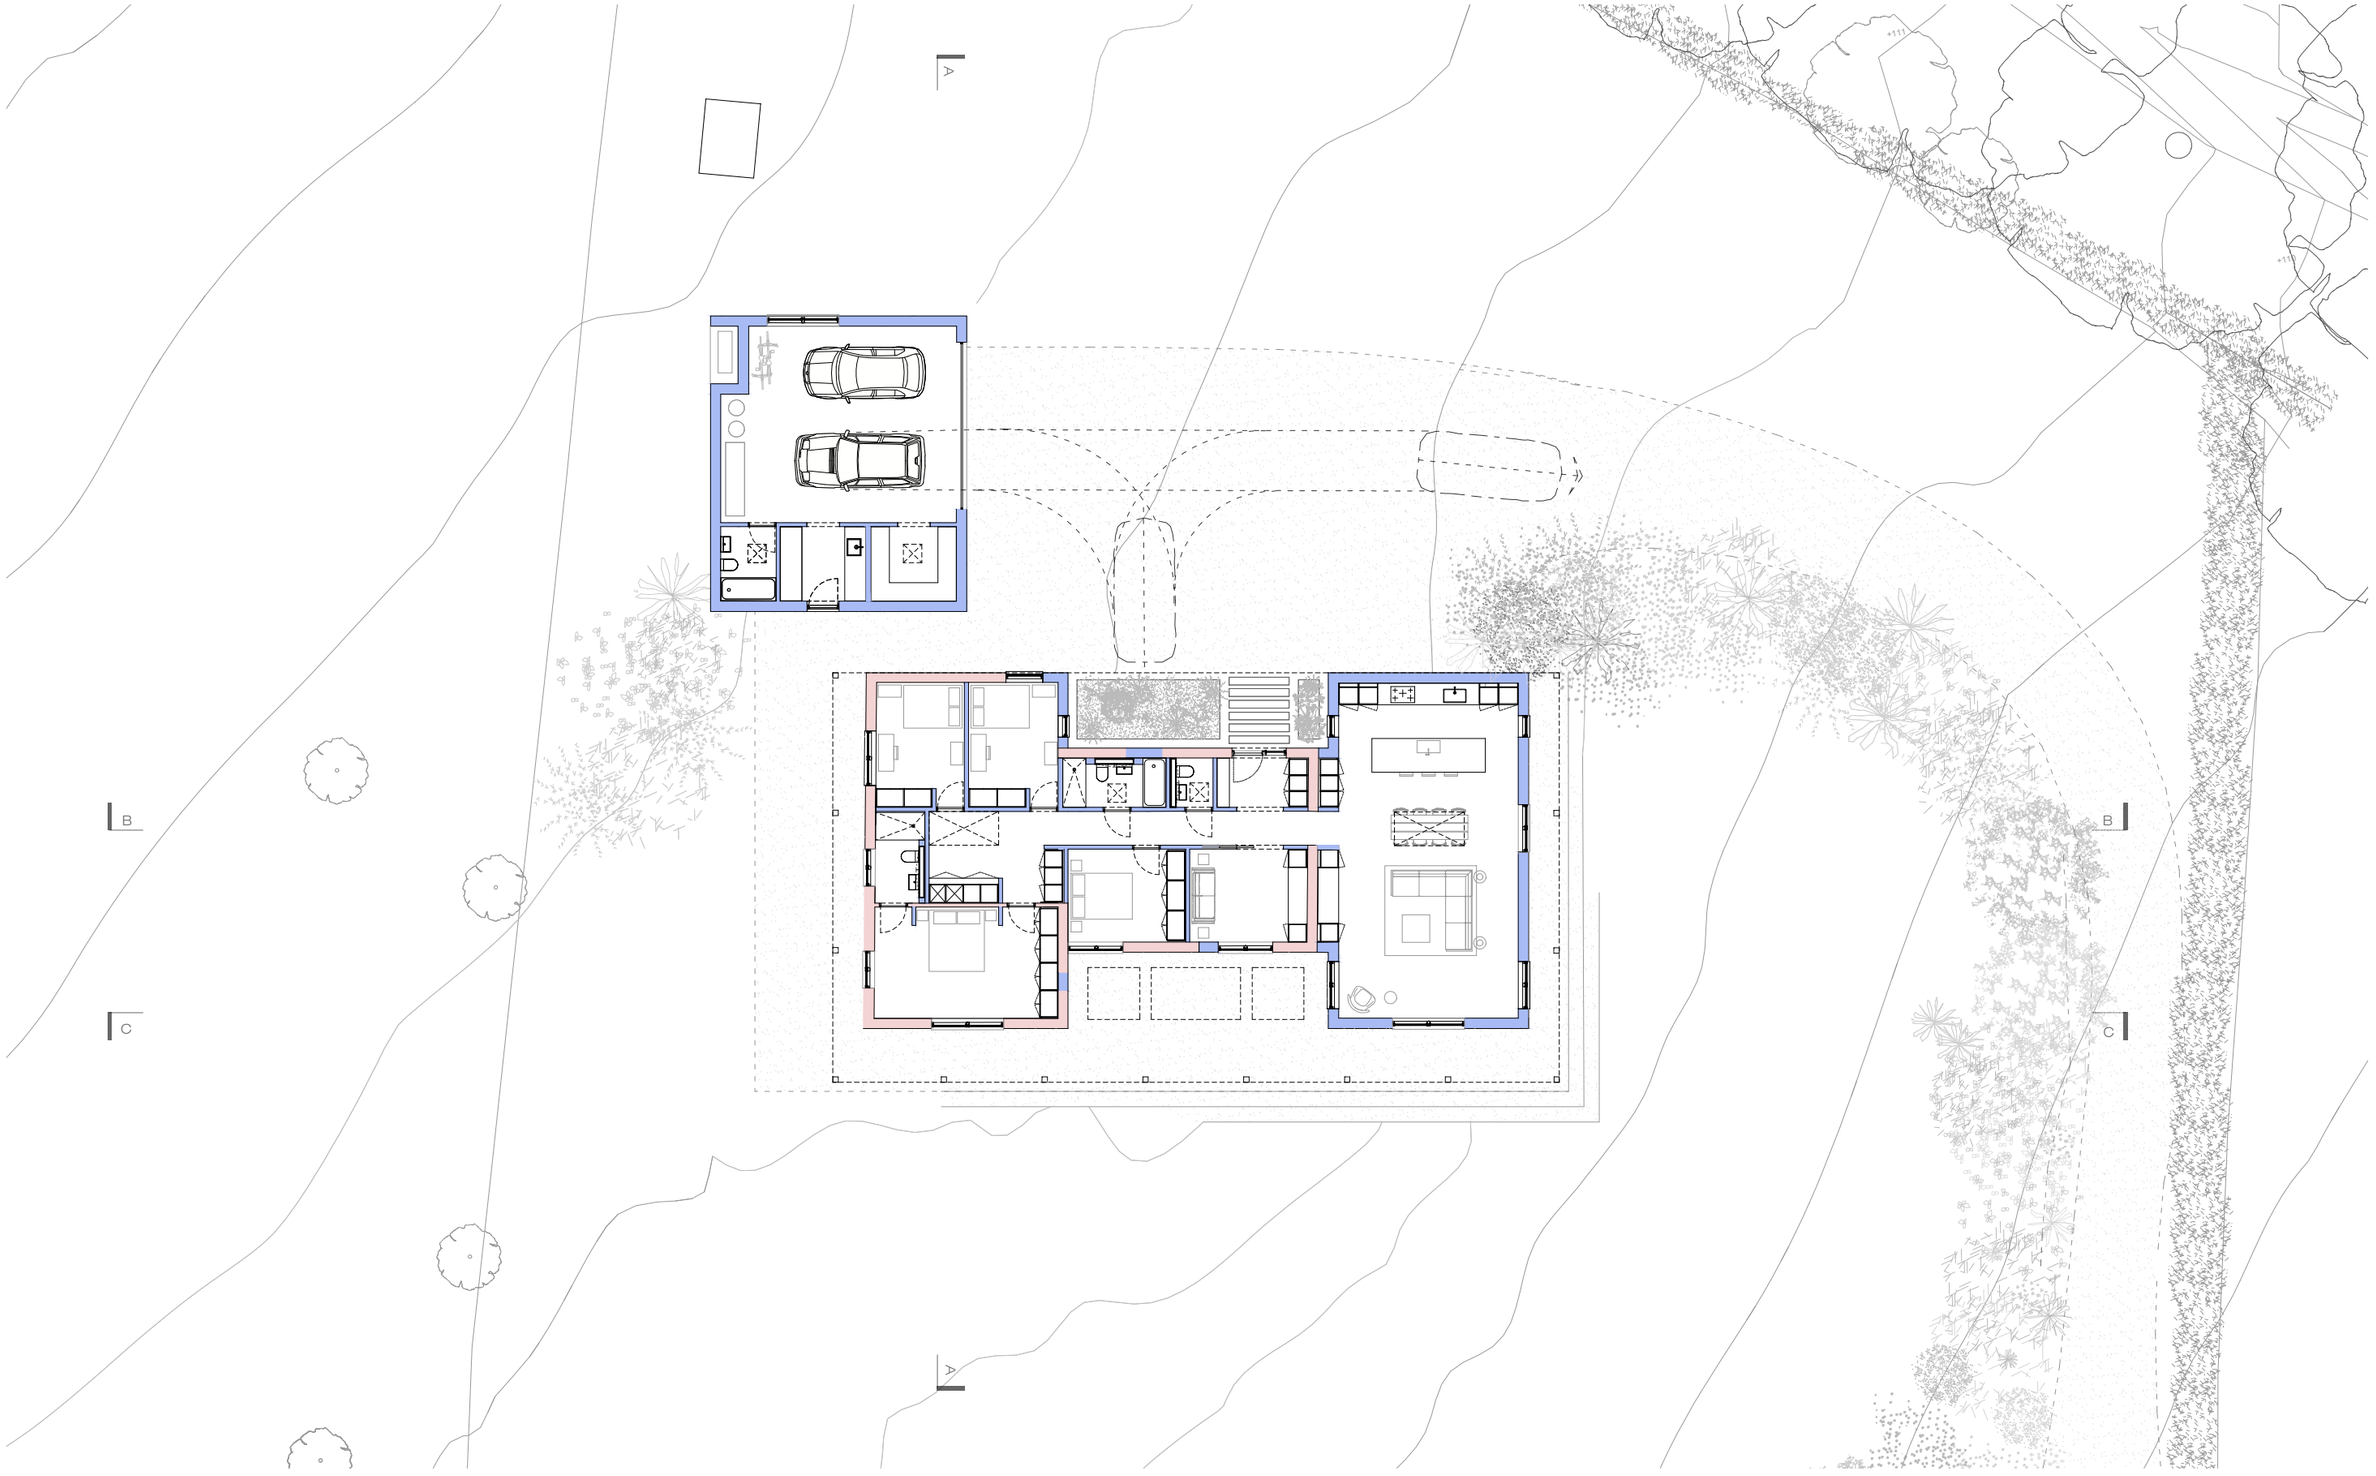

0 1 5 10

Key: Existing New

Gross Internal Area House: 184m²
Garage: 70m²

Russell Jones Limited
5 Wembury Mews
London N6 5XJ
Tel: +44 (0)20 3770 3026
mail@russelljones.net

Project: Soles Coppice, Brantridge Lane, Balcombe, RH17 6JR

Project Code: SC

Client:

Revision	Comment	Date	Revision	Comment	Date

Proposed Plan - Ground

Drawing No SC P44

Scale	1:200 @ A3
Drawn by	AG
Initial Issue	01.07.26
Checked by	RJ