


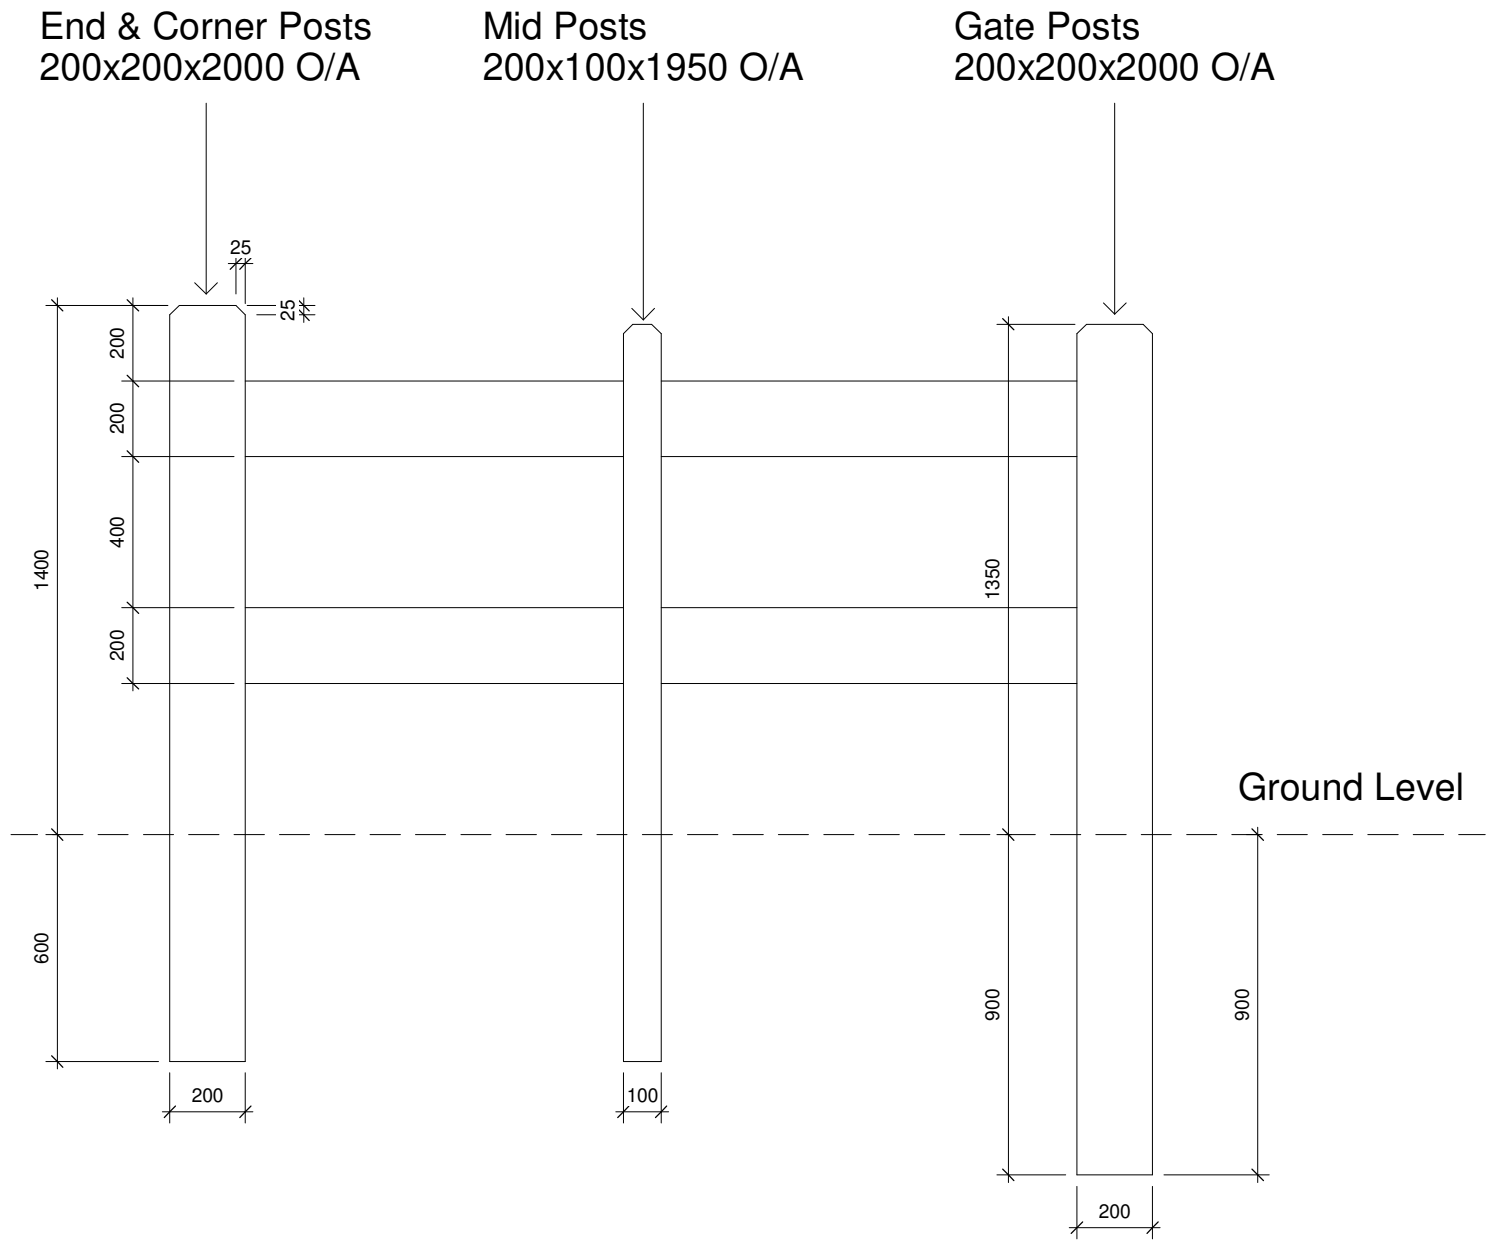

RAIL LENGTHS BETWEEN POSTS 2.4m

REV.	DATE	ISSUE
ROBINSHAW, WAYSIDE Land at Wayside Balcombe, RH17 6NJ		
Post & Rail Fence details		
STATUS	SIZE	REV.
Planning	A3	
DRAWING NO. -20024-PA-055		

