



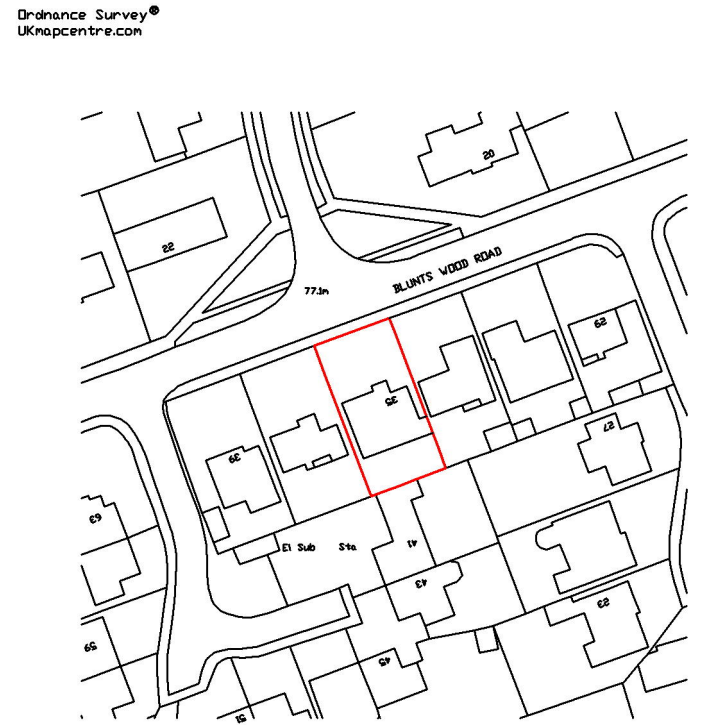

Serial number: 303227
© Crown copyright and database right 2025
Ordnance Survey licence A2000046203
Reproduction in whole or in part is prohibited
without the prior permission of Ordnance Survey.

Location Plan 1:1250
0 25 50 75 100
Scale In Metres

Existing

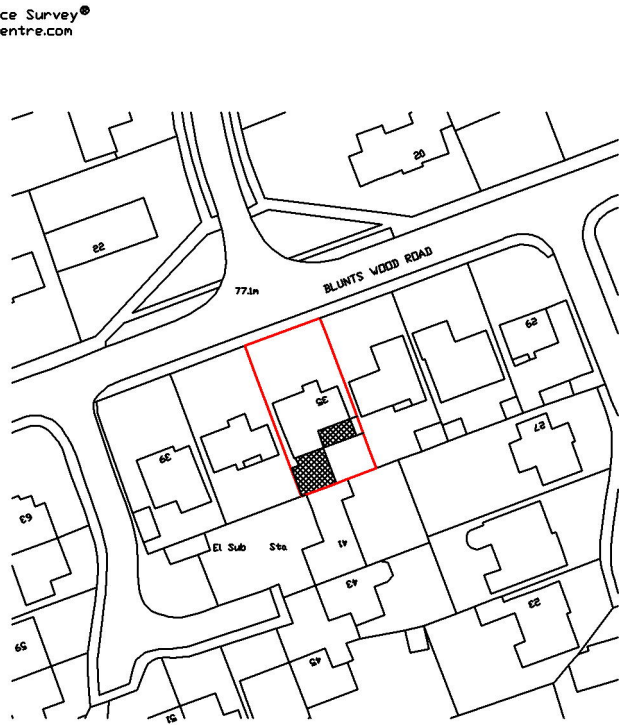


Serial number: 303227
© Crown copyright and database right 2025
Ordnance Survey licence A2000046203
Reproduction in whole or in part is prohibited
without the prior permission of Ordnance Survey.

Location Plan 1:1250
0 25 50 75 100
Scale In Metres

Proposed


Ordnance Survey®
UKmapcentre.com

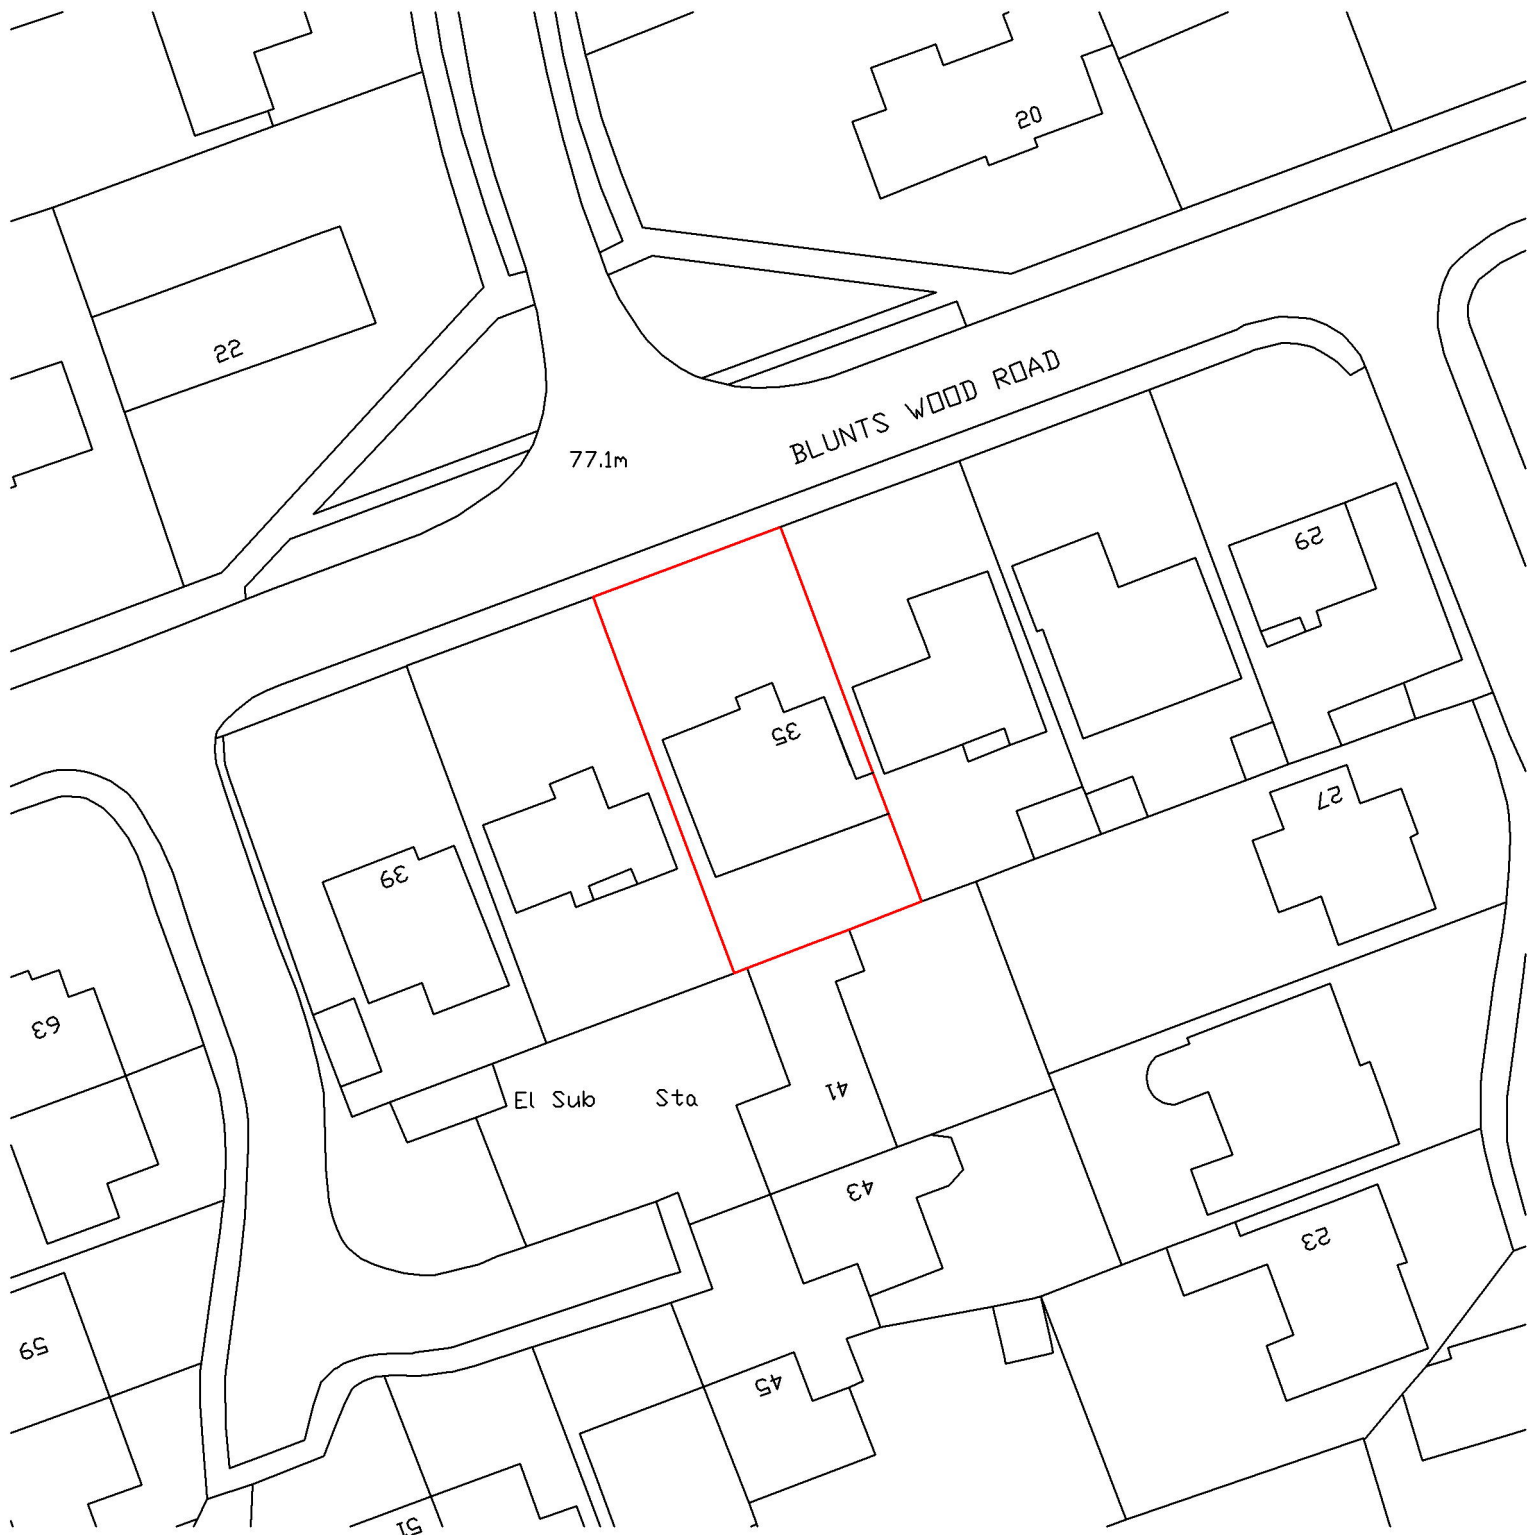

Serial number: 303227
© Crown copyright and database right 2025

Existing Block Plan 1:500
0 10 20 30 40
Scale In Metres

Ordnance Survey®
UKmapcentre.com

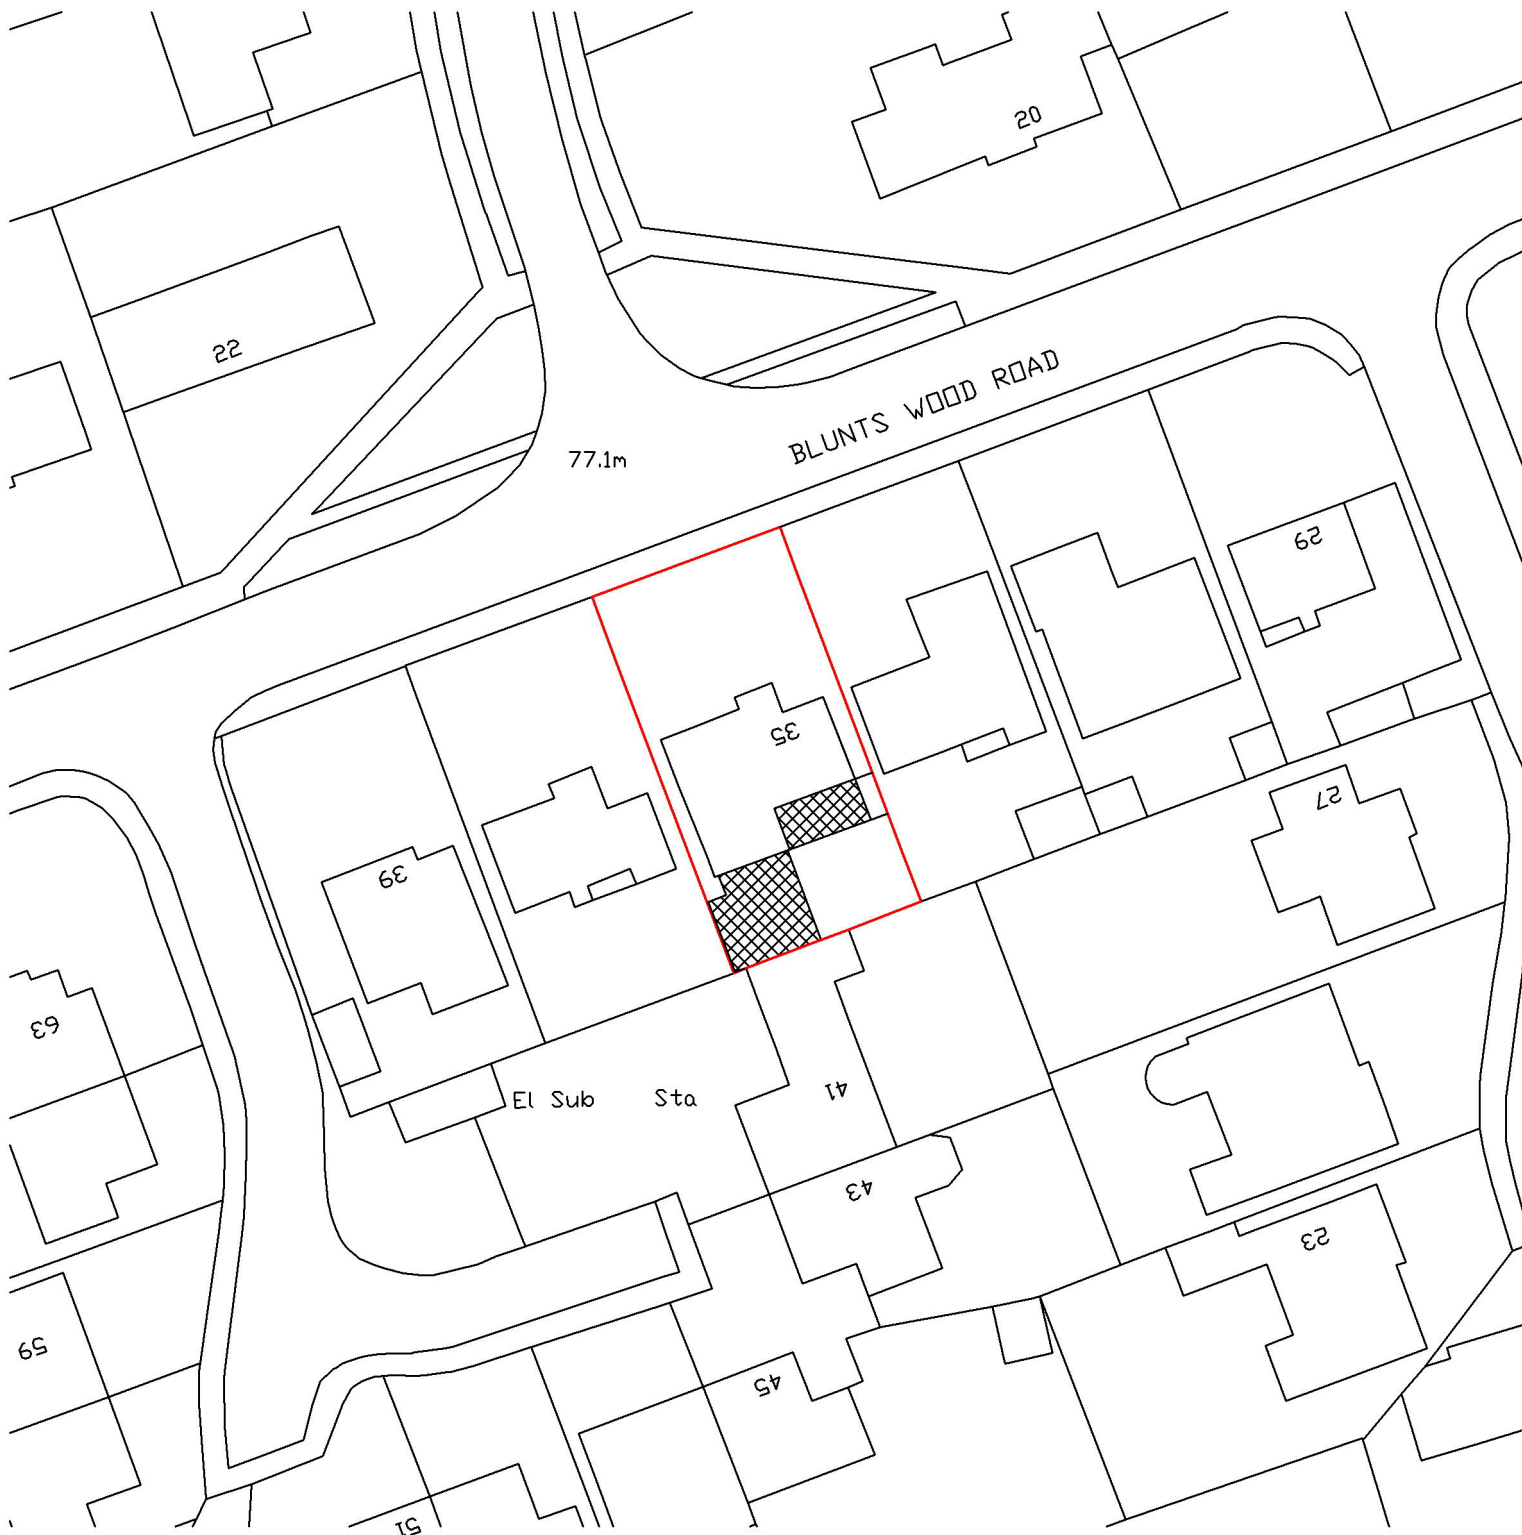

Serial number: 303227
© Crown copyright and database right 2025

Proposed Block Plan 1:500
0 10 20 30 40
Scale In Metres

SKETCH DRAWING		
NOTES: - © Copyright of this drawing remains the property of Buchan Rum Architects Ltd and should not be reproduced in full or parts or re-used without written permission from Buchan Rum Architects Ltd - These drawings must be read in conjunction with the structural engineers drawings & details, and with all other consultants, sub-contractor and specialist's drawings & details. - All dimensions are in millimetres, unless stated otherwise. - All goods materials workmanship to conform with current building regulations BS2 and CDM. - All dimensions must be checked on site, and any discrepancies verified with the architect. - Do not scale from the drawing. - Any discrepancies between the drawings, details and specification must be reported to the architect immediately before work is put in hand. - All works to be carried out in full accordance with current Building Regulations, British Standards and all Health & Safety Regulations. - If in doubt please ask.		
rev.	date	comment
amendments		
Client		
Site address		
35 Blunts Wood		
Job Title		
Rear extension		
Location plan and block plan		
buchan rum 9 SAVILL ROAD LINDFIELD WEST SUSSEX RH162NY E: info@buchanrumarchitects.co.uk		
Scale	Size	
1:1250, 1:500	A1	
Drawing number	Rev.	
24_213_PL_00_105	00	