


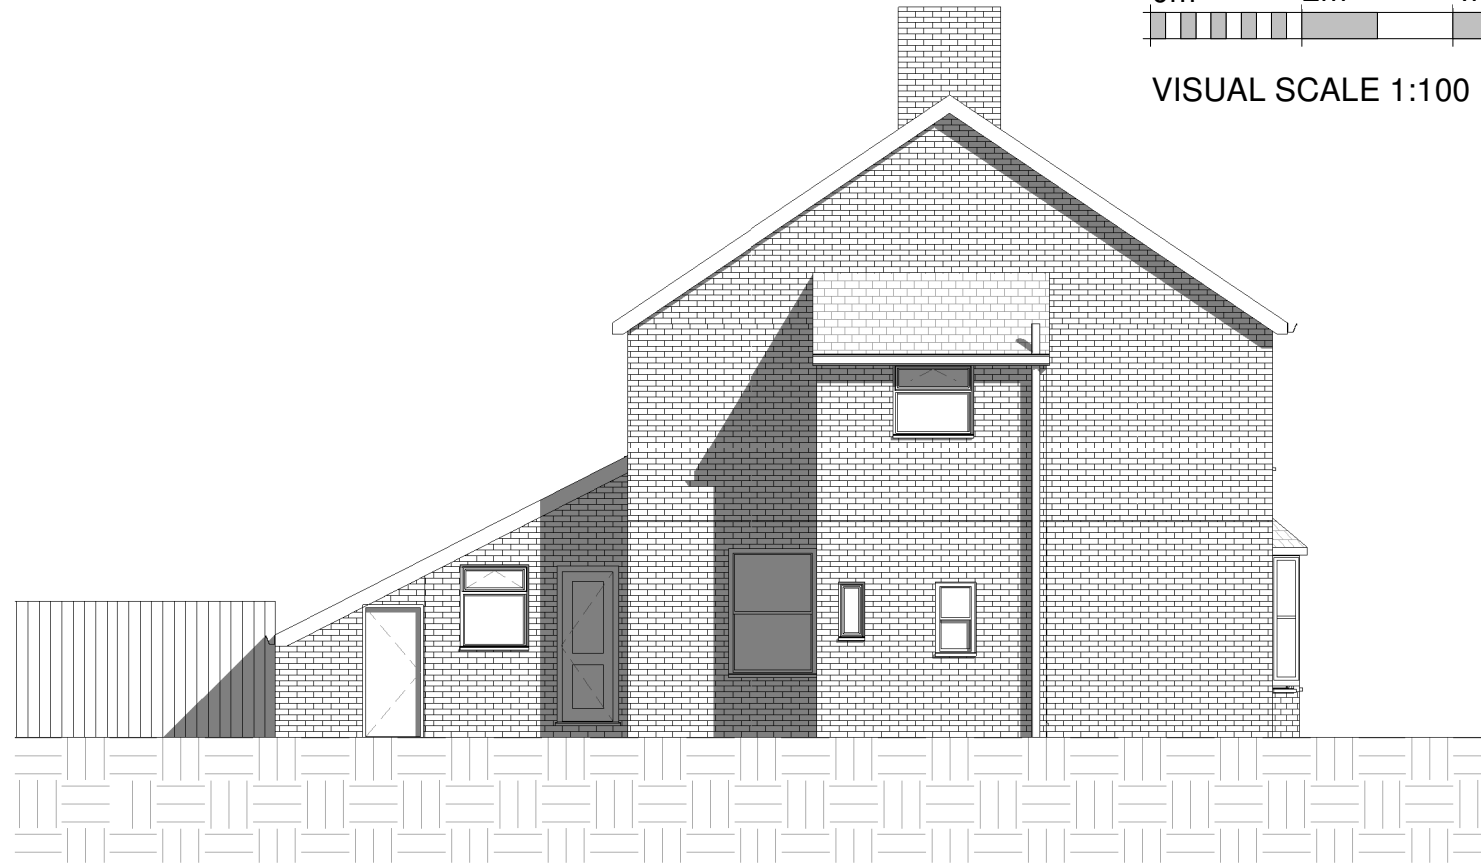


VISUAL SCALE 1:100 @ A3

1 ELEVATION FACING SOUTH
1 : 100



2 ELEVATION FACING WEST
1 : 100

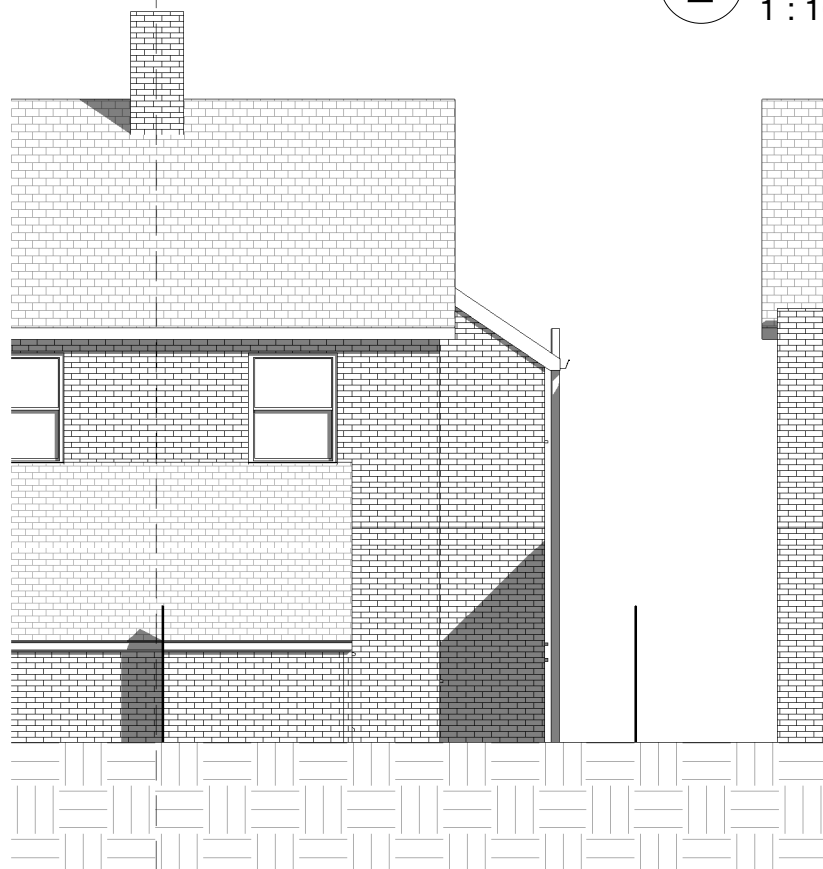

3 ELEVATION FACING NORTH
1 : 100

KRONA DESIGN
ARCHITECTURE AND INTERIOR DESIGN

4 Union Place | Worthing | BN11 1LG
info@kronadesign.co.uk
kronadesign.co.uk
01903 256150

PROJECT		
Loft Conversion		
ADDRESS		
63 Queens Road Haywards Heath West Sussex		
TITLE		
Existing Elevations		
CLIENT		
Quaser Studio Ltd.		
DRAWN	STATUS	DATE
JLB	Design	11/09/25
SCALE (@ A3)		PROJECT NUMBER
1 : 100		KD.1759
DRAWING NUMBER		REV
A.200		