
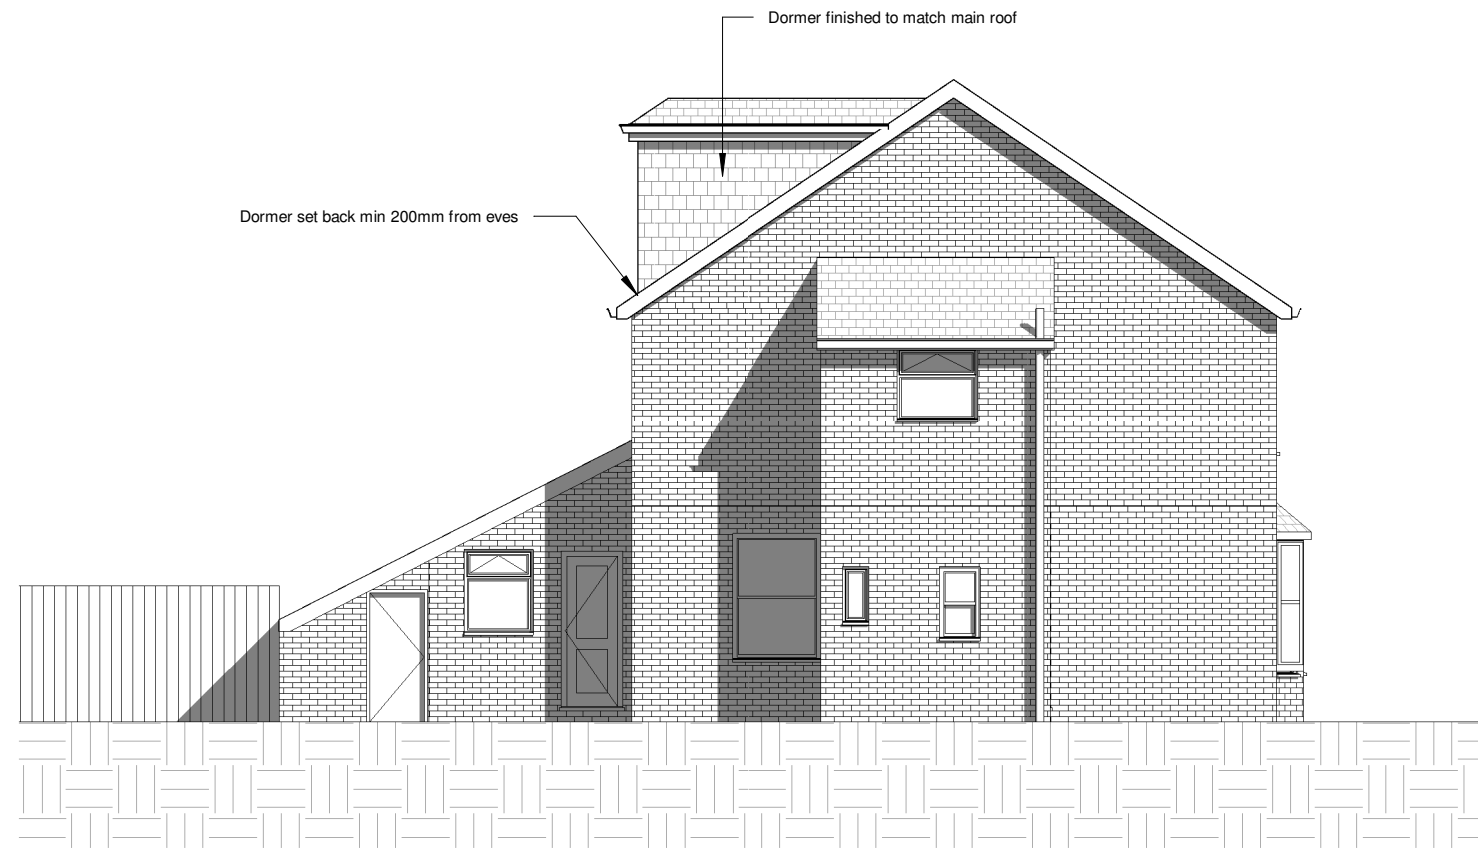


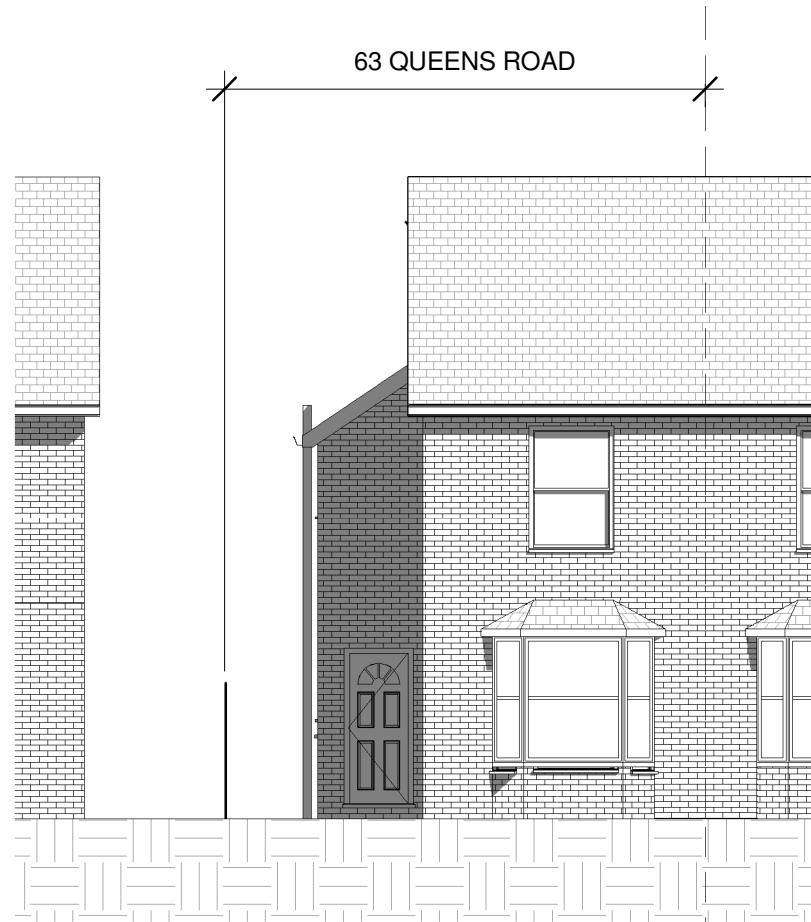


**1** ELEVATION FACING SOUTH  
1 : 100

**2** ELEVATION FACING WEST  
1 : 100

**DORMER VOLUME CALCULATION**  
 Height of dormer = 2.58m  
 Projection of dormer = 3.74m  
 Length of dormer = 3.6m

EXTERNAL VOLUME OF DORMER =  $2.58 \times 3.74 / 2 = 4.82\text{m}^3$   
 $4.82\text{m} \times 3.6\text{m} = \mathbf{17.35\text{m}^3}$

**TOTAL NEW ROOF VOLUME 17.35m<sup>3</sup>**

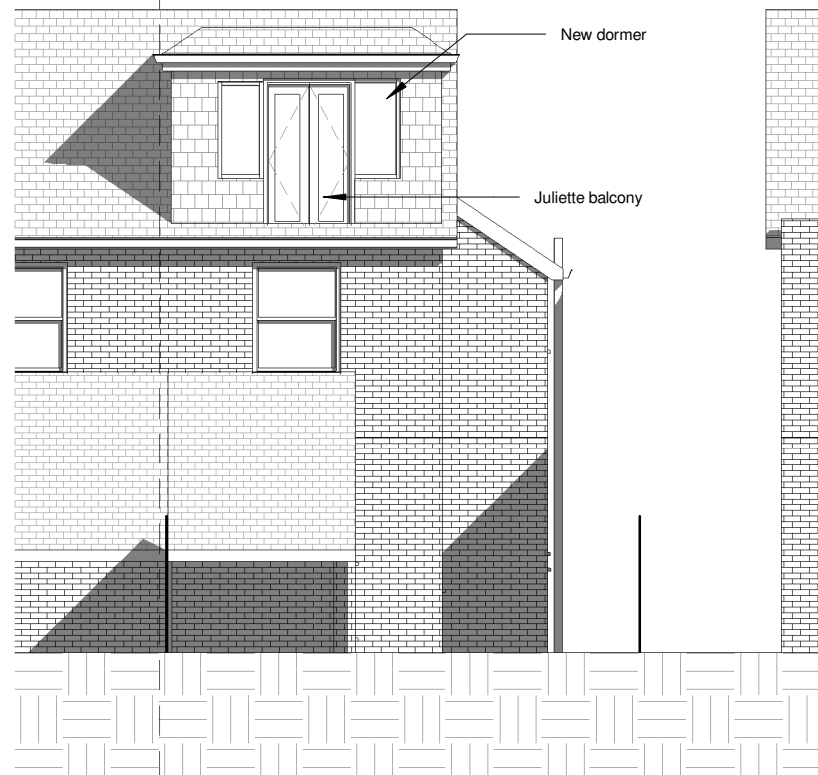

**3** ELEVATION FACING NORTH  
1 : 100

|   |        |                |
|---|--------|----------------|
|  <p><b>4 Union Place   Worthing   BN11 1LG</b><br/> <b>info@kronadesign.co.uk</b><br/> <b>kronadesign.co.uk</b><br/> <b>01903 256150</b></p> |        |                |
| PROJECT   |        |                |
| Loft Conversion   |        |                |
| ADDRESS   |        |                |
| 63 Queens Road<br>Haywards Heath<br>West Sussex   |        |                |
| TITLE   |        |                |
| Proposed Elevations   |        |                |
| CLIENT   |        |                |
| Quaser Studio Ltd.   |        |                |
| DRAWN   | STATUS | DATE           |
| JLB   | Design | 18/03/25       |
| SCALE (@ A3)   |        | PROJECT NUMBER |
| 1 : 100   |        | KD.1759        |
| DRAWING NUMBER   |        | REV            |
| A.201   |        |                |