




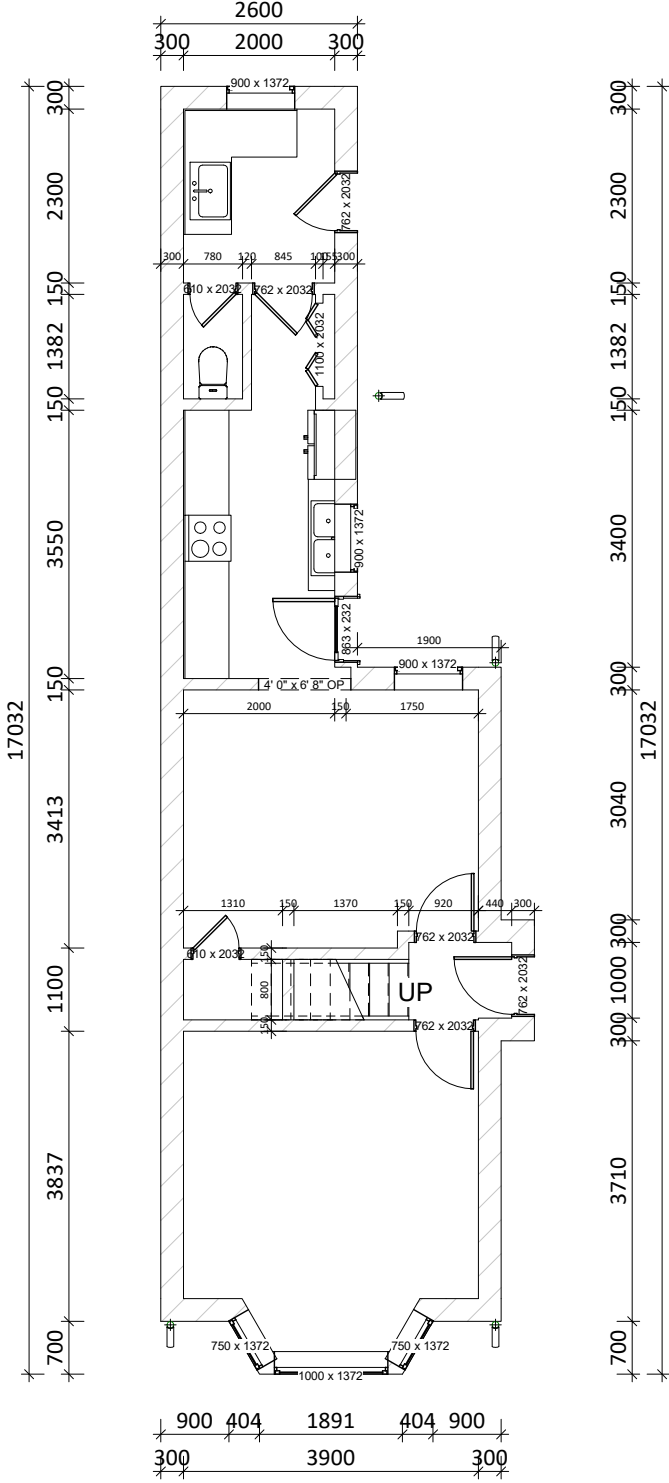

EXISTING GROUND FLOOR PLAN
1 : 100 @A1; 1:200 @A3

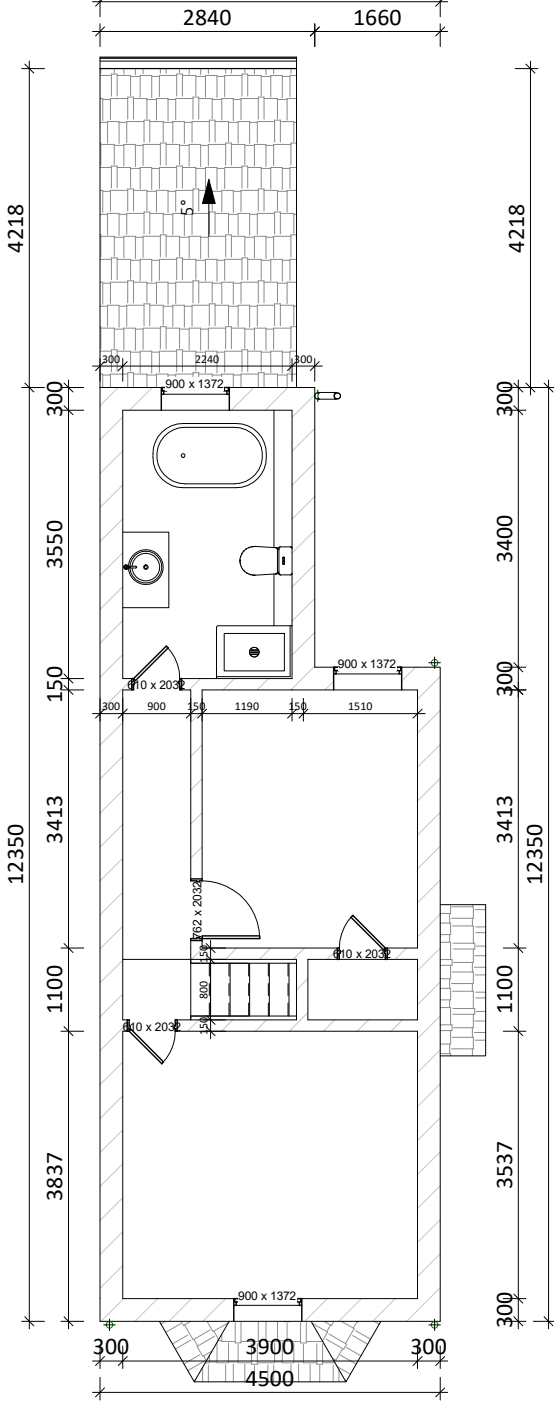


EXISTING FIRST FLOOR
1 : 100 @A1; 1:200 @A3

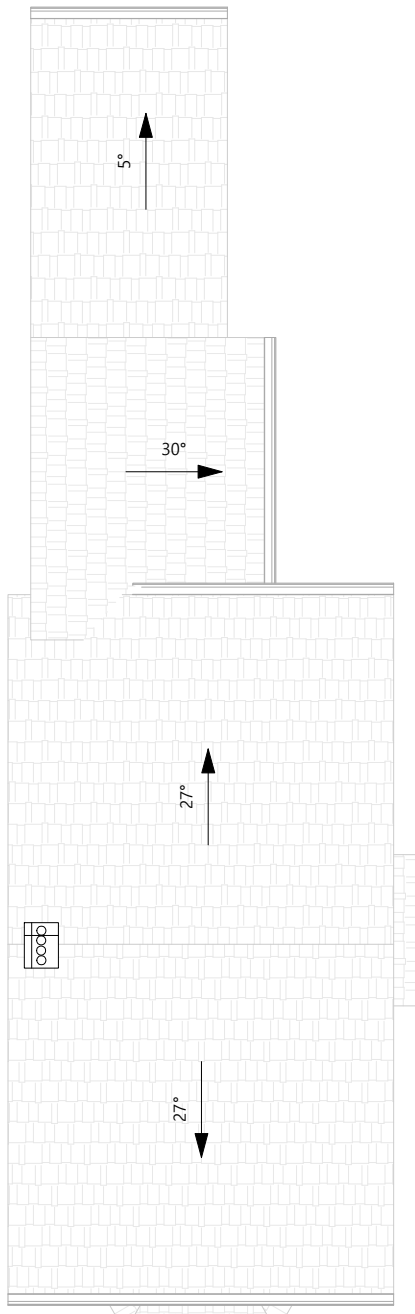


EXISTING ROOF PLAN
1:100 @A1; 1:200 @A3



LOCATION PLAN
1 : 1250

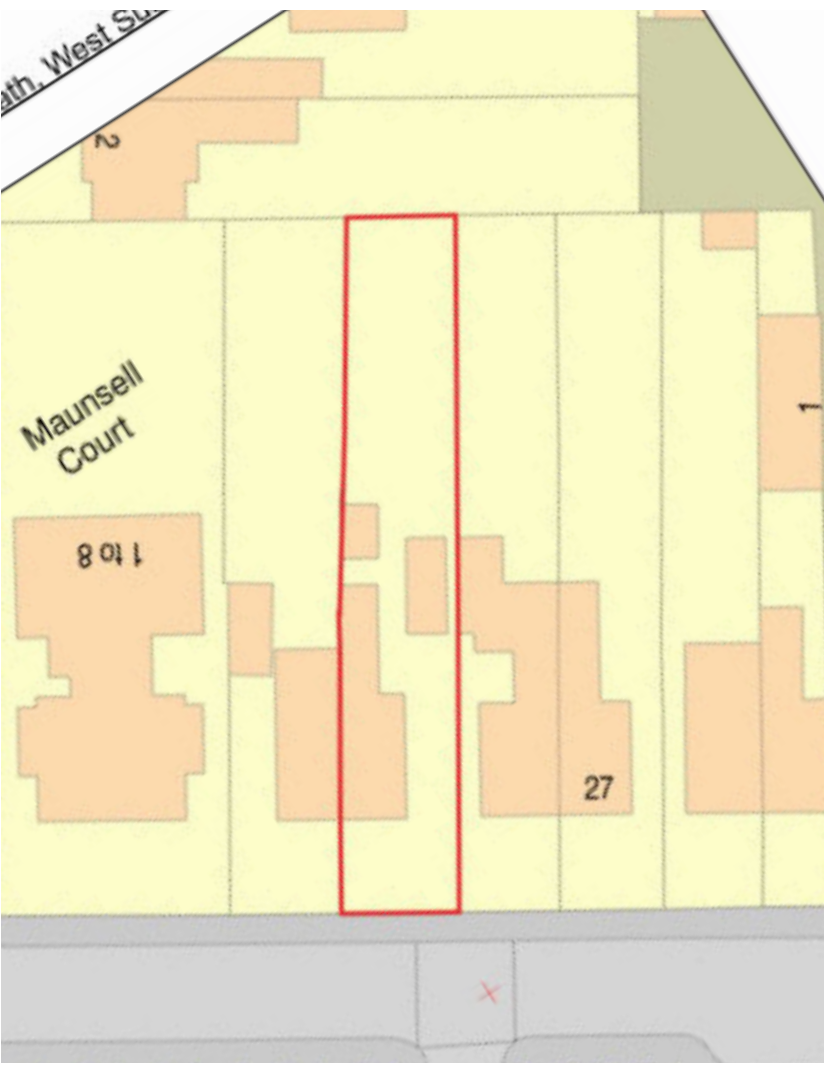


EXISTING SITE PLAN
1 : 500

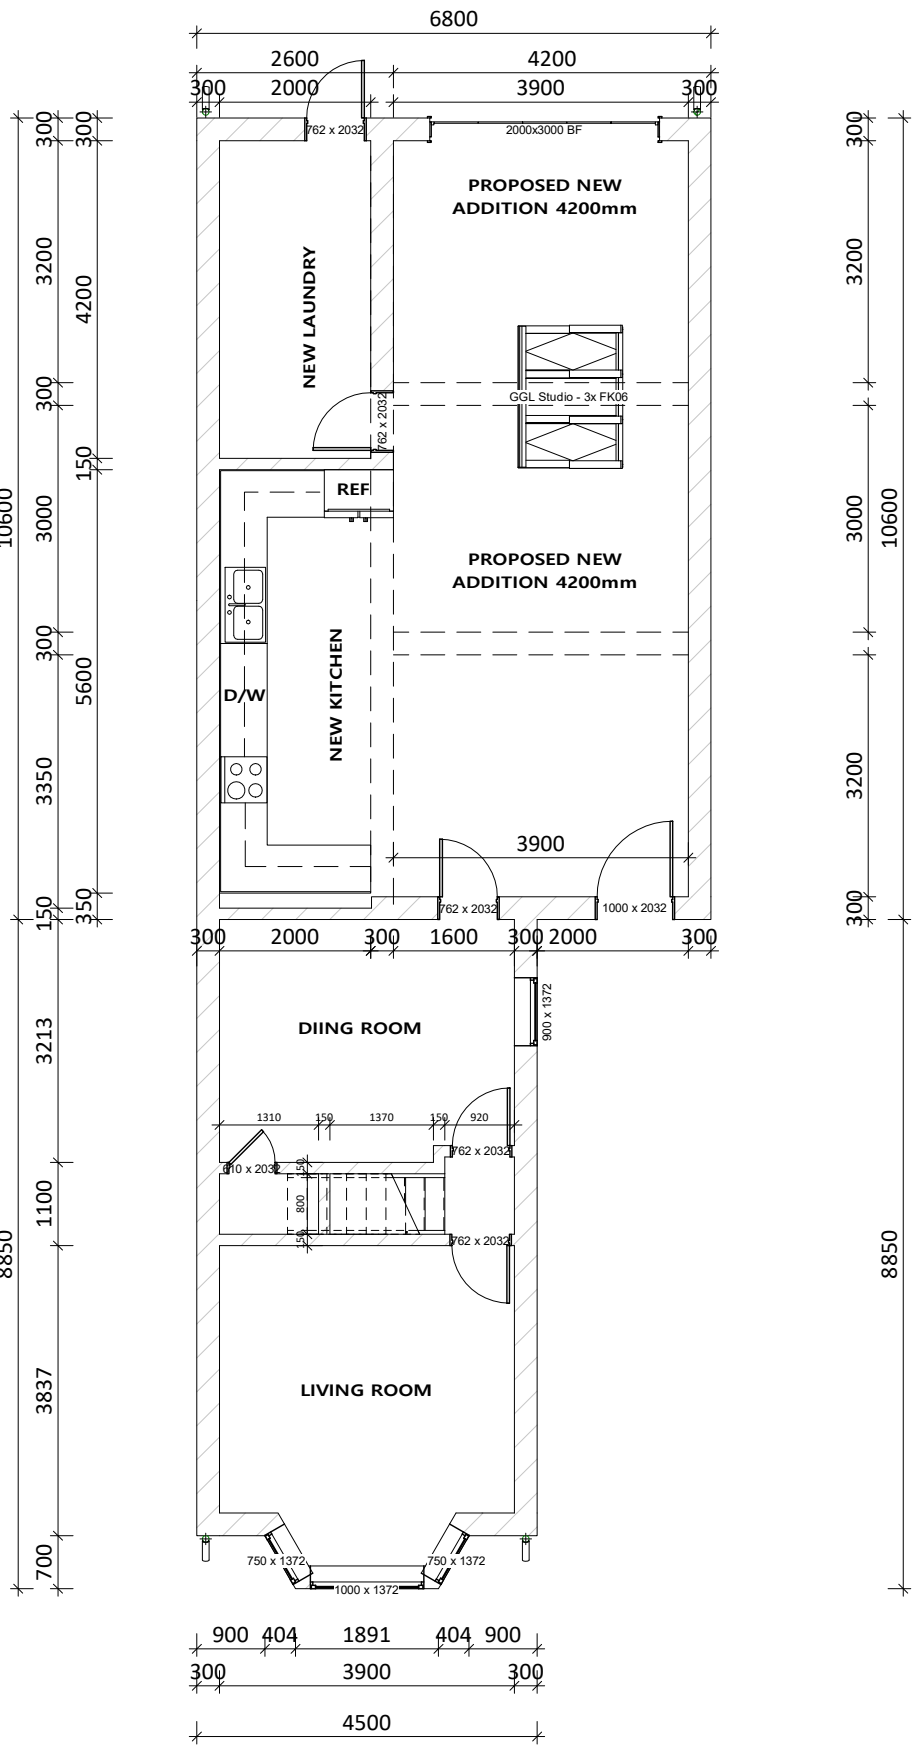


PROPOSED GROUND FLOOR
1 : 100 @A1; 1:200 @A3




PROPOSED FIRST FLOOR PLAN
1 : 100 @A1; 1:200 @A3

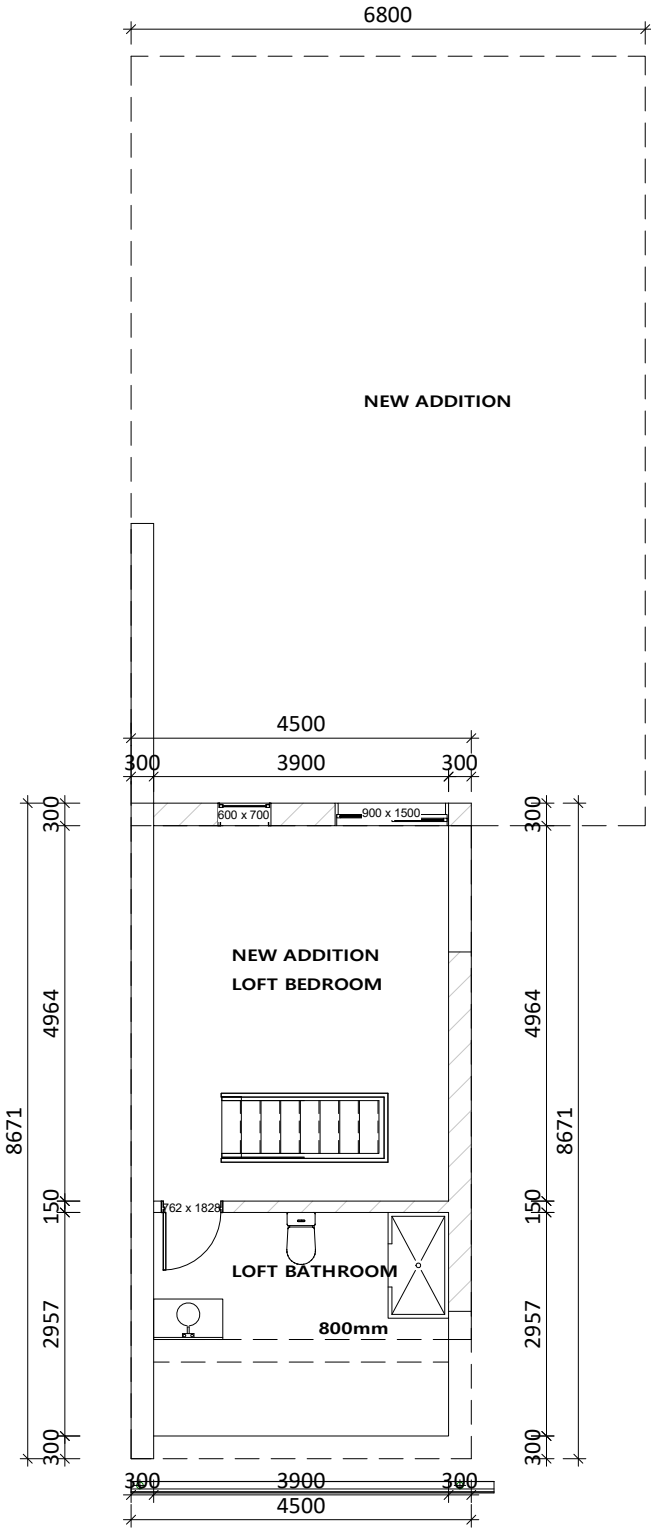

LOFT SPACE
1 : 100 @A1; 1:200 @A3

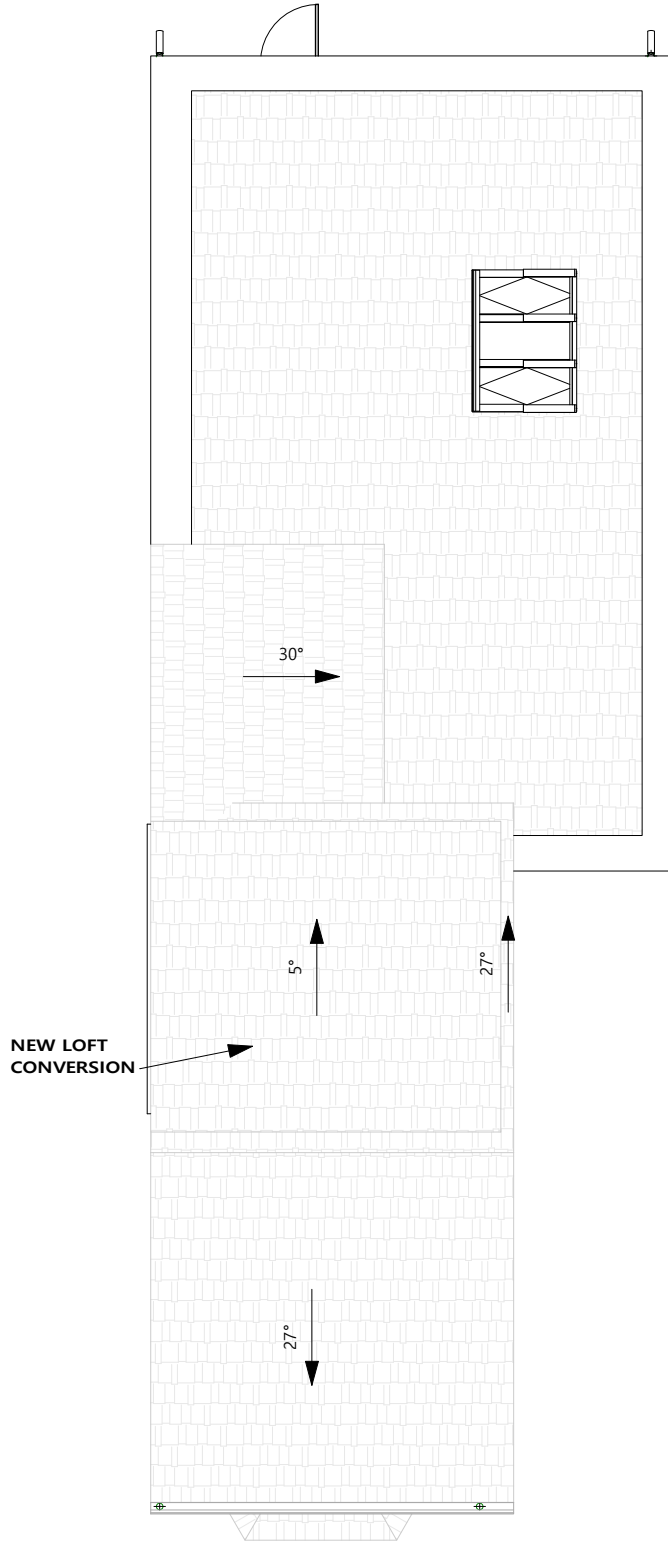

PROPOSED ROOF PLAN
1 : 100 @A1; 1:200 @A3

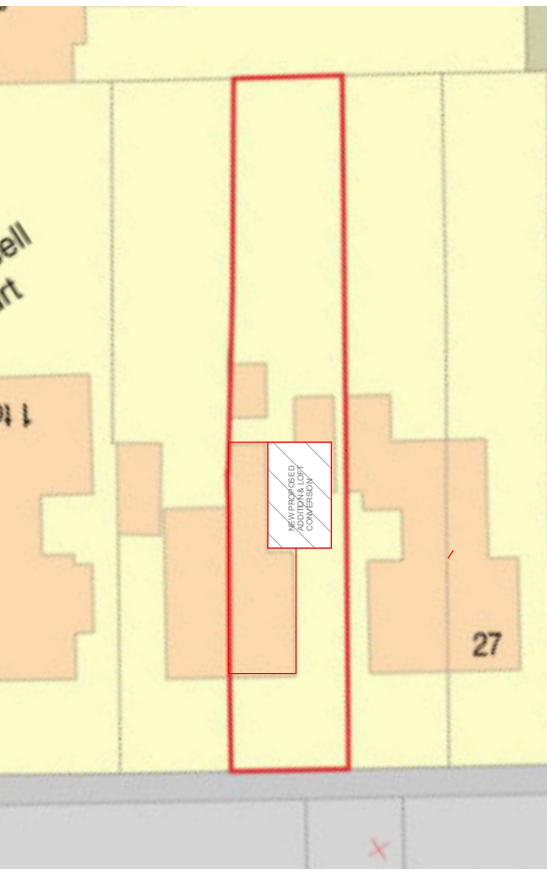

PROPOSED SITE PLAN
1 : 500

