
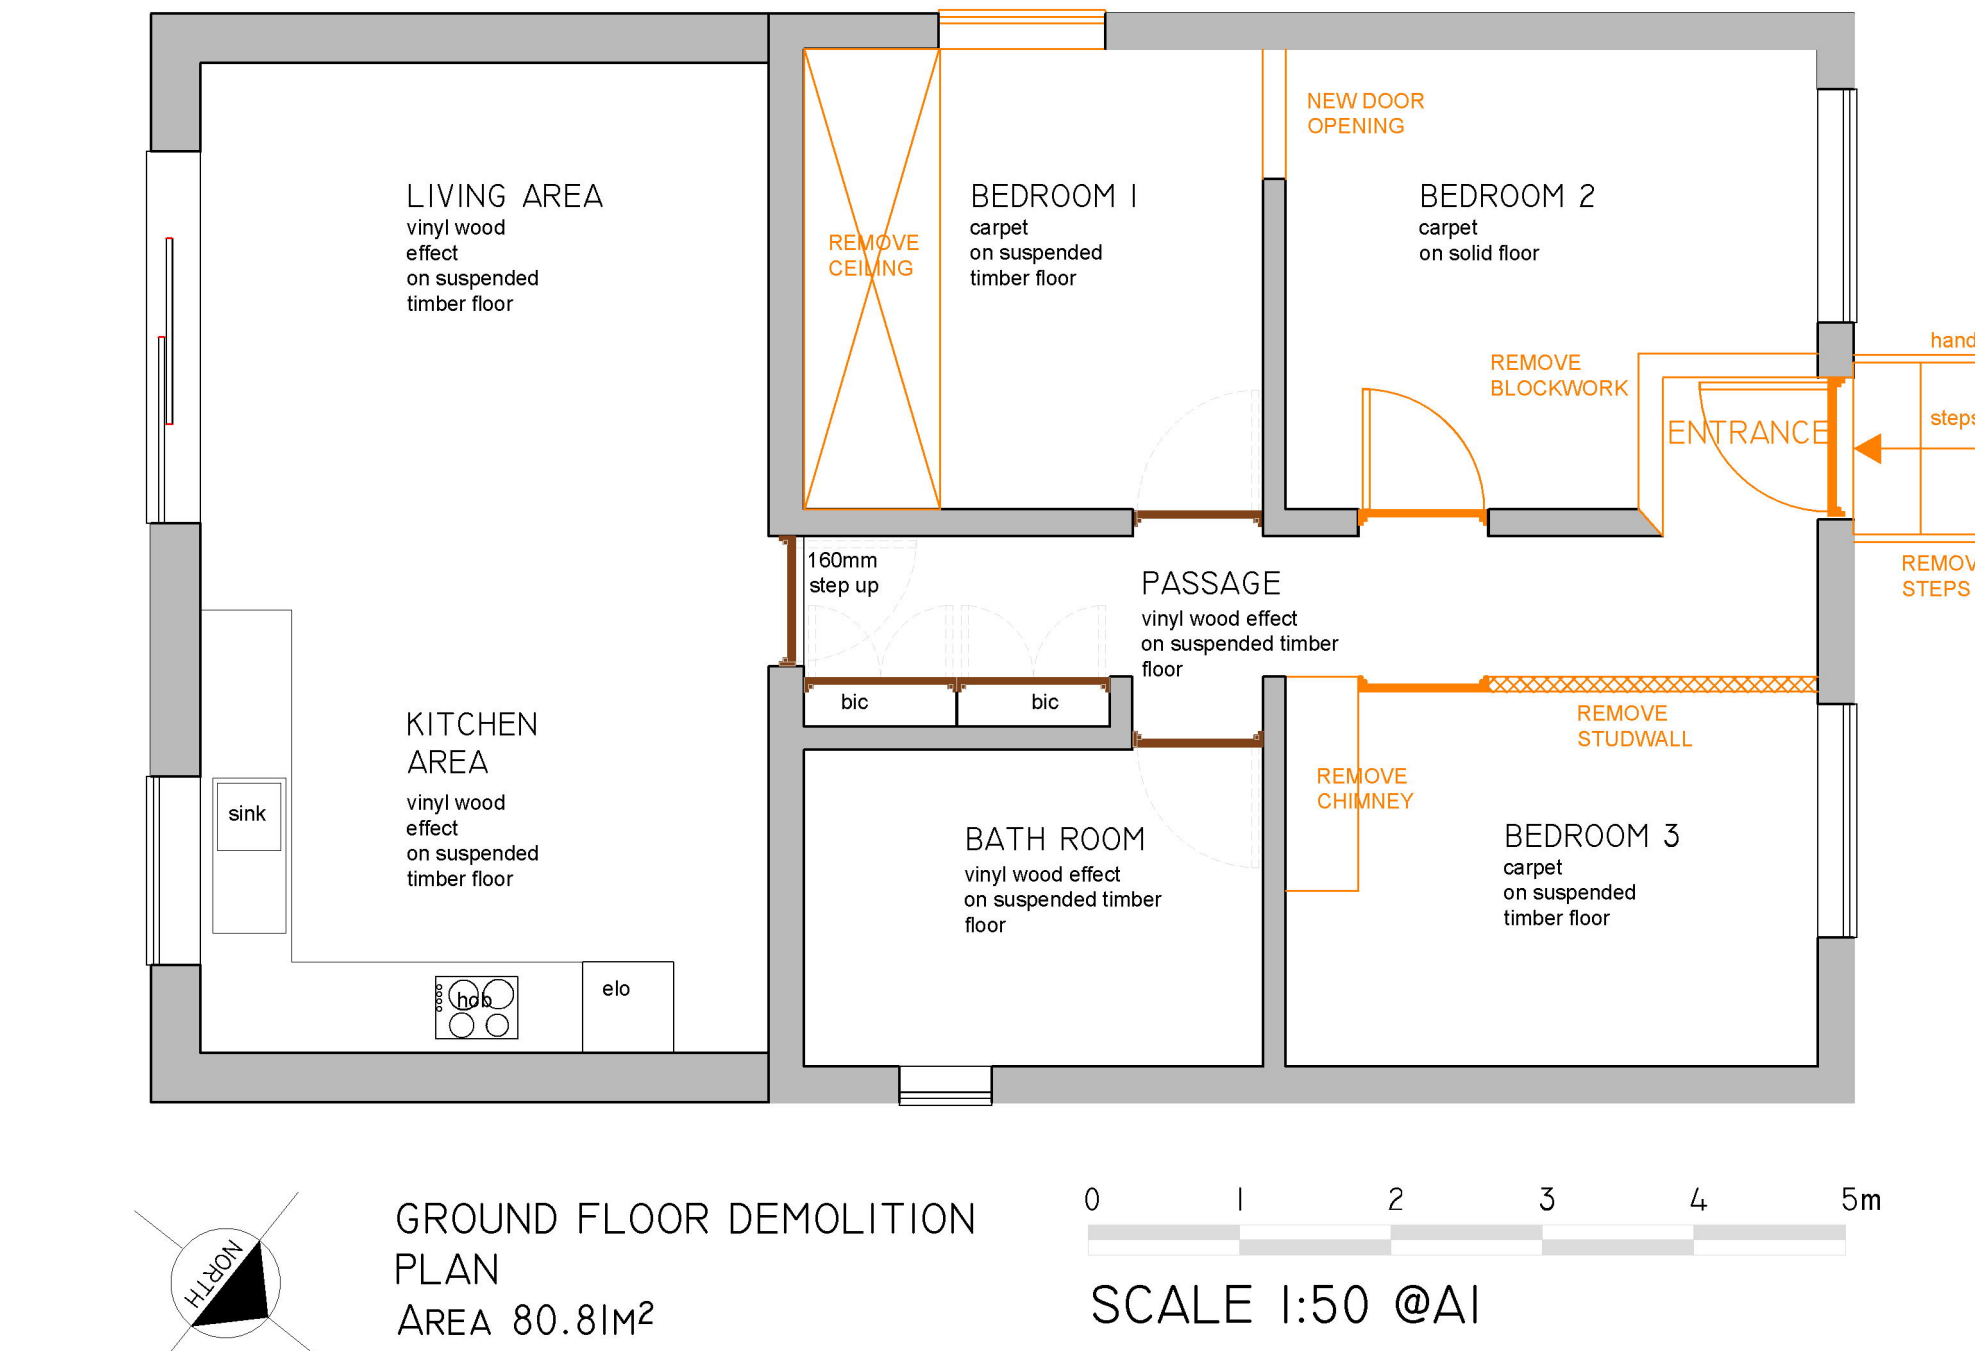
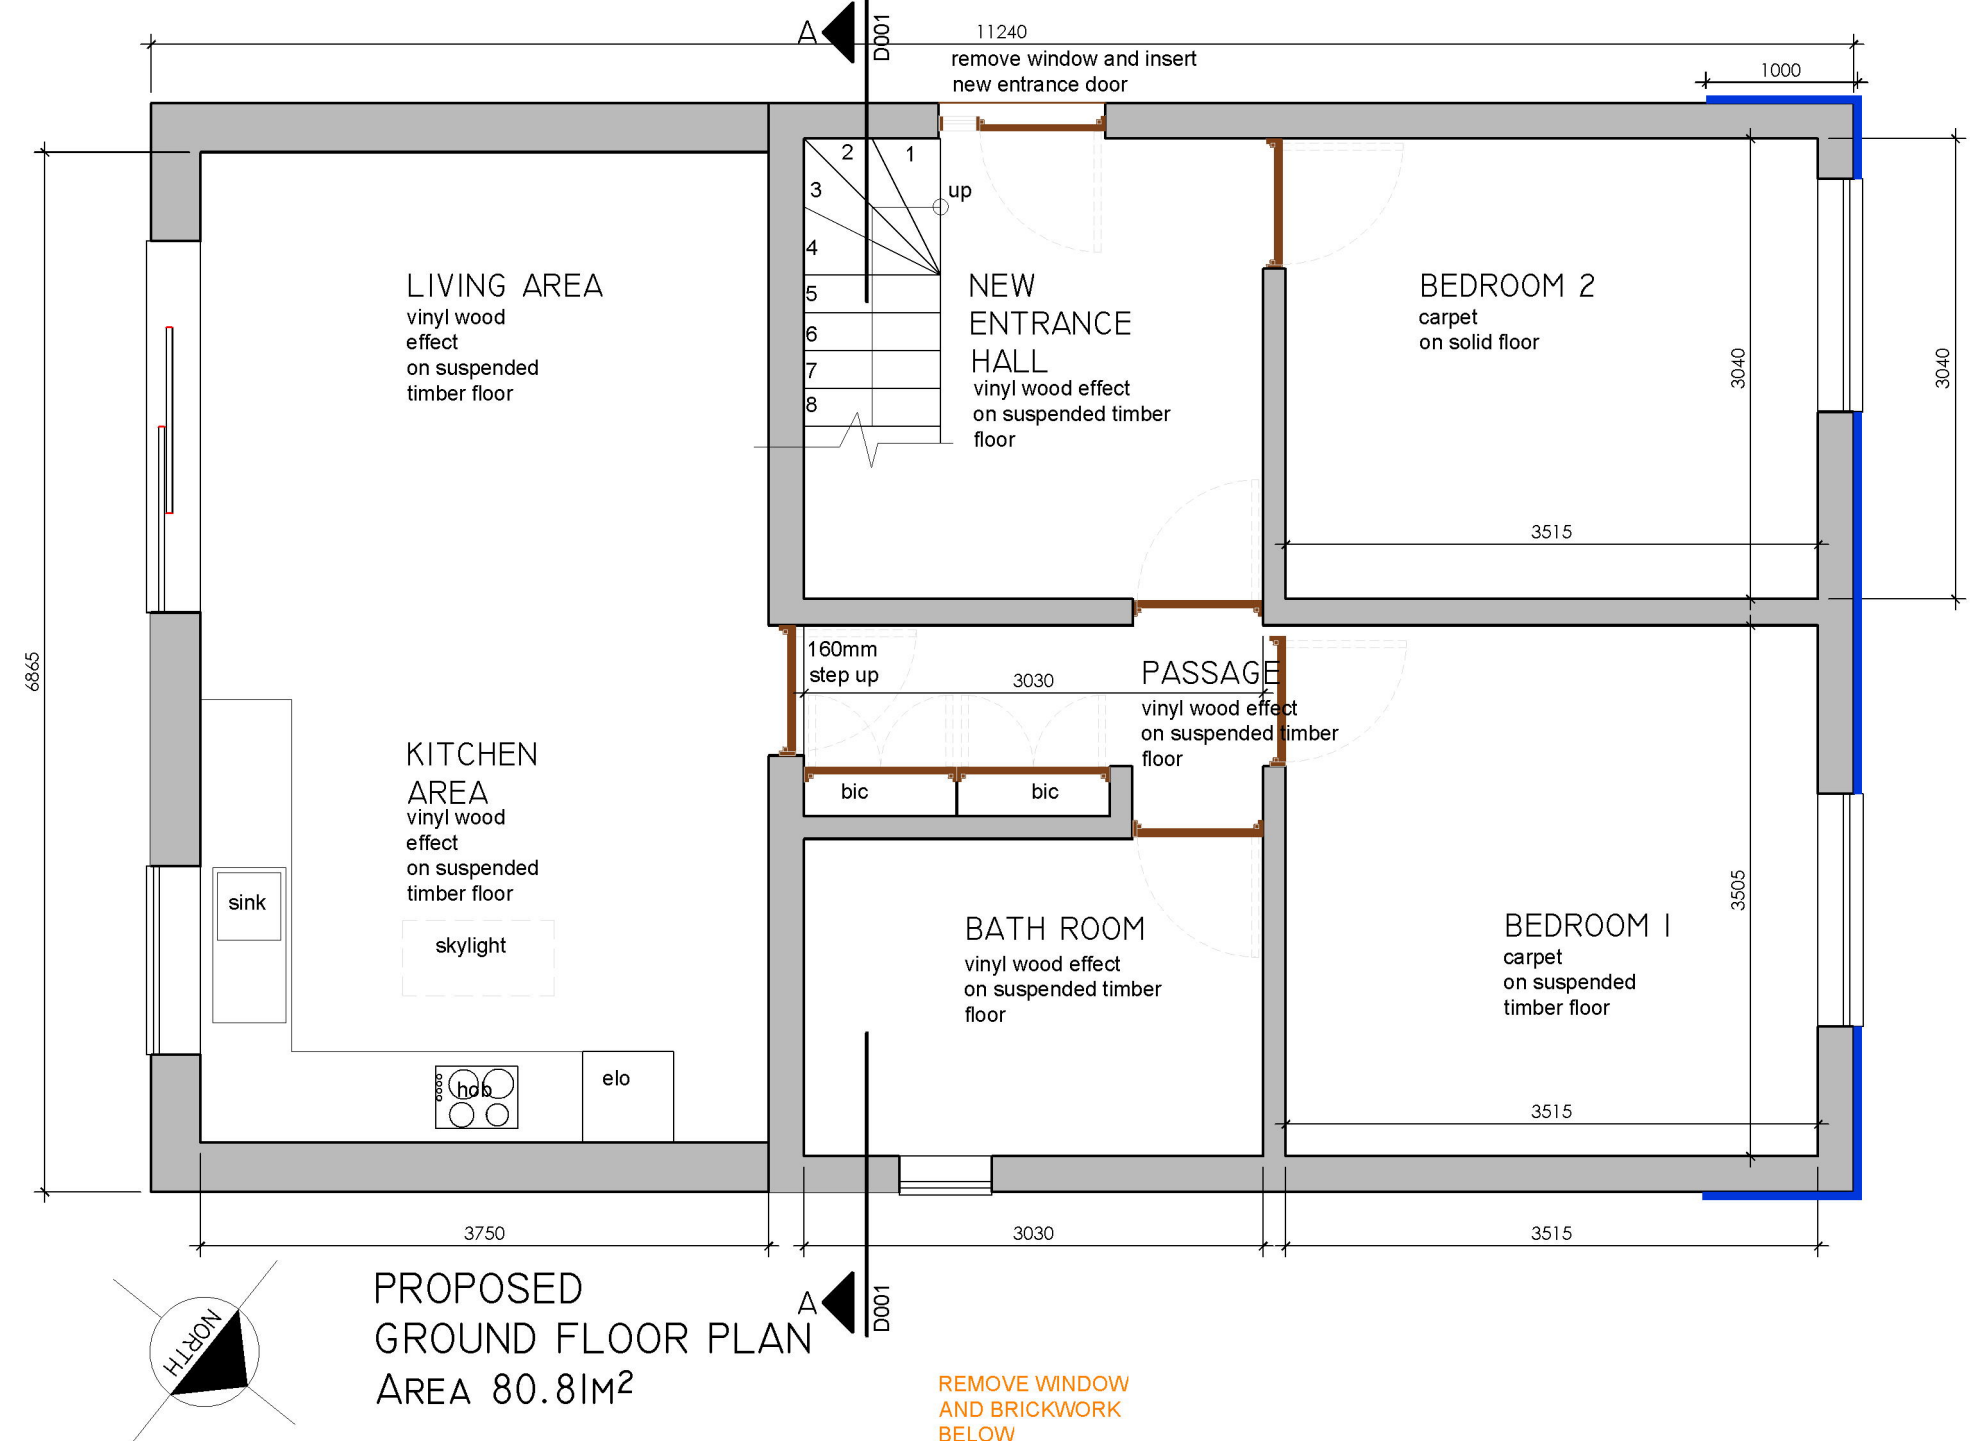
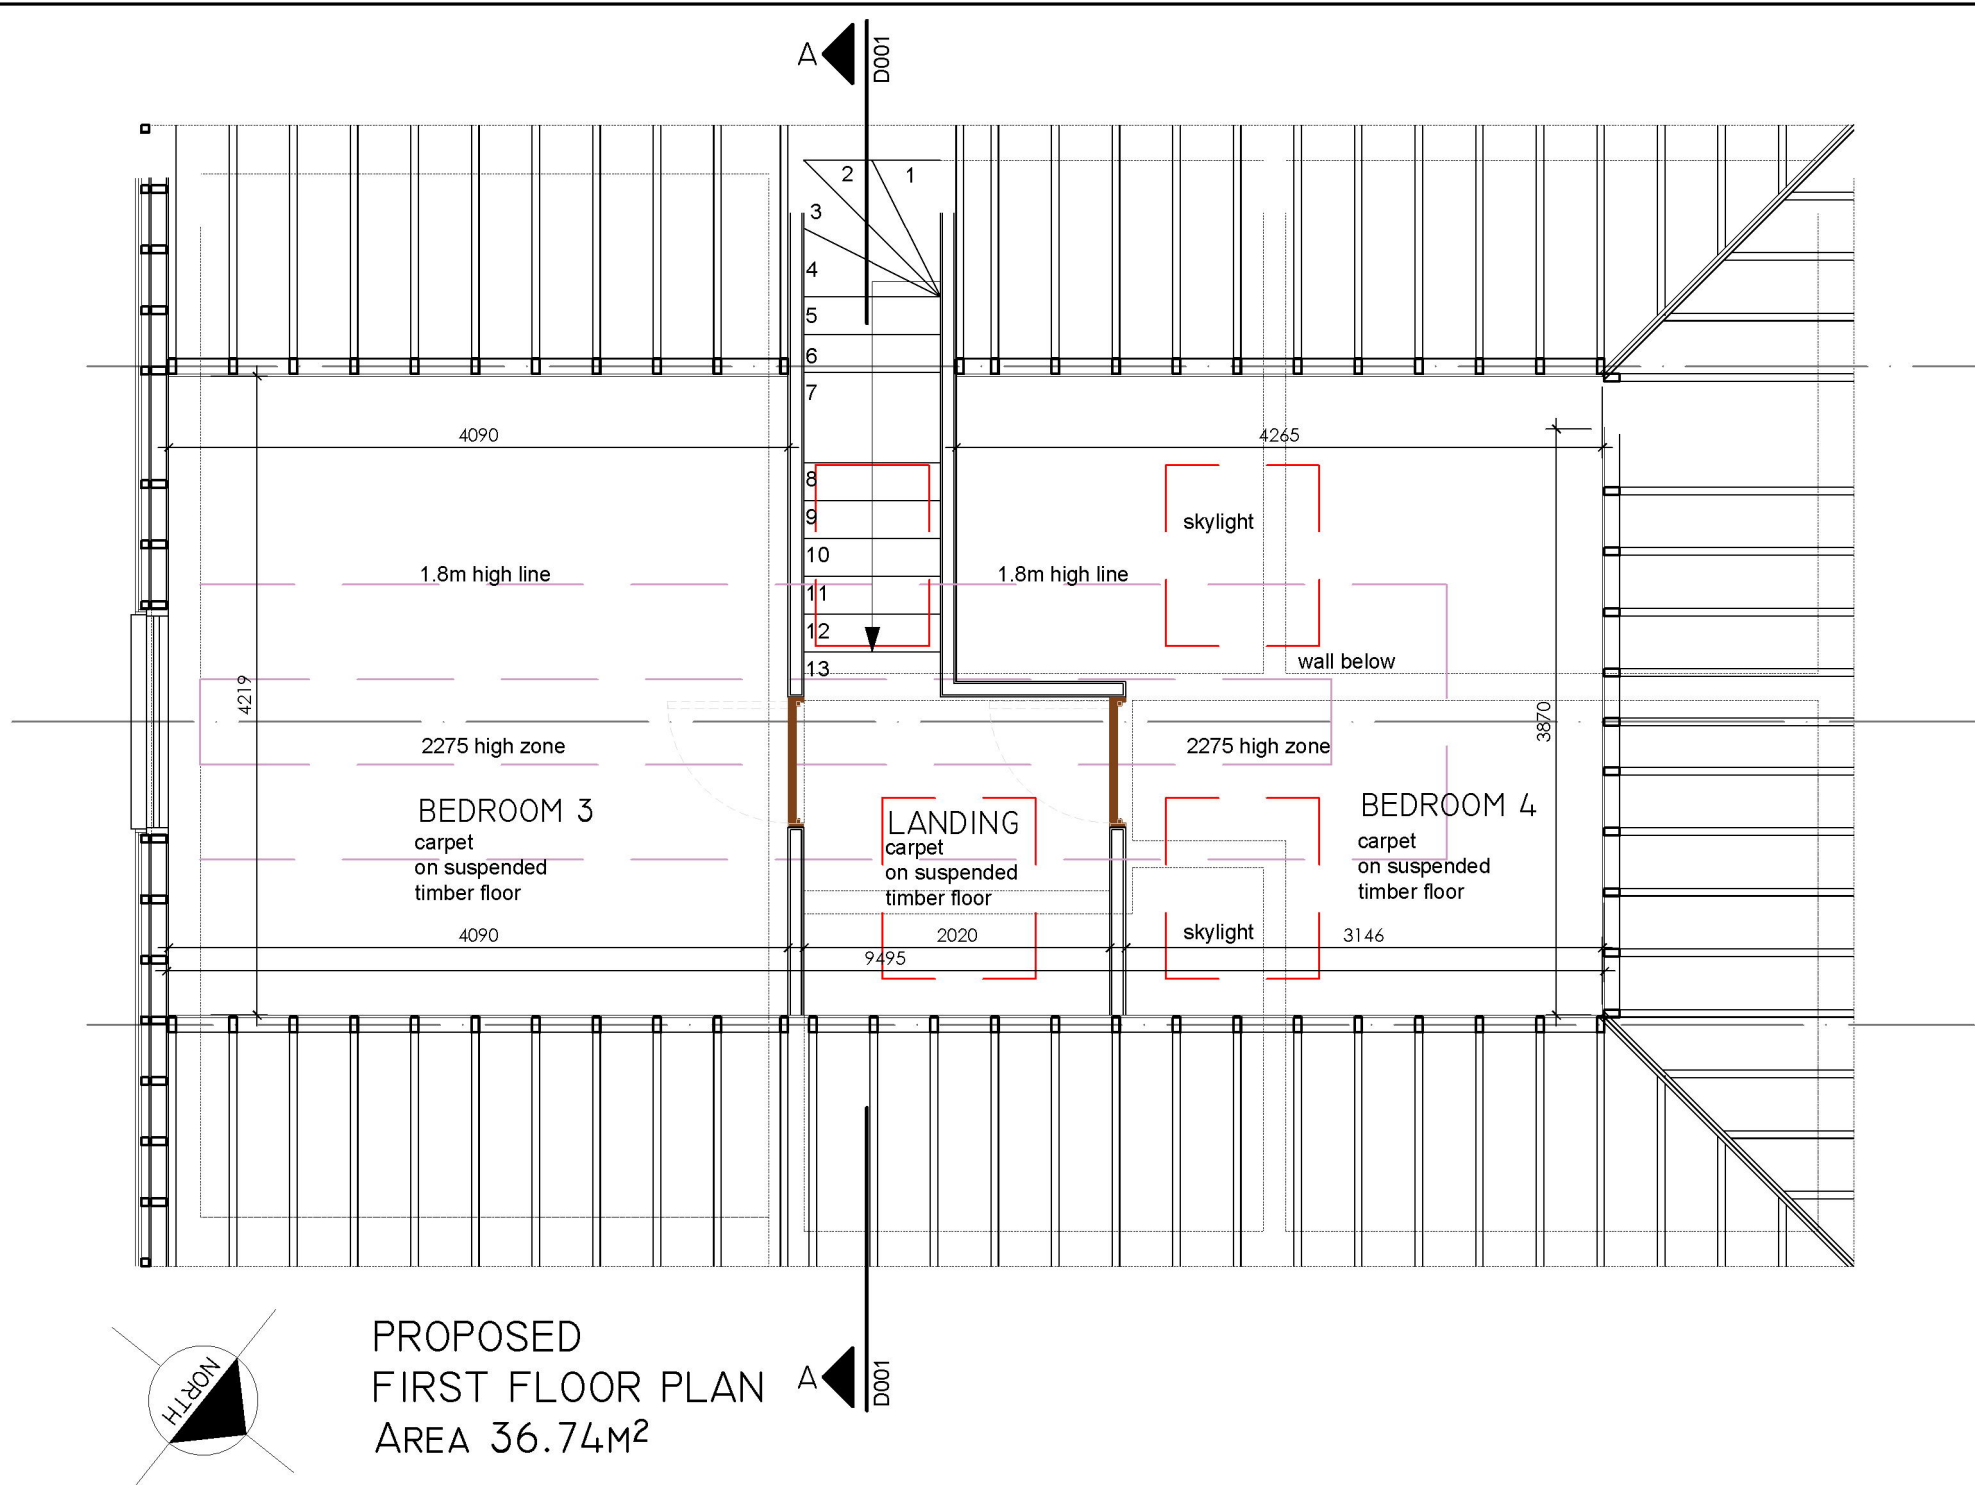
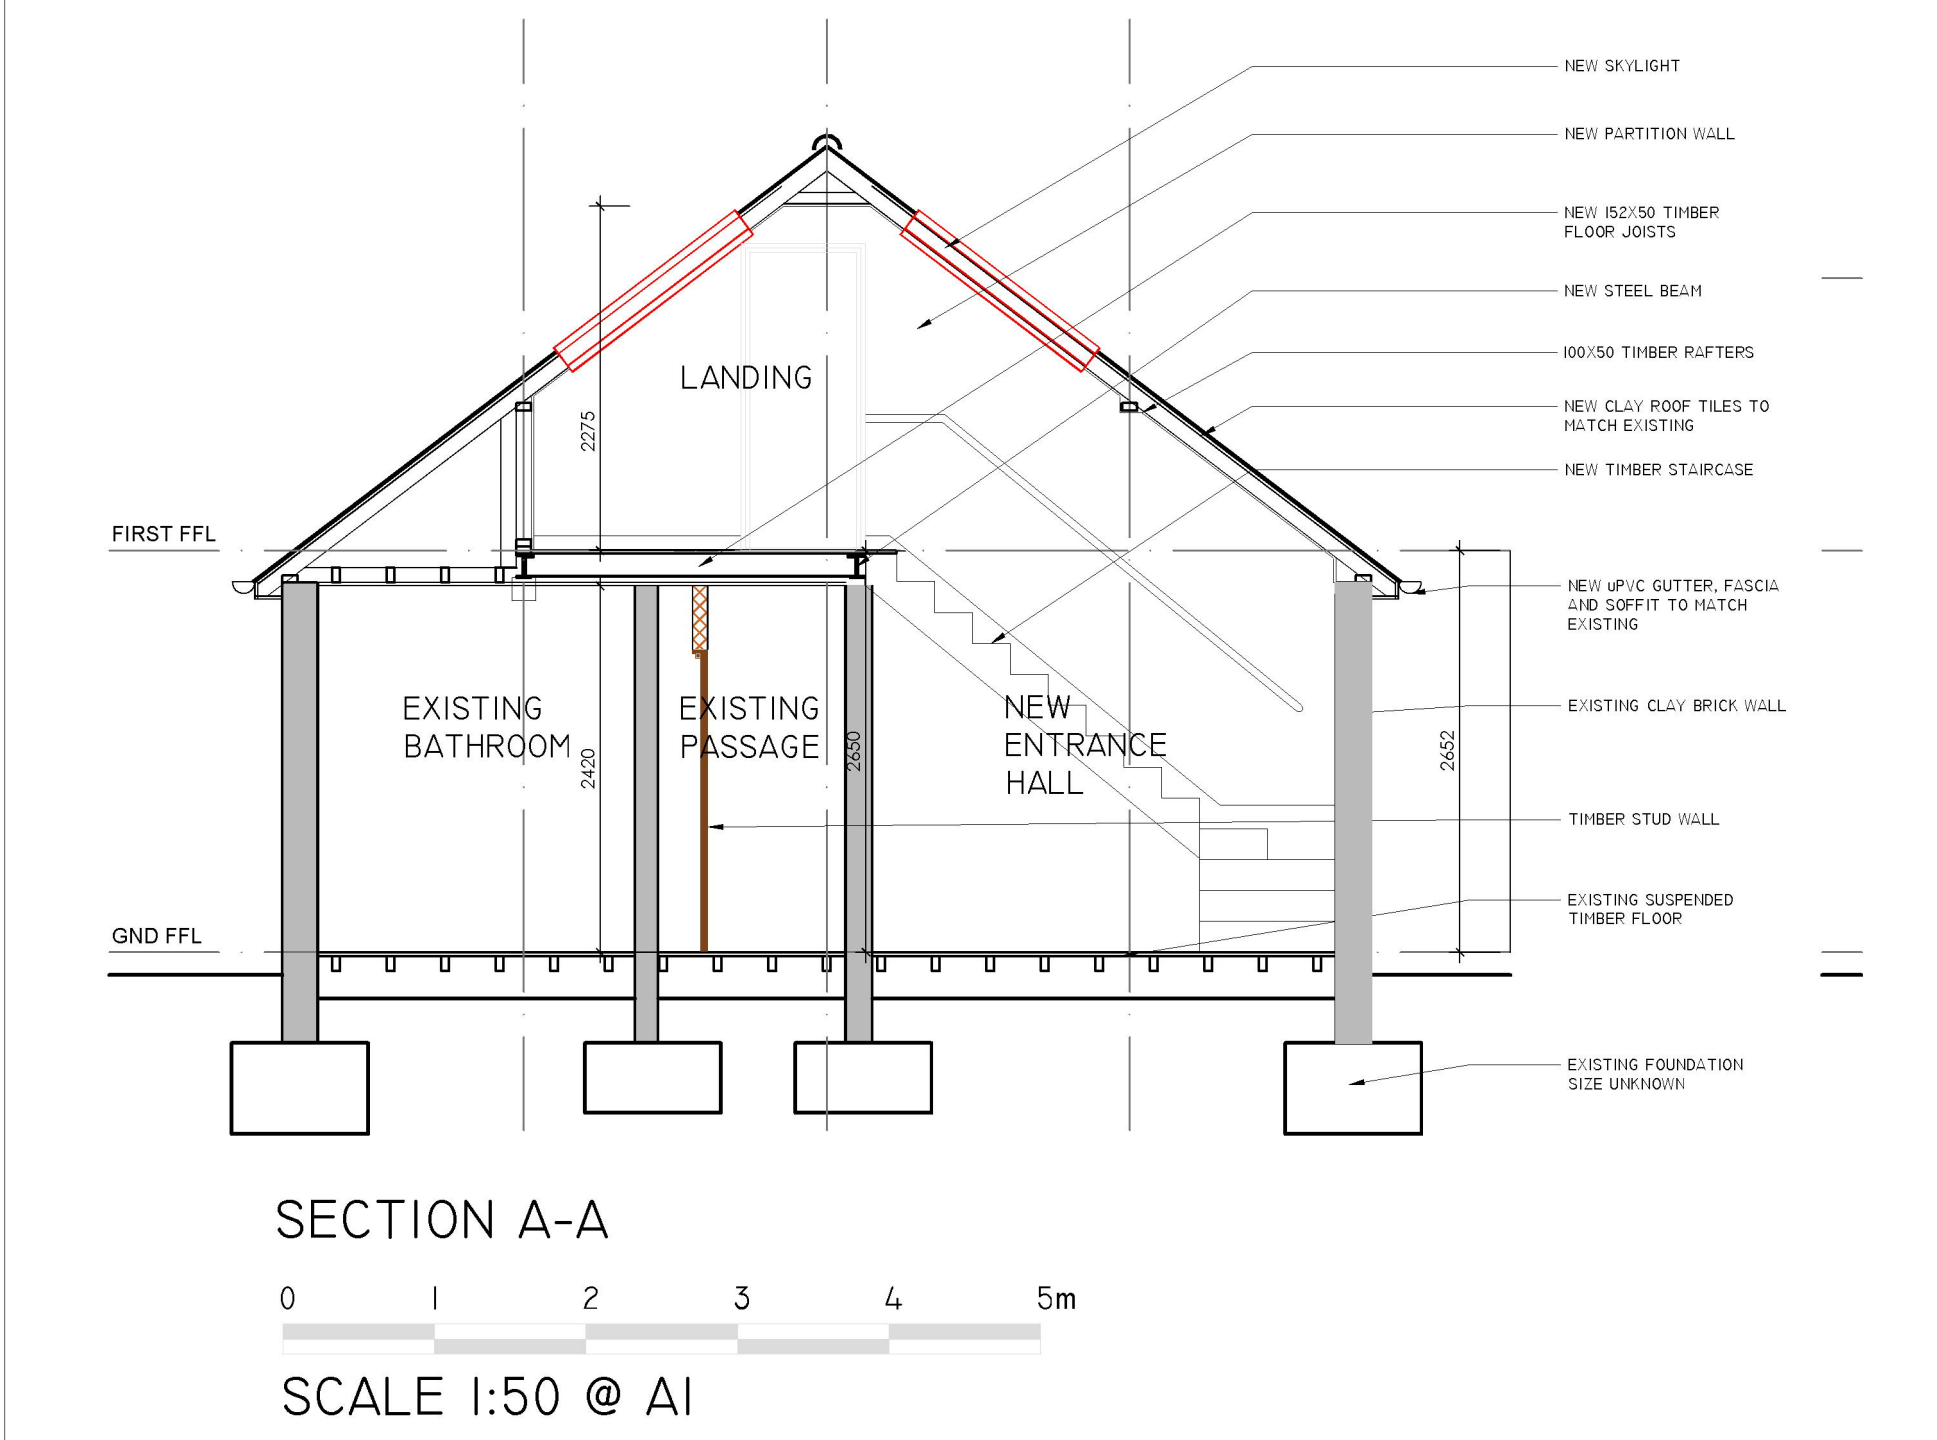
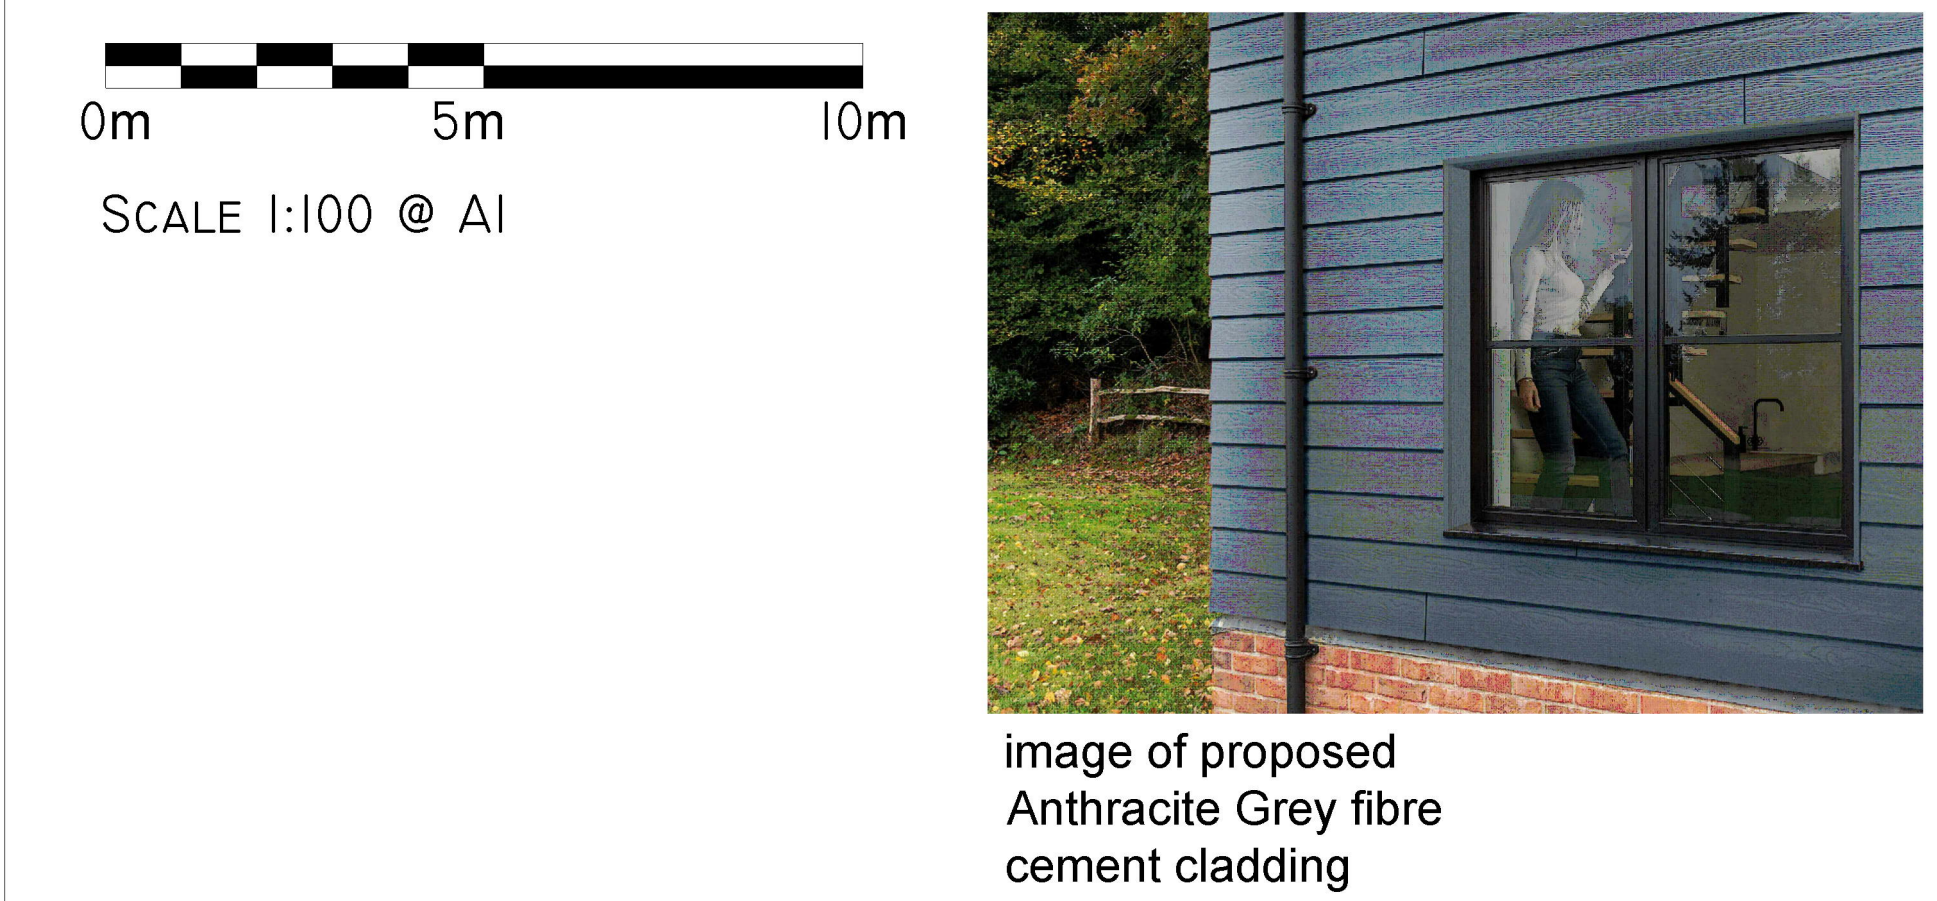
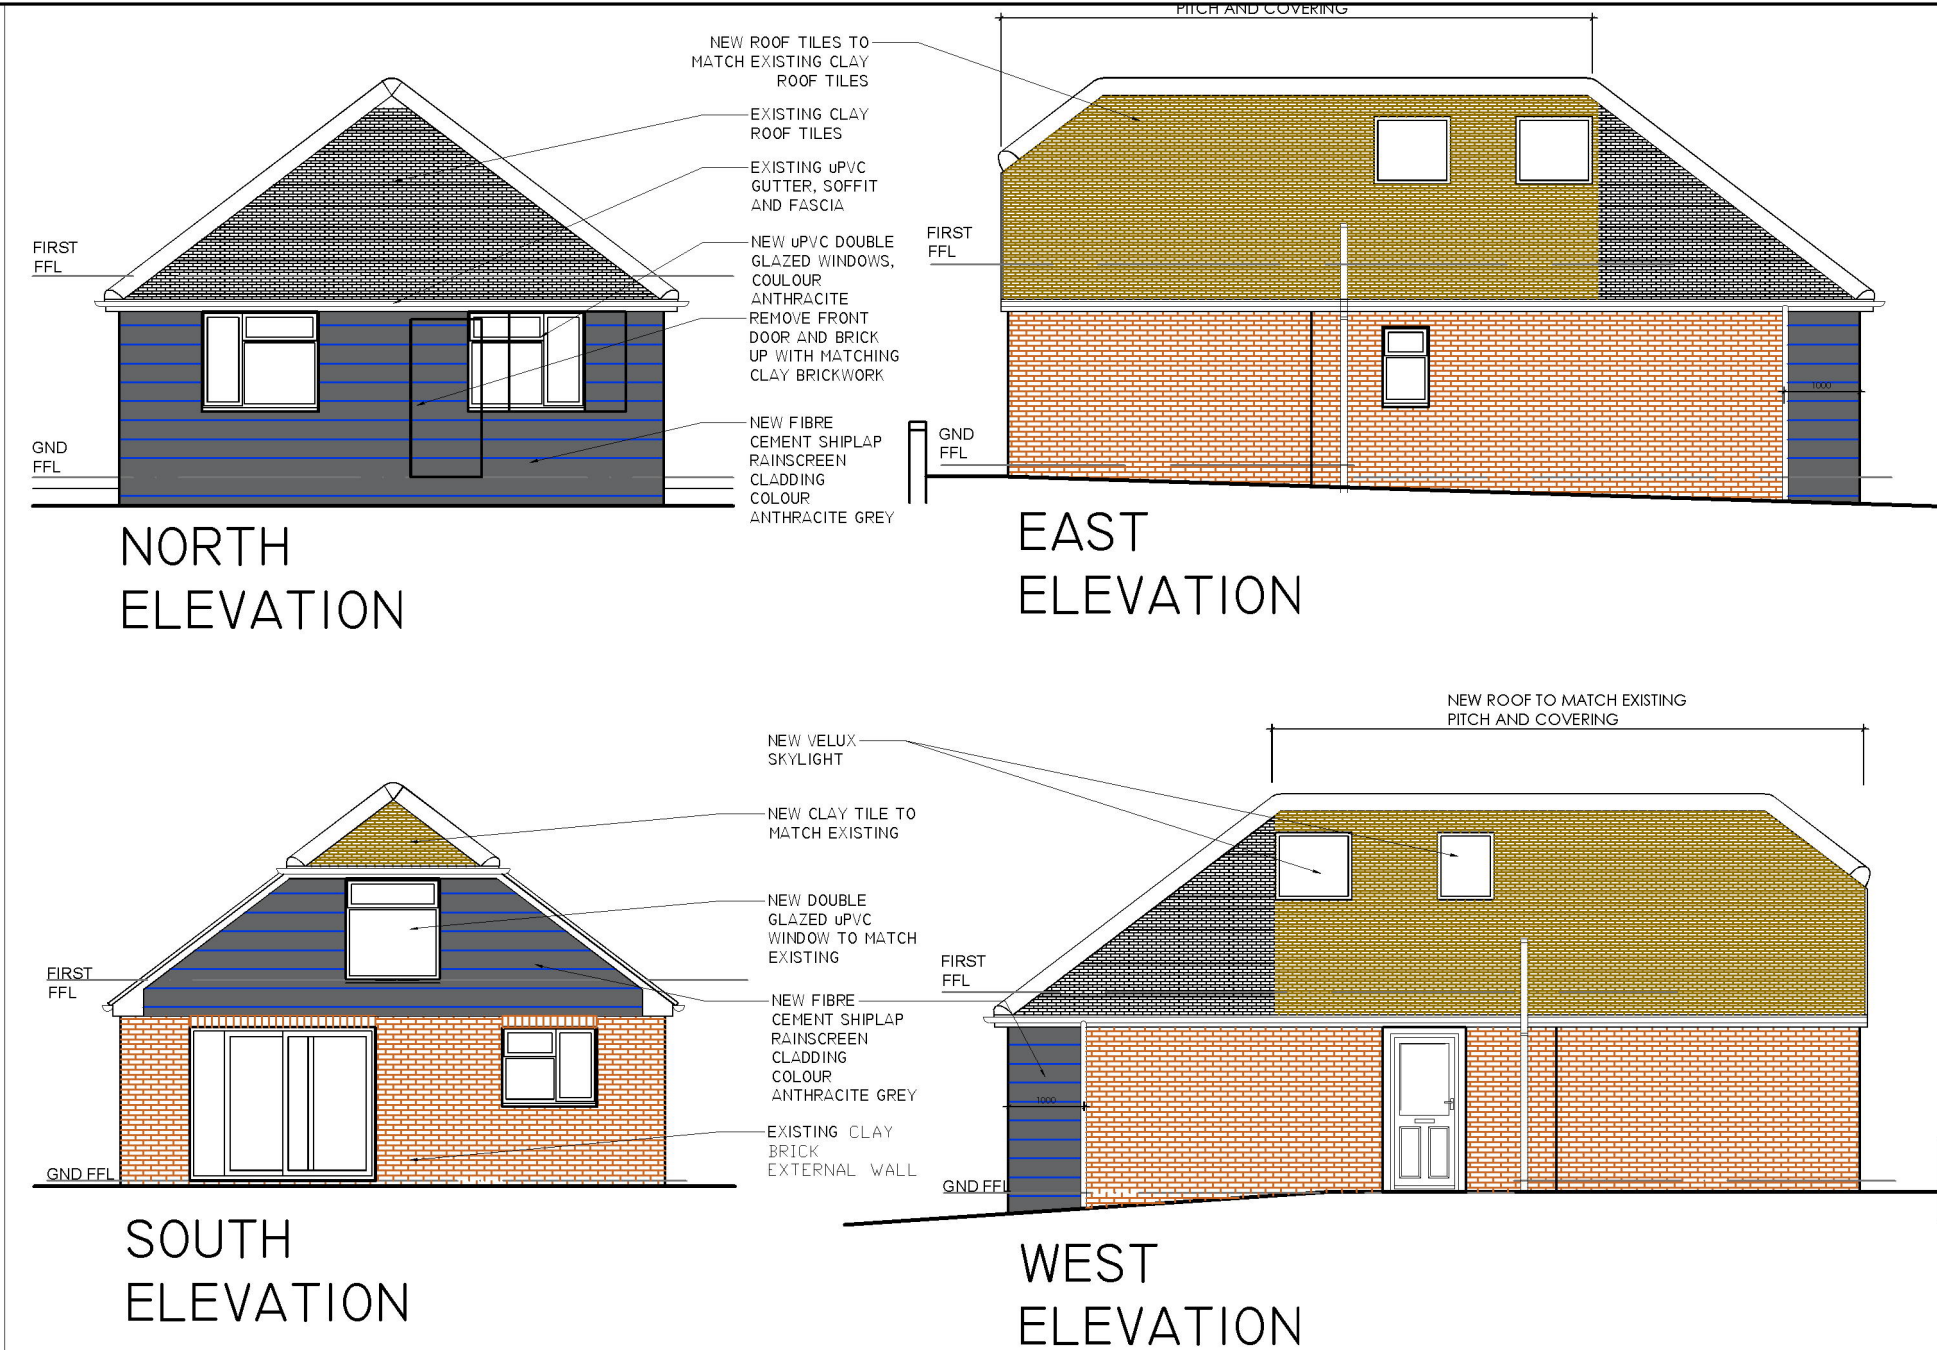
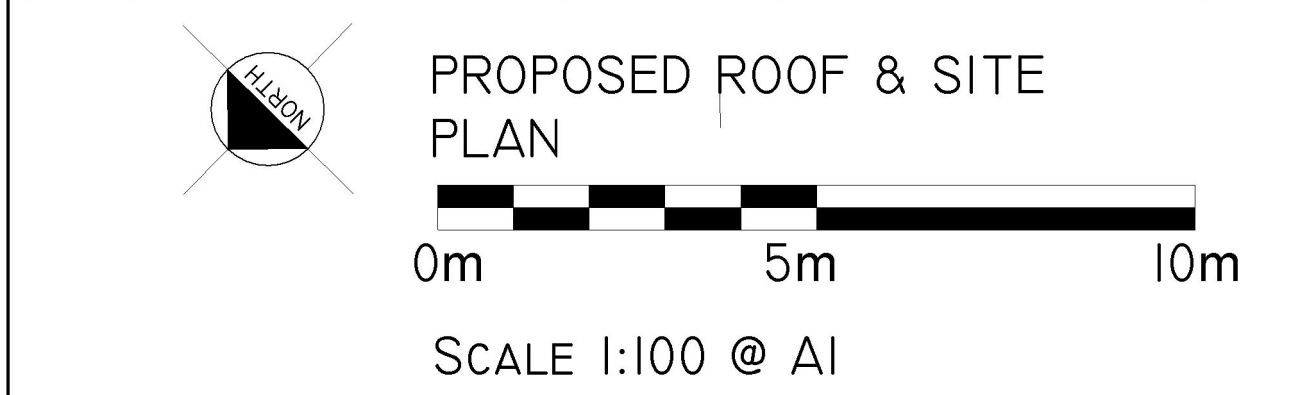


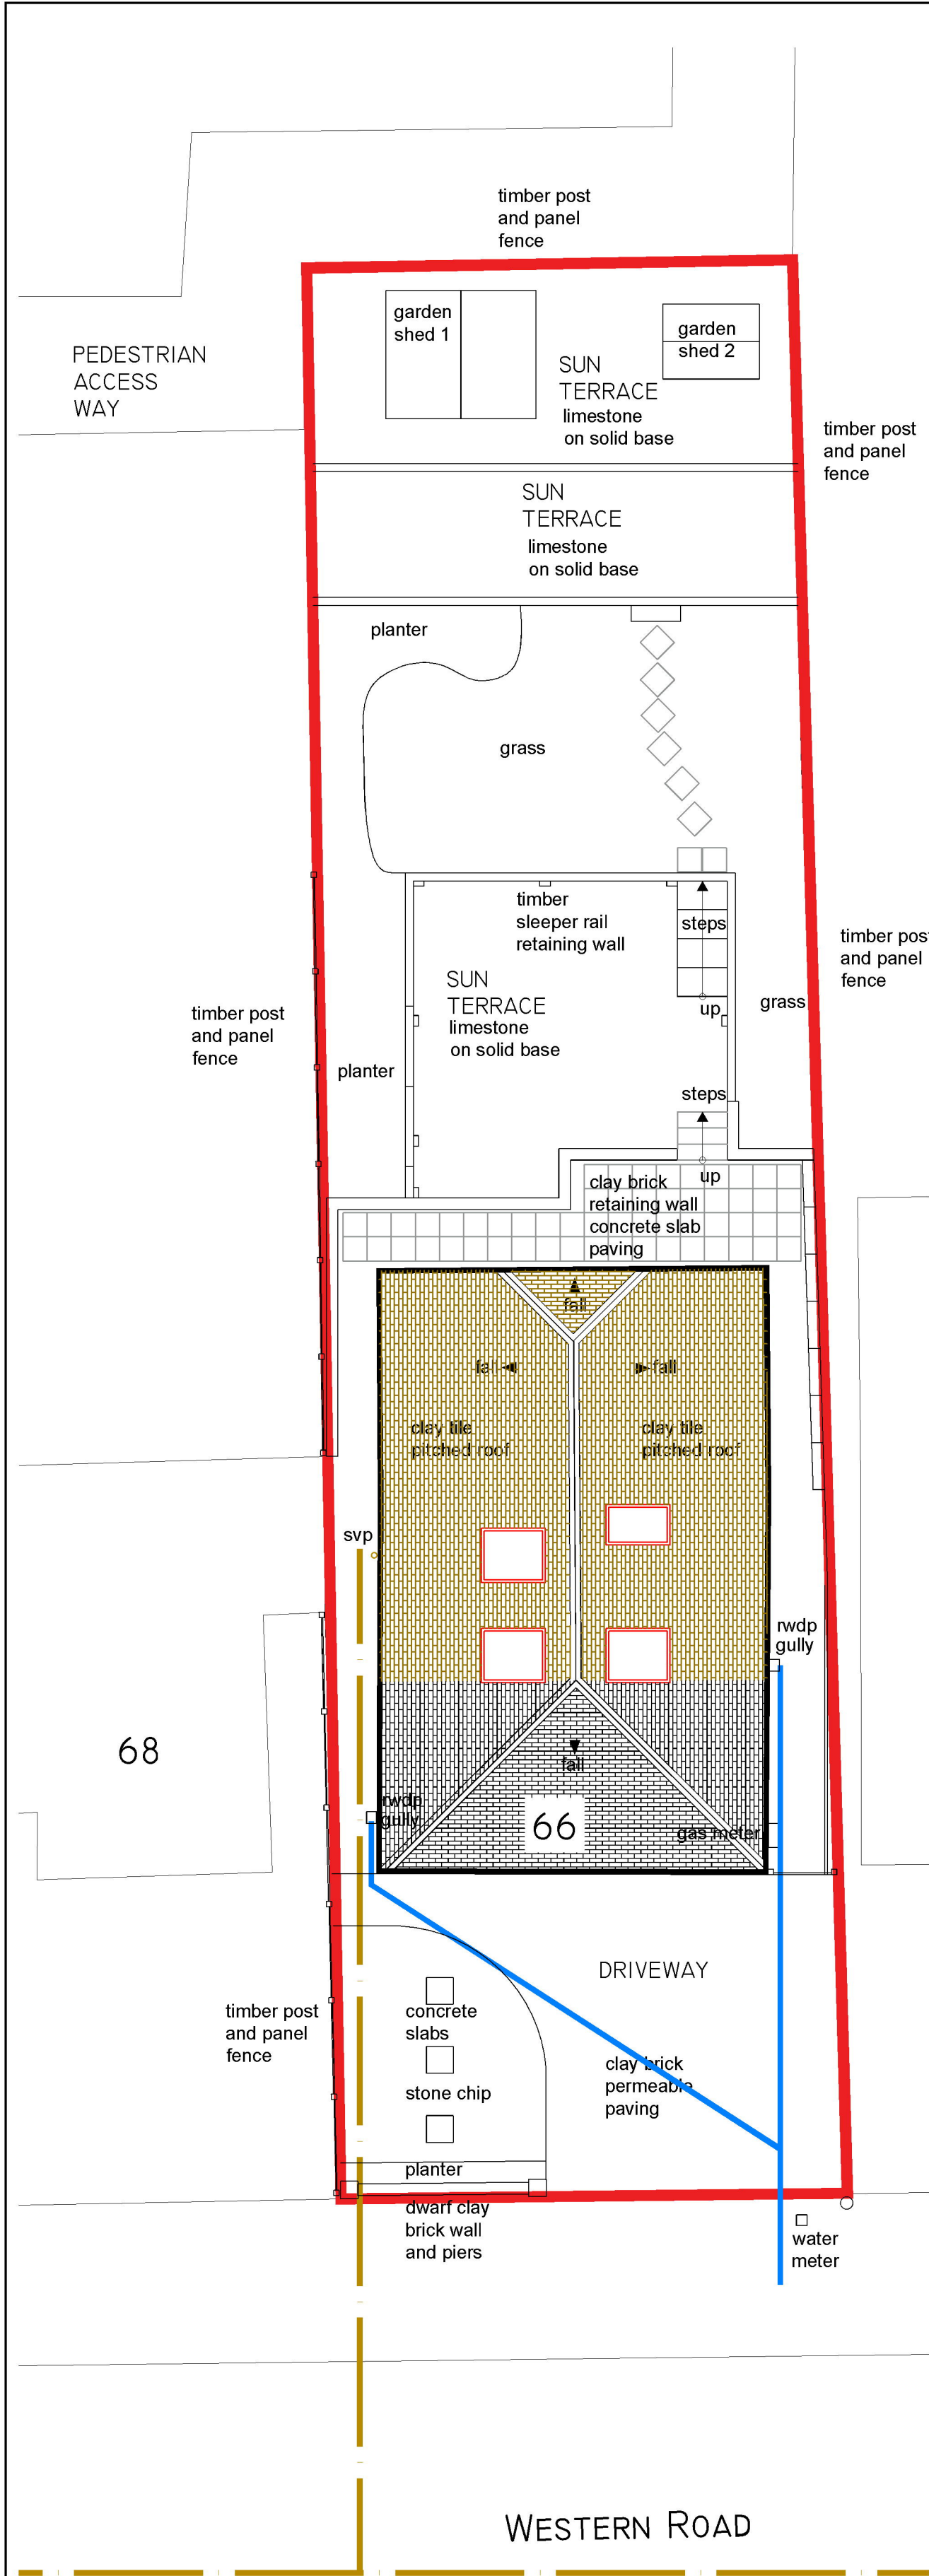

THIS DRAWING IS COPYRIGHT AND MUST NOT BE REISSUED, LOANED OR COPIED WITHOUT THE WRITTEN CONSENT OF PAUL WILLIAMS.

ALL DIMENSIONS MUST BE CHECKED ON SITE BEFORE PROCEEDING AND ANY DISCREPANCIES NOTIFIED IMMEDIATELY.

ALL SETTING OUT ON SITE IS THE RESPONSIBILITY OF THE CONTRACTOR

Notes:

AS BUILT  
CONSTRUCTION  
TENDER  
BUILDING CONTROL  
X PLANNING  
DESIGN

|      |          |                                       |
|------|----------|---------------------------------------|
| B    | 08.07.25 | CHANGED COLOUR OF RAINSCREEN CLADDING |
| A    | 18.05.25 | ADDED RAINSCREEN CLADDING             |
| Rev: | Date:    | Amendment:                            |

**PRW**

PAUL RICHARD WILLIAMS  
DESIGN AND BUILD  
CONSULTANCY

42 Mill Green Road  
Haywards Heath  
West Sussex  
RH16 1XQ

0773 245 1708

Client  
Martin Freeman

Project Address:  
66  
Western Road  
Haywards Heath  
WEST SUSSEX  
RH16 3LP

Project Title:  
HSE Freeman  
Loft Conversion

Drawing Title:  
PROPOSED PLANS, SECTION  
AND ELEVATIONS

Drawing Ref:  
PL002

|          |                 |
|----------|-----------------|
| Scale    | : AS SHOWN @ A1 |
| Date     | : April 2025    |
| Rev      | : C             |
| Drawn By | : PRW           |