




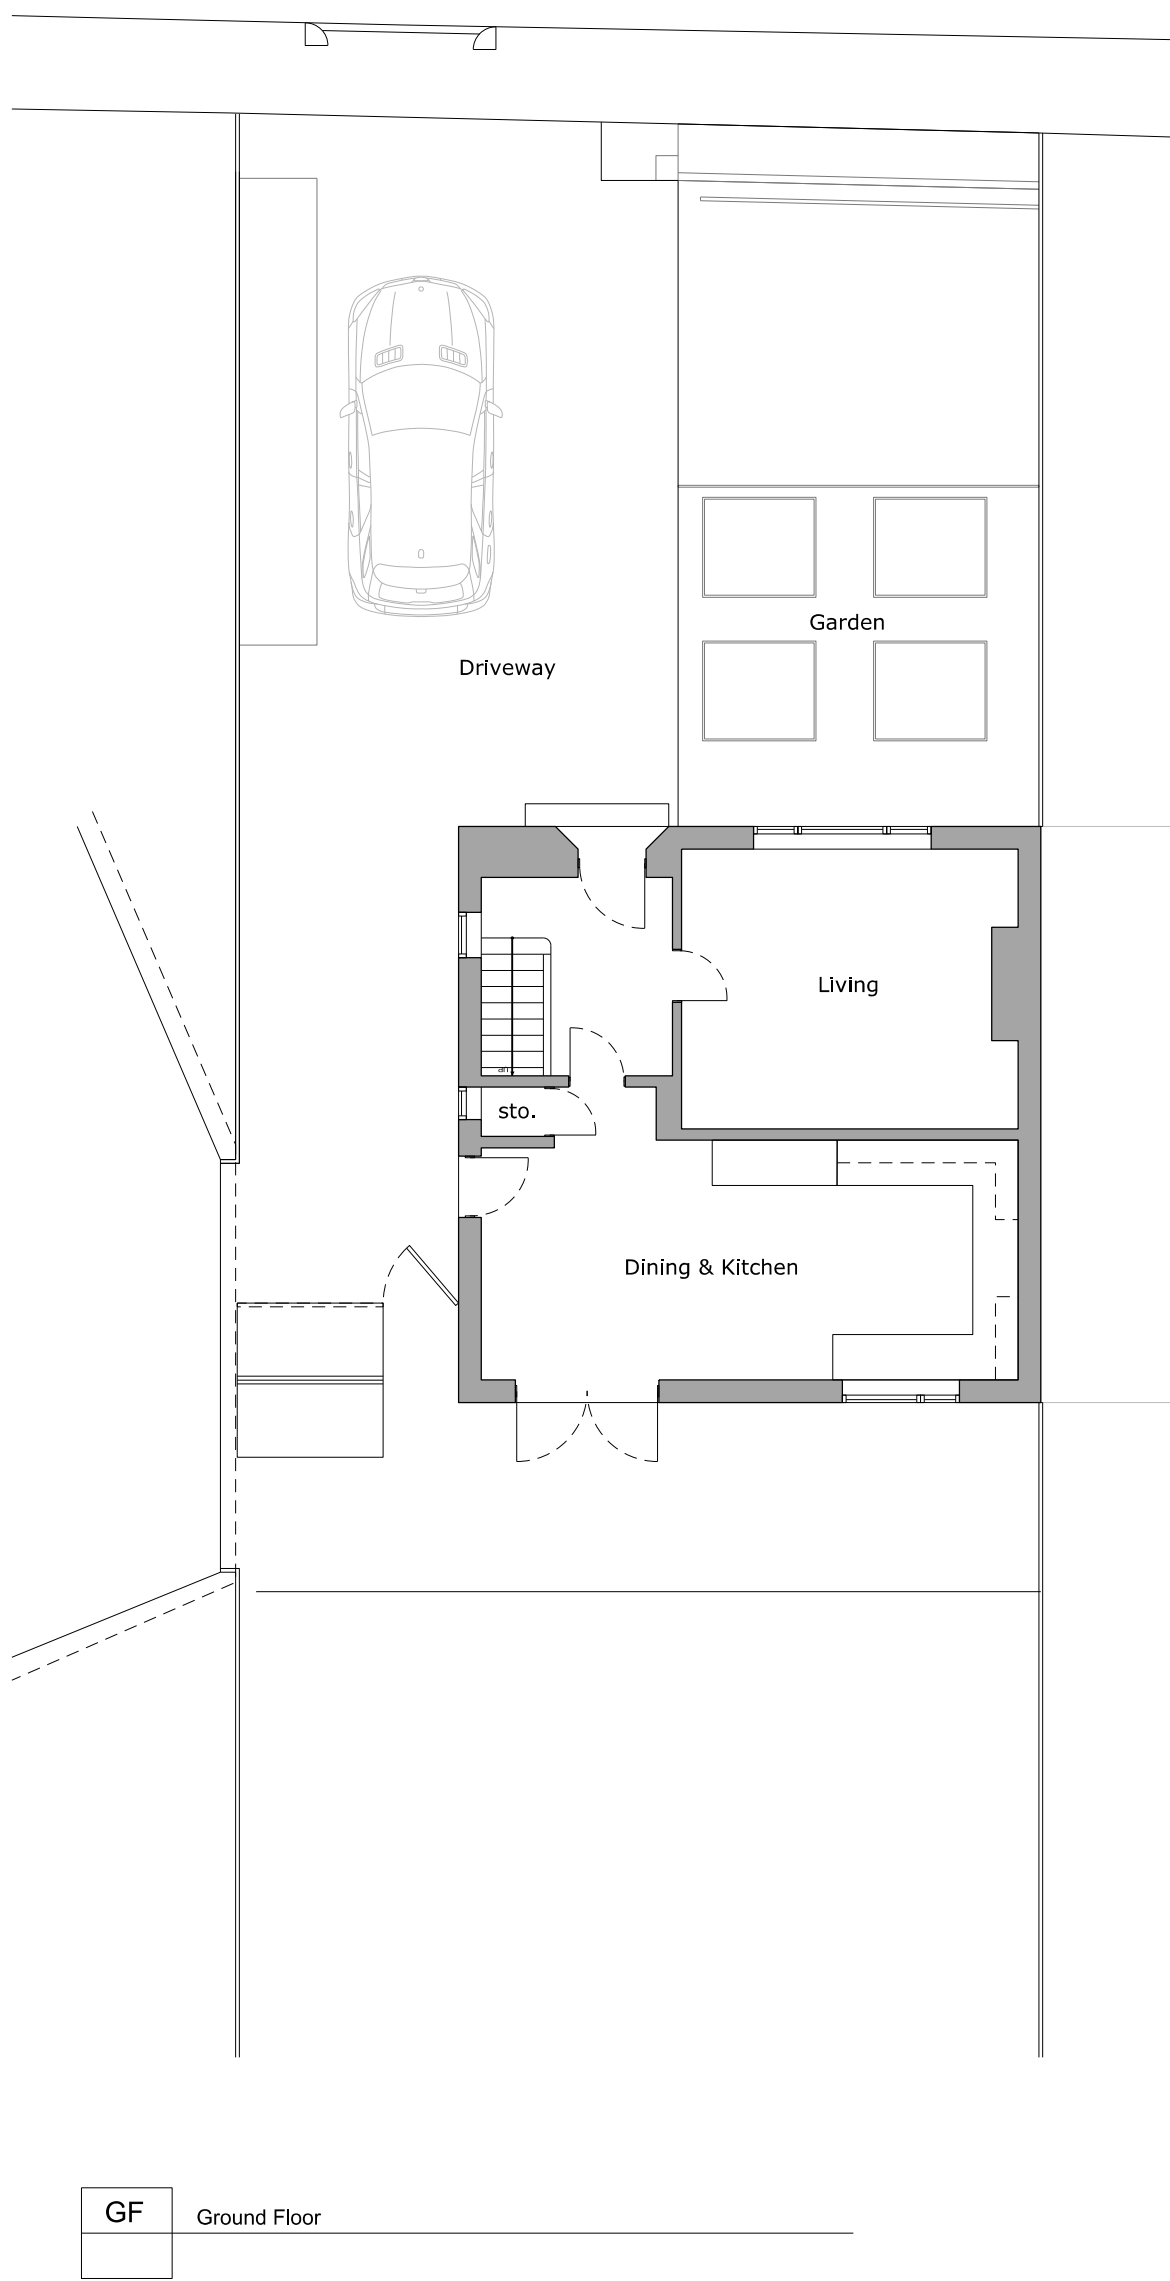


GF Ground Floor

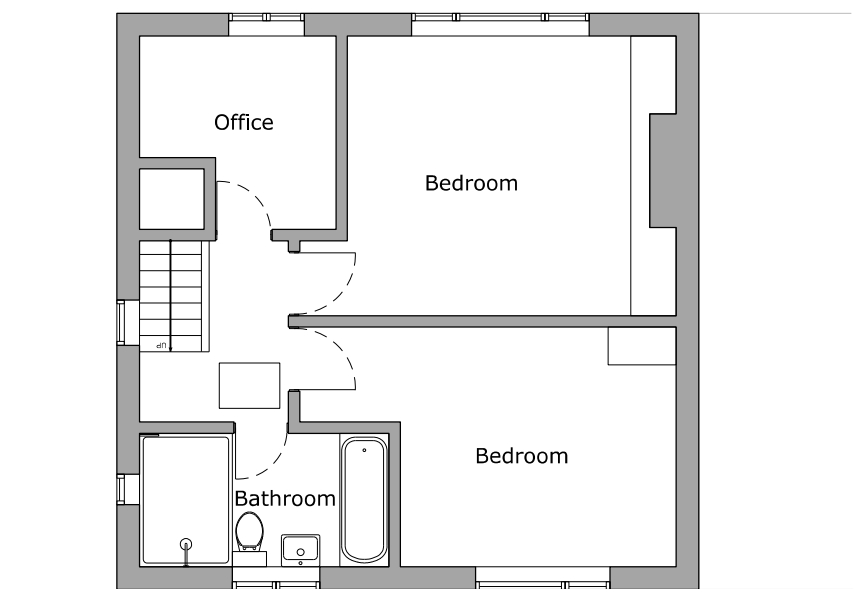


01 First Floor

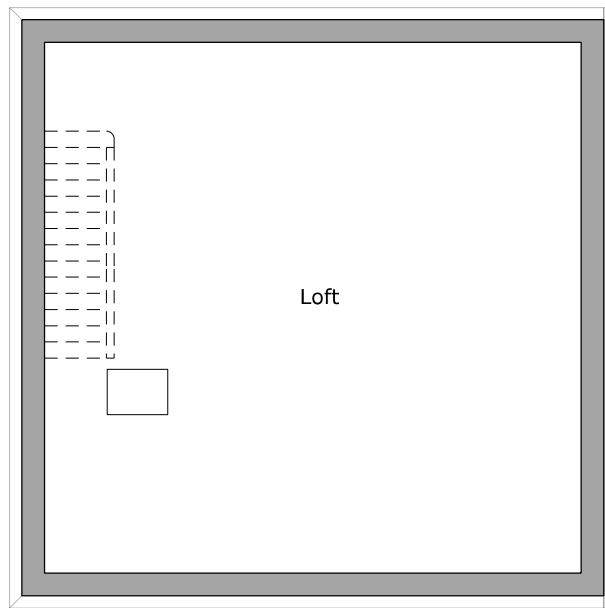


02 Loft Plan

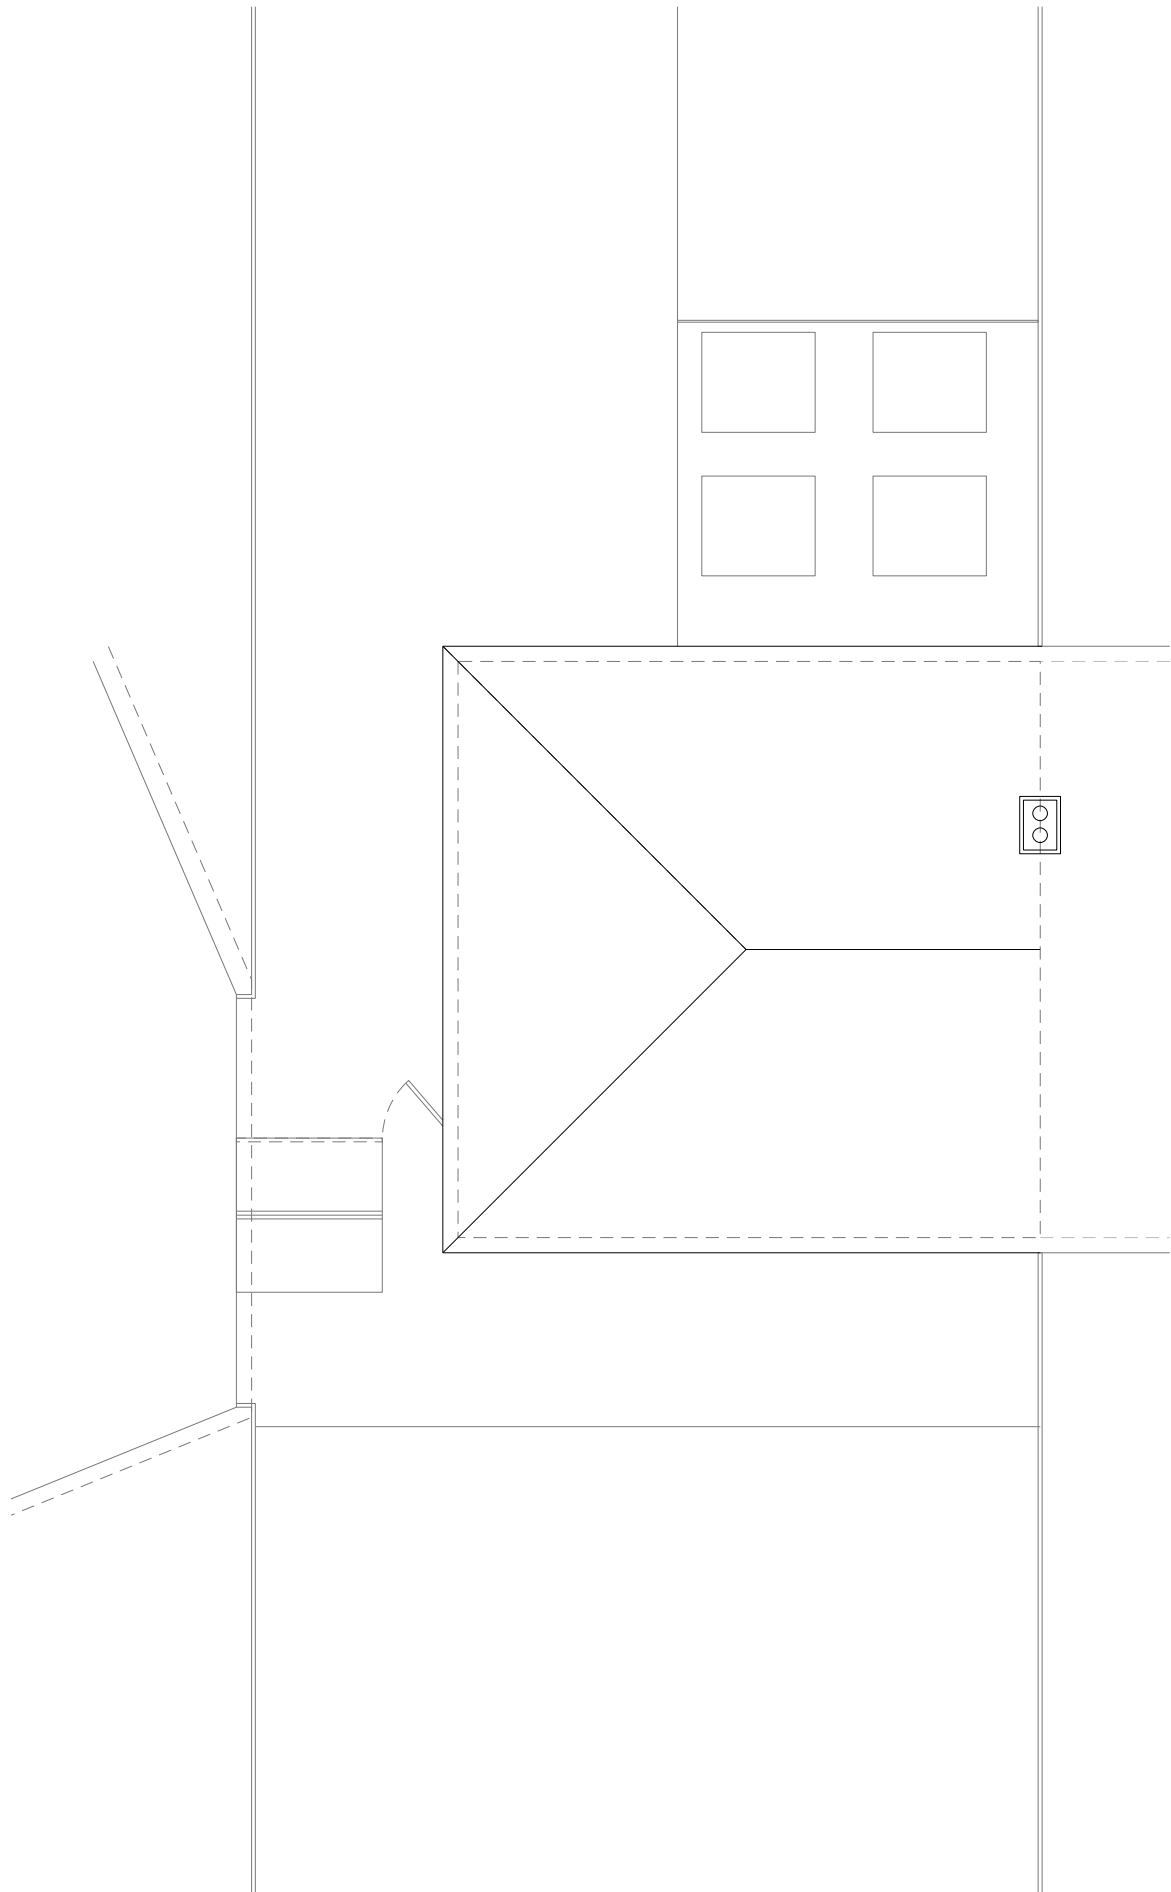


RP Roof Plan

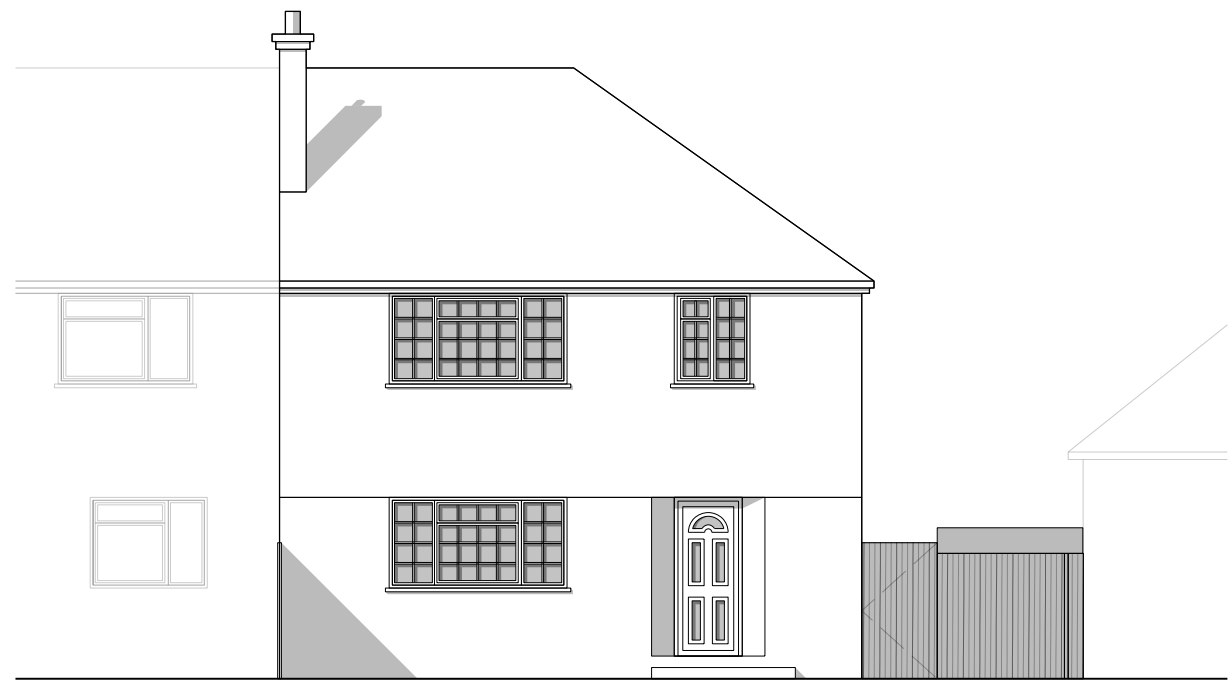


FE Front Elevation

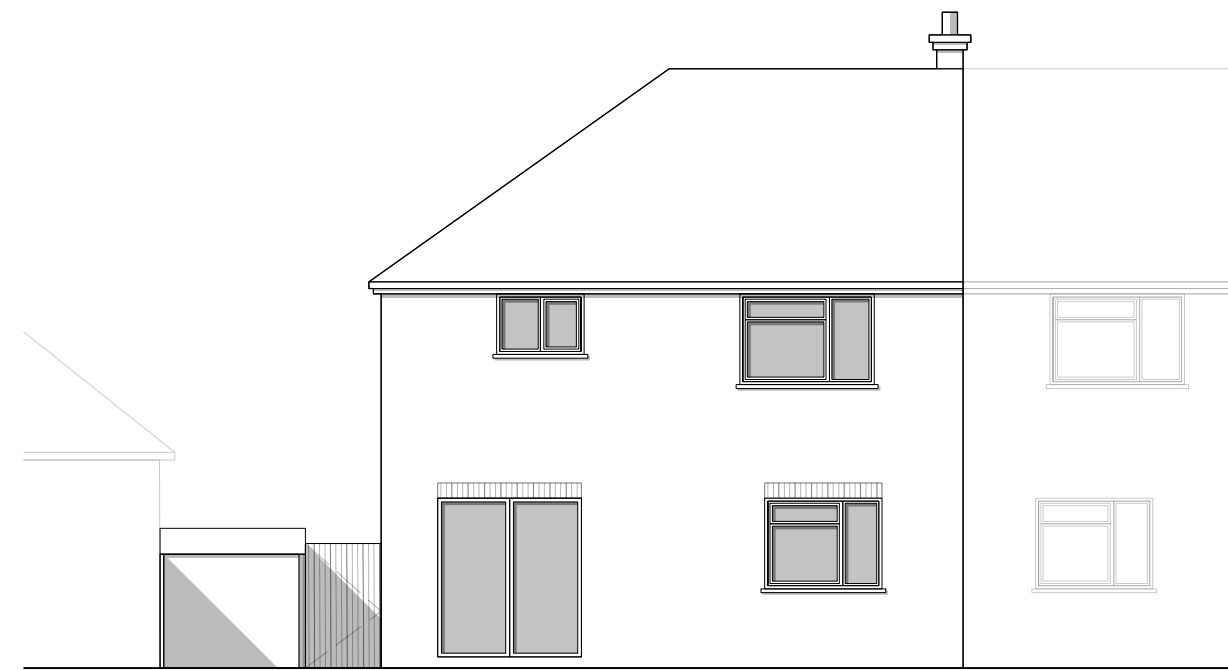

RE Rear Elevation

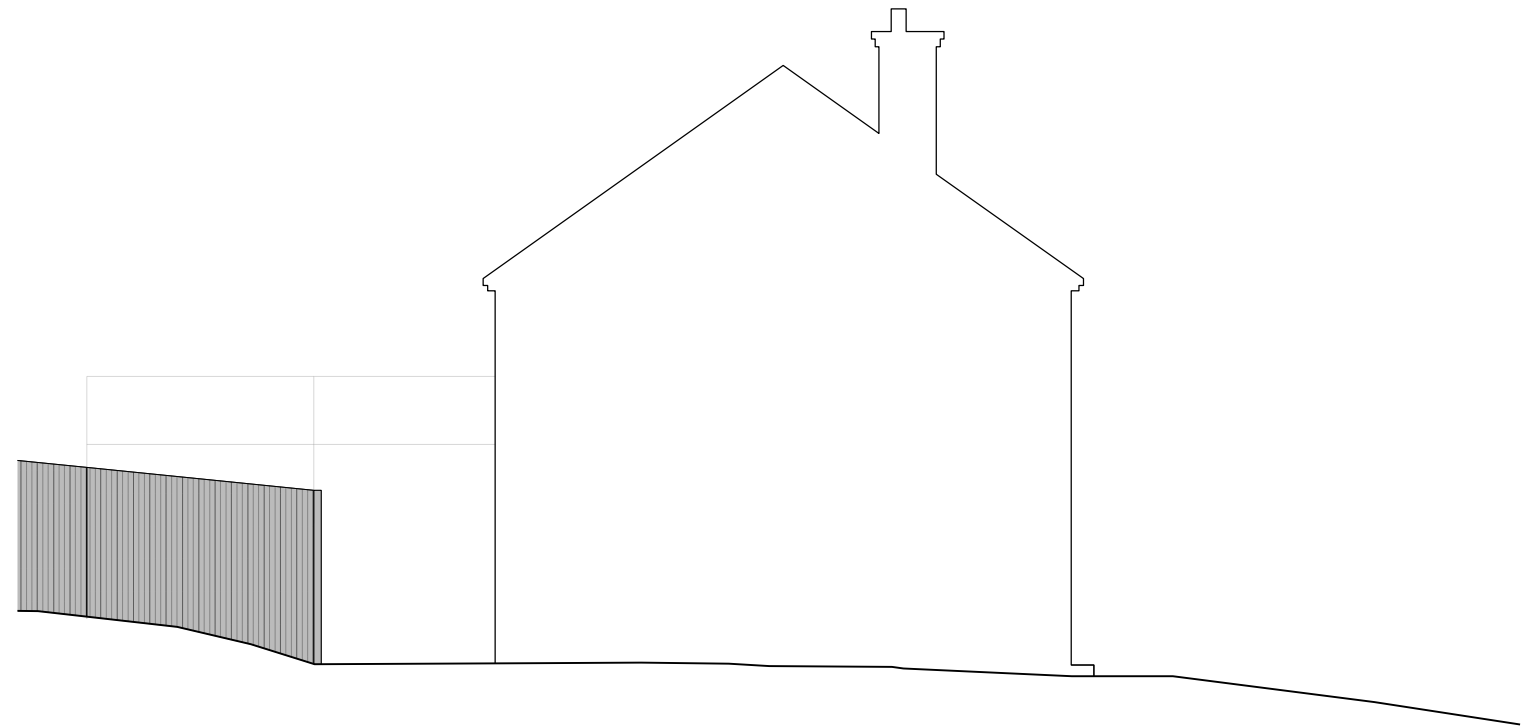

SW South West Facing Elevation

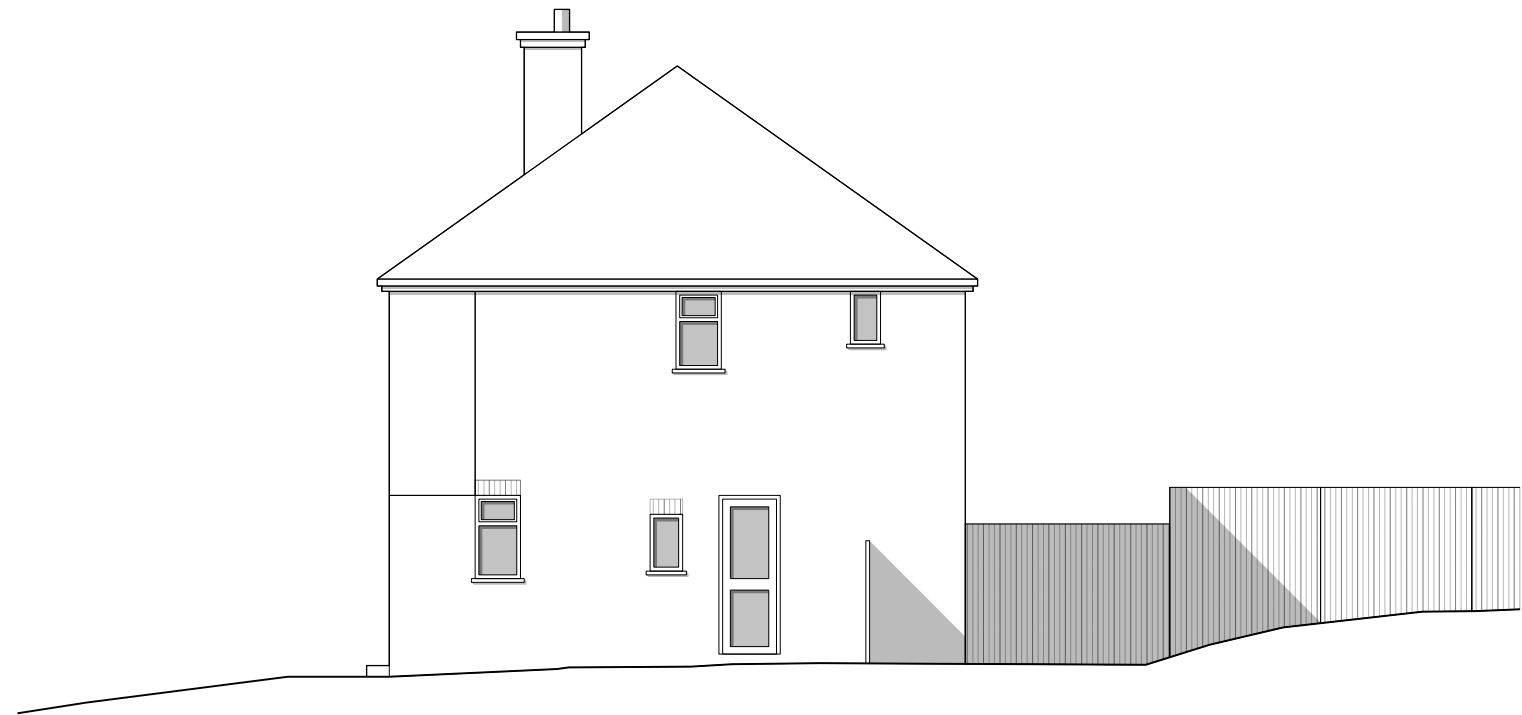

NE North East Facing Elevation