

General Notes:

Meynell Gunton is a trading name of JDRM Architectural Design LLP.

© This drawing is the property of JDRM Architectural Design LLP and protected by the Copyright, Designs and Patents Act, 1988.



Do not scale from drawings, use listed dimensions only, request additional dimensions from Meynell Gunton if required.

All dimensions and conditions are to be verified on site prior to commencing any work or ordering materials.

- Units (Unless noted otherwise):
- Dimensions: Millimetres
 - Levels: Metres
 - Areas: Metres (all areas are approximate)

Report any discrepancies to Meynell Gunton in writing.

Project Notes:

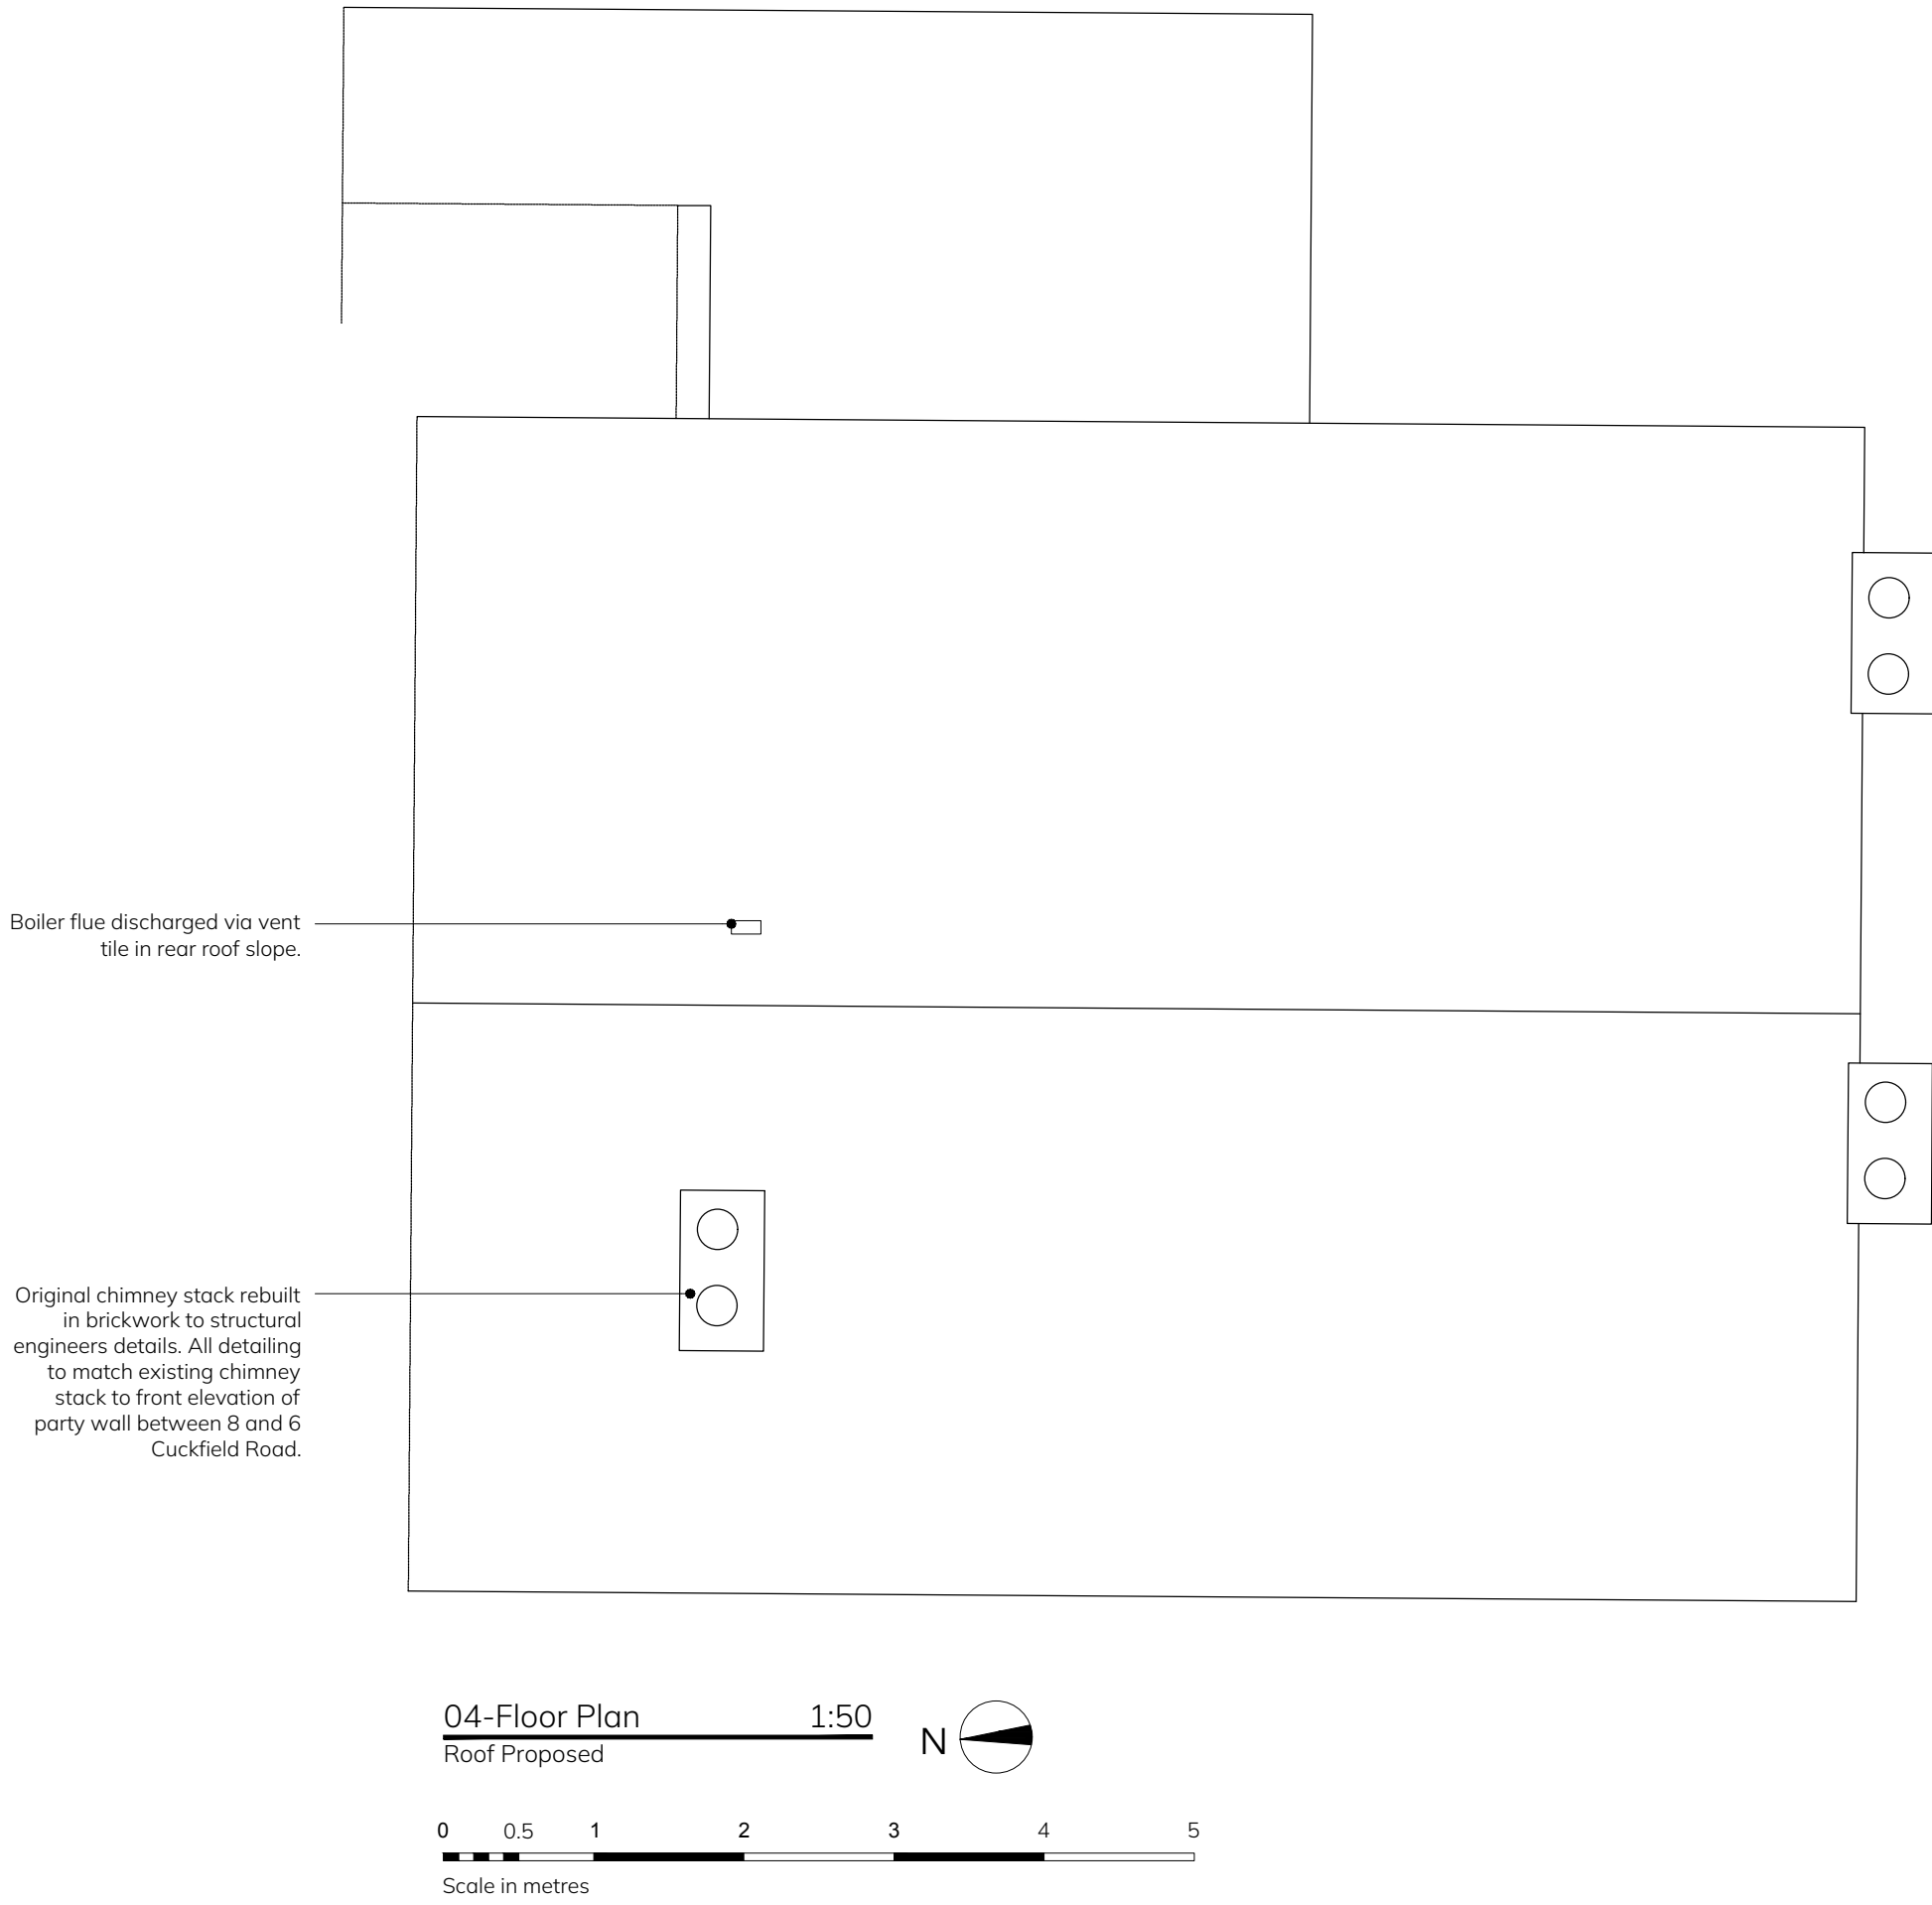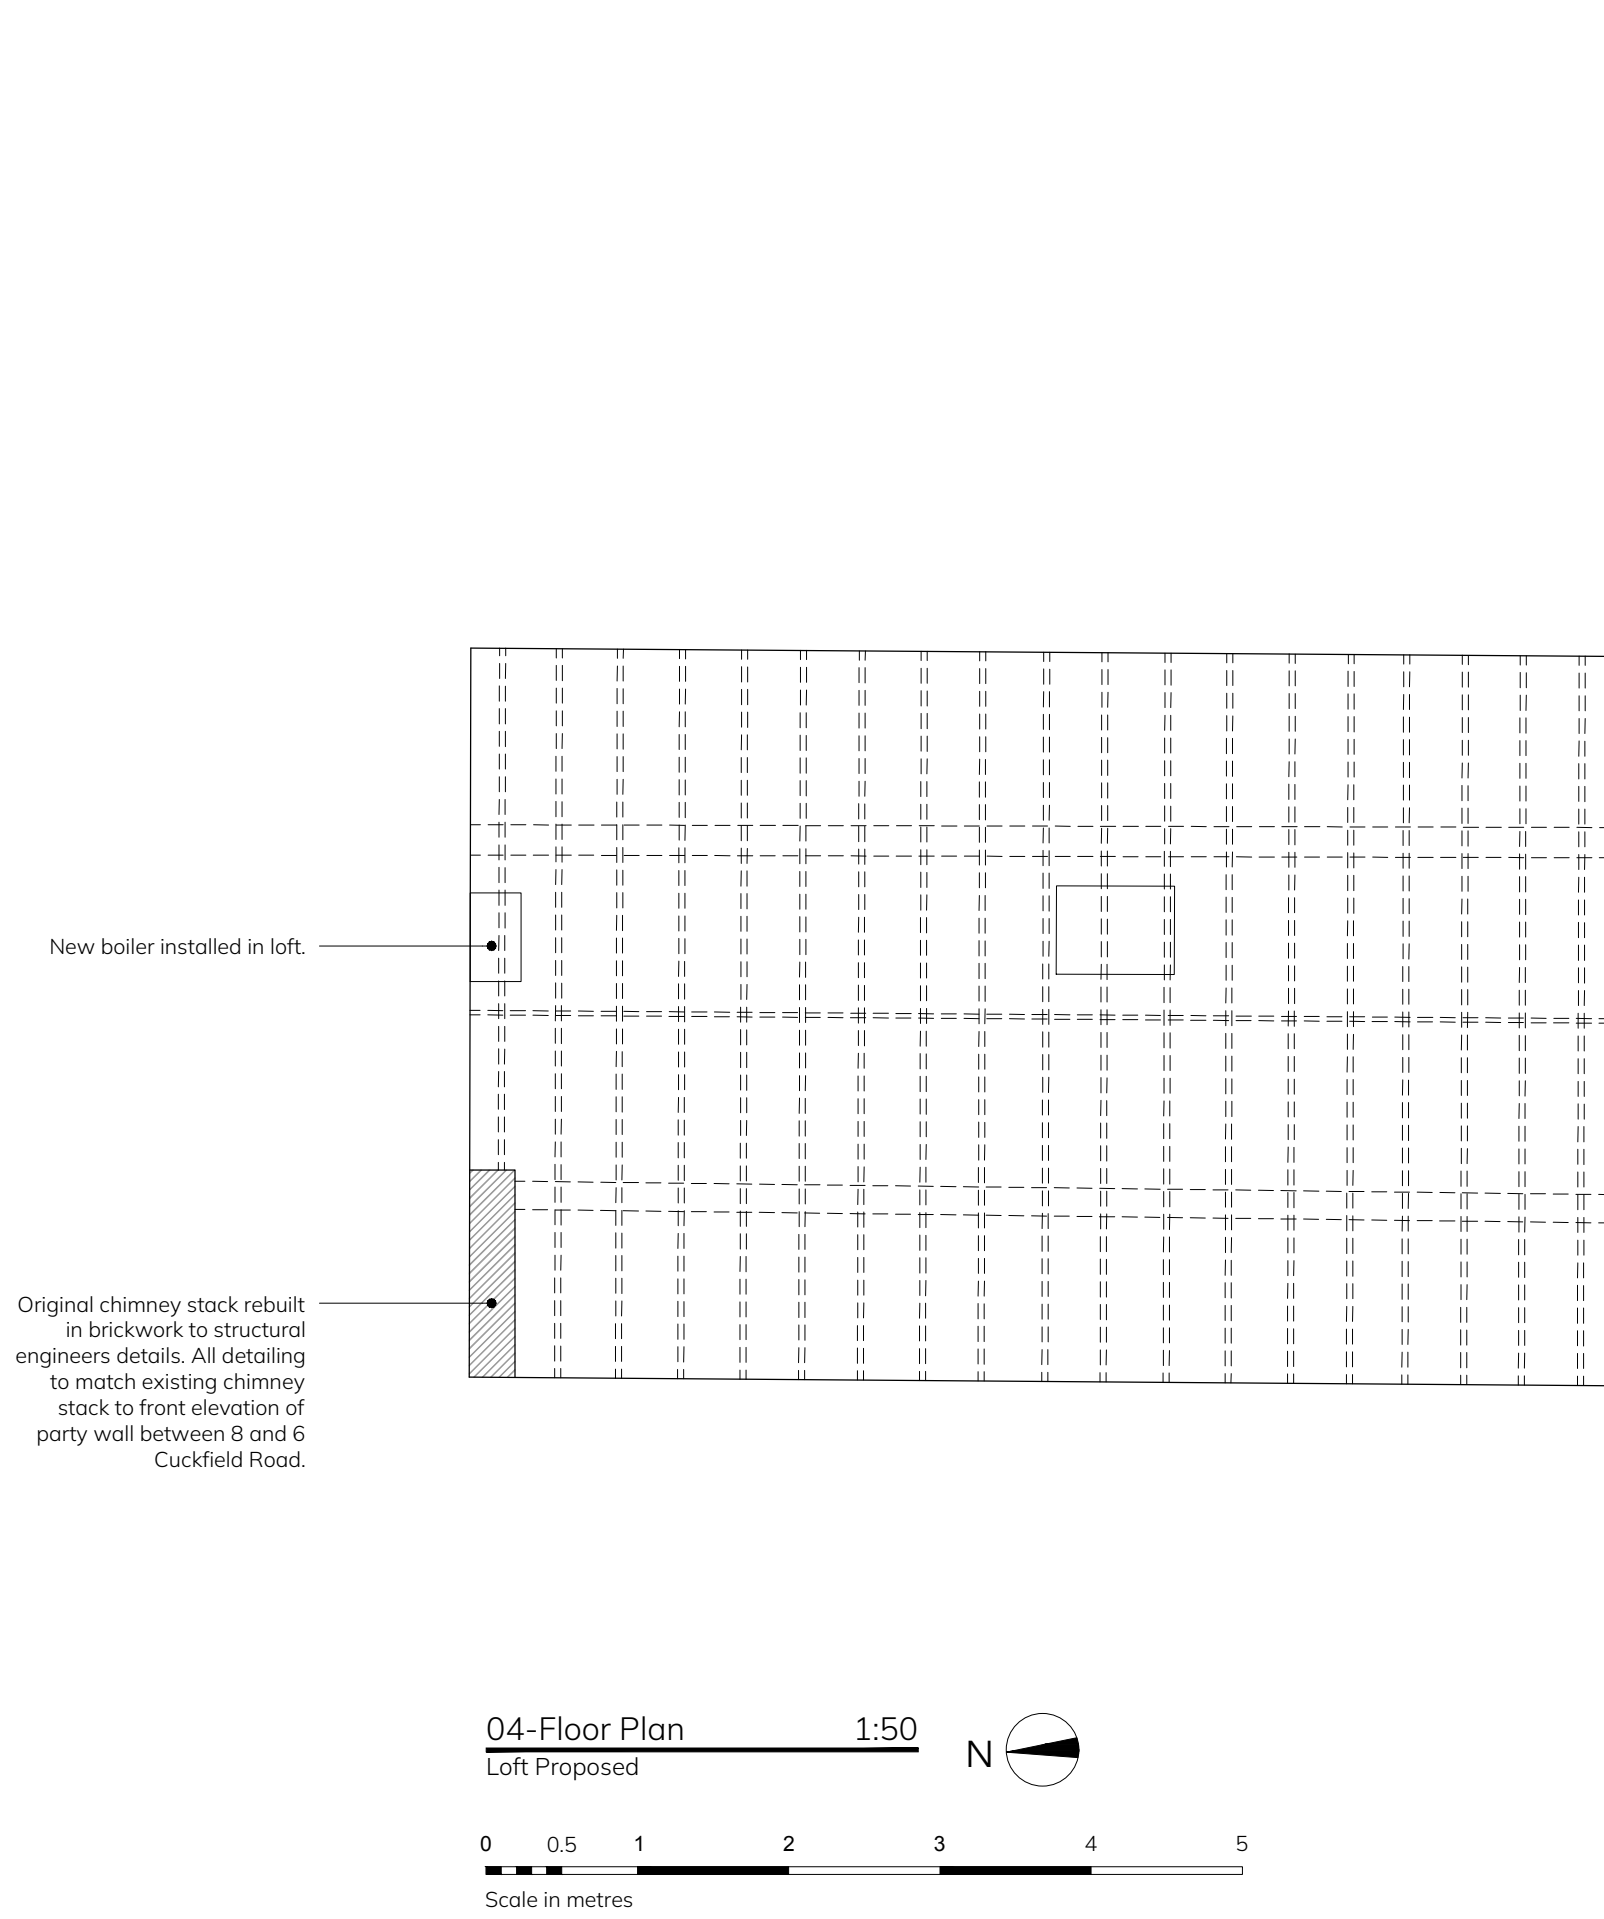

Revision History:			
Date	Rev	Notes	Appr
30/05/25	-	First Issue	GG

Meynell + Gunton

8 Beaconsfield Studios
25 Ditchling Rise
Brighton, BN1 4QL

01273 673 673
meynellgunton.com
hello@meynellgunton.com

Project:
8 Cuckfield Road

Client:
Lisa & Andrew De Salis

Drawing Title:
Proposed General Arrangement Floor
Plans 2

Project No:
2252

Drawing No:
(21)101

Drawing Status:
Planning

Revision:
-

Scale:
1:50 @ A1

Approved By:
GG