




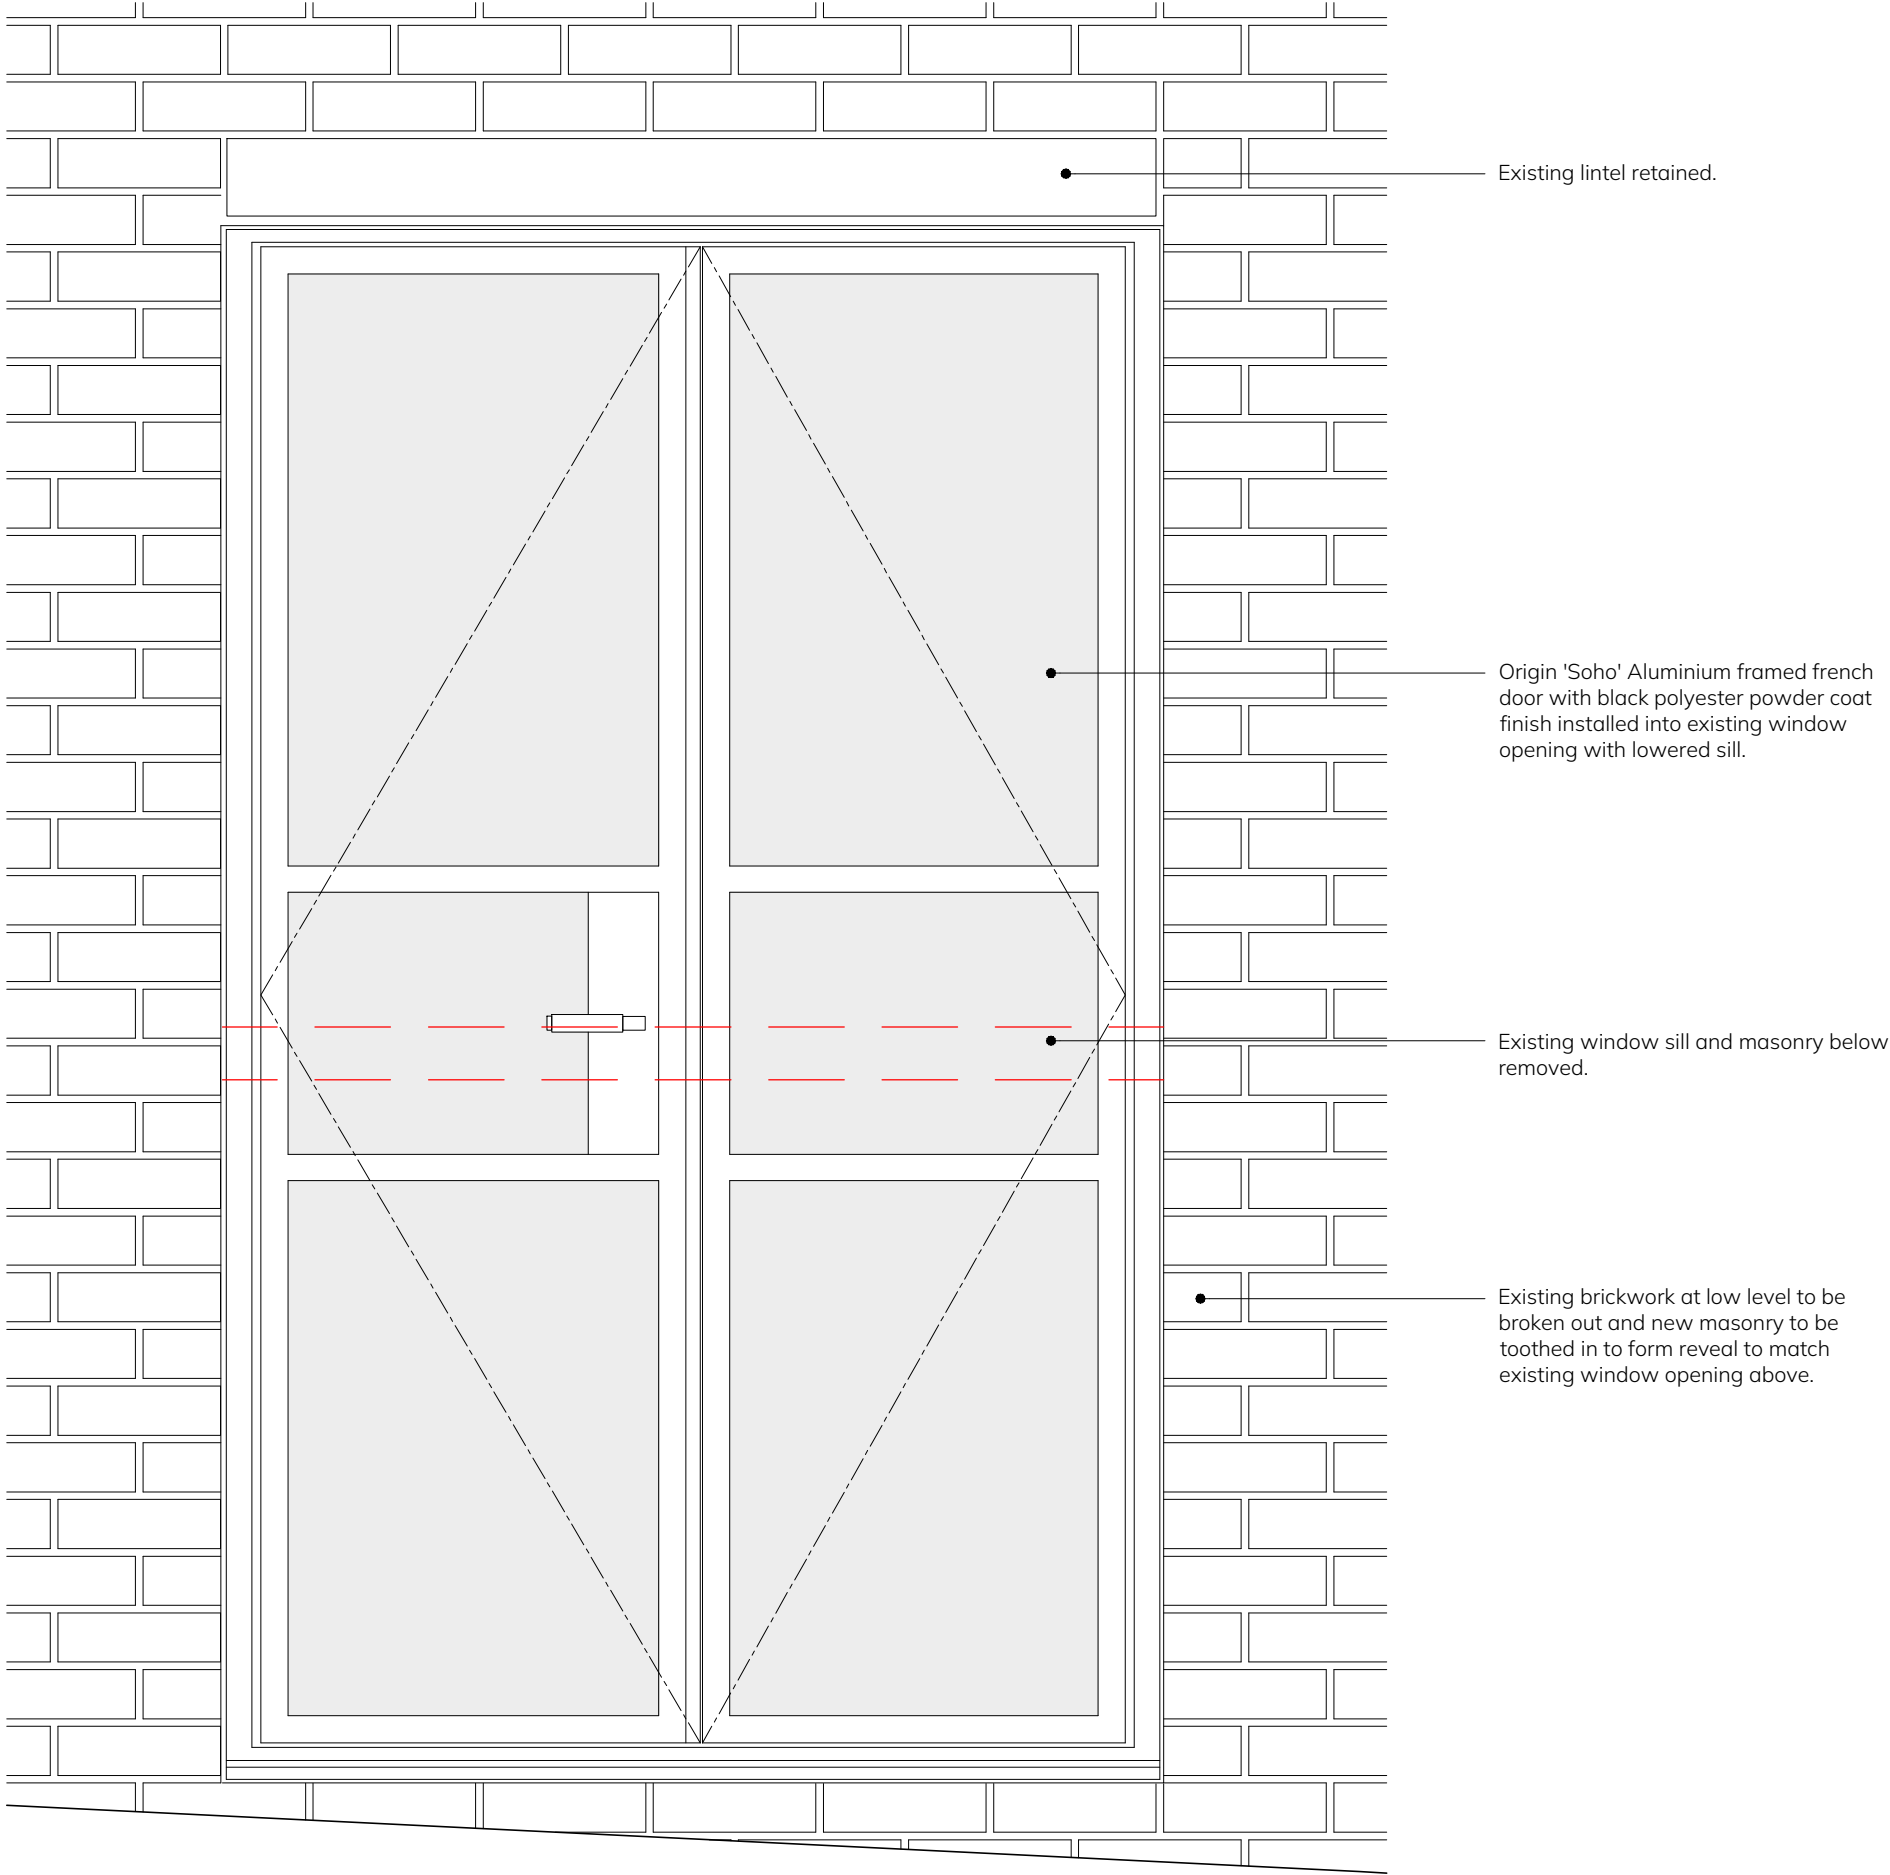


01-Detail Elevation 1:10
New Dining Room French Door

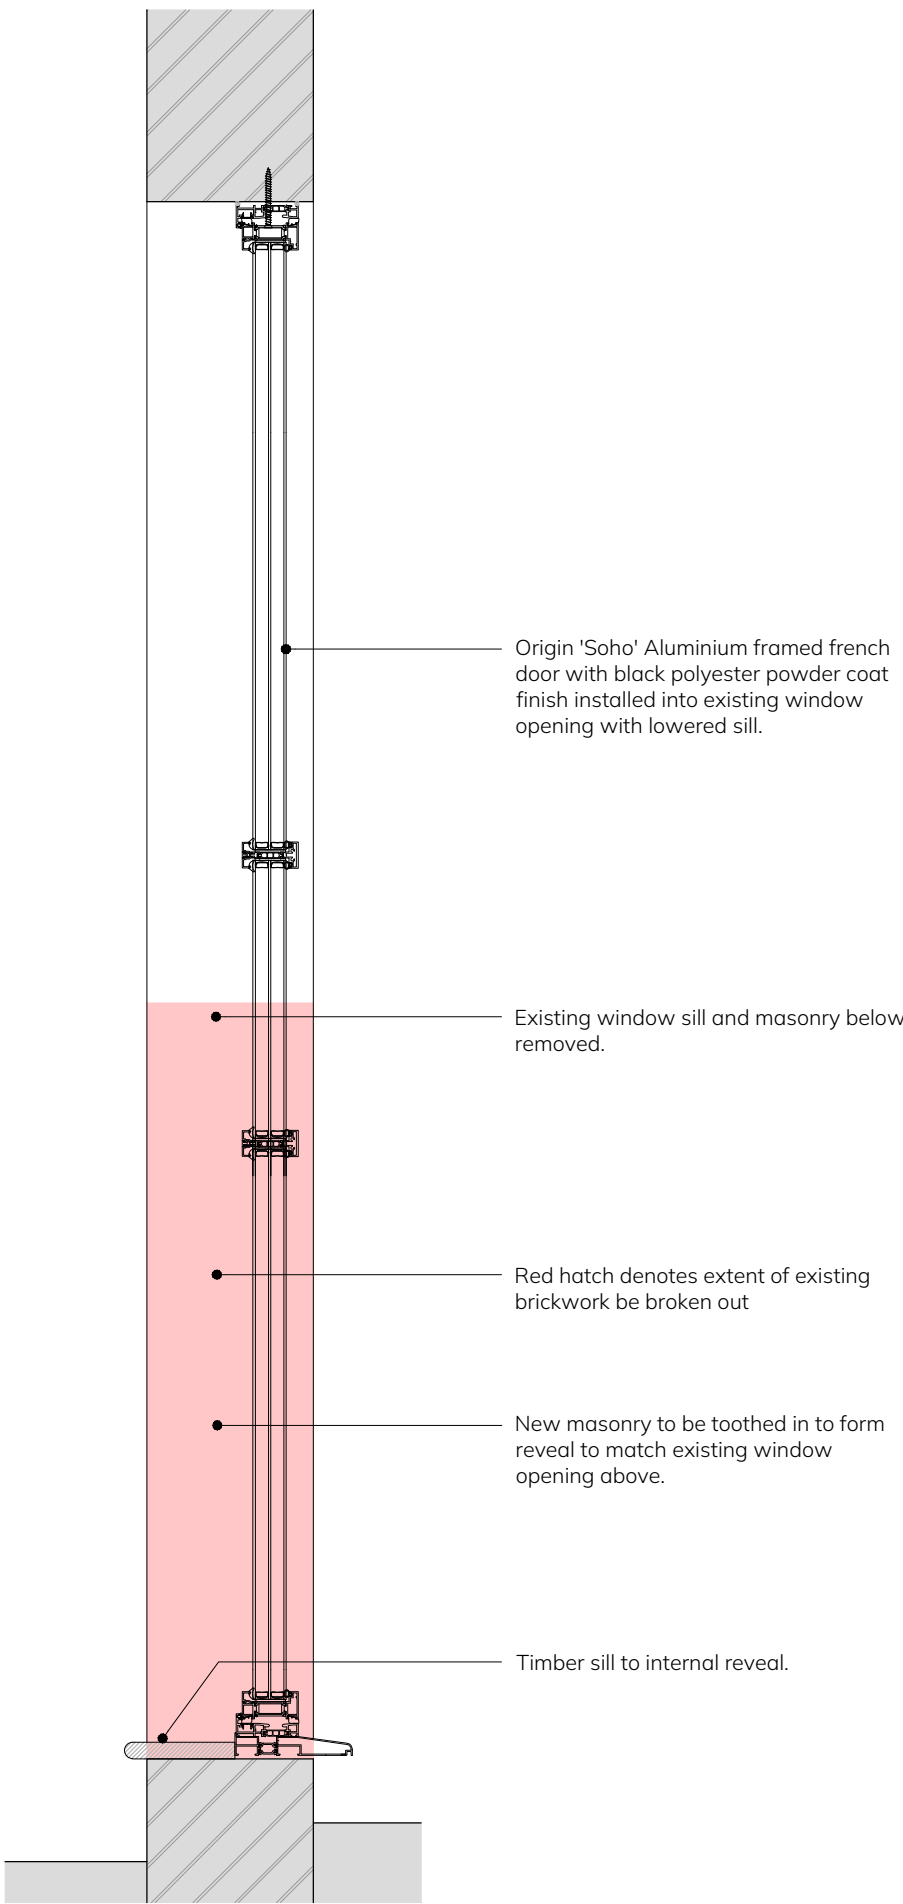

02-Detail Section 1:10
New Dining Room French Door

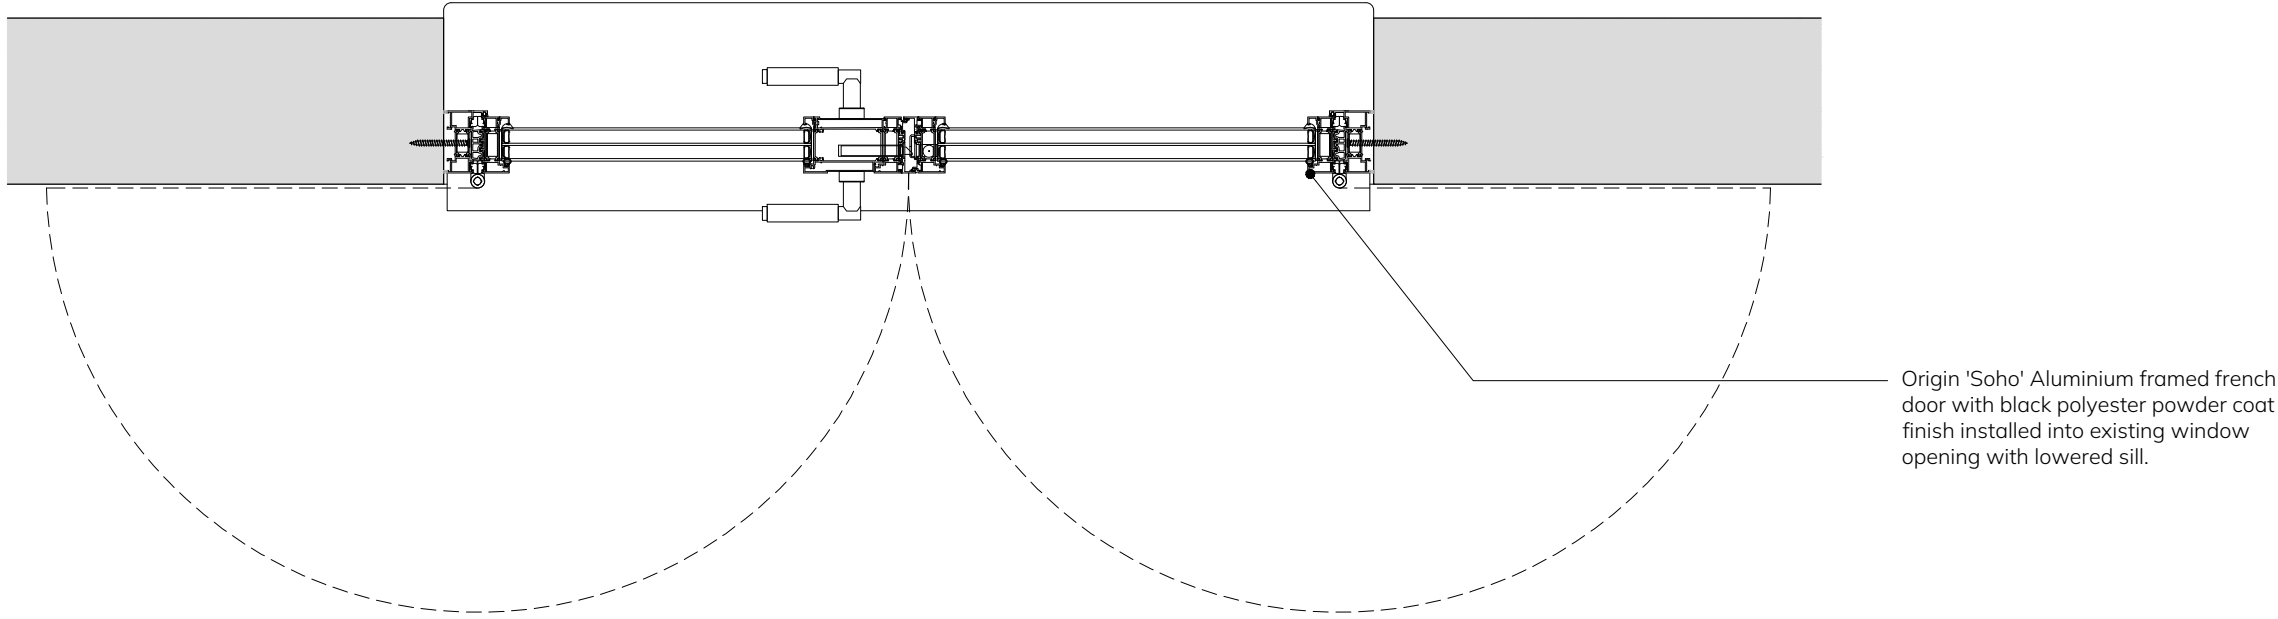

03-Detail Plan 1:10
New Dining Room French Door

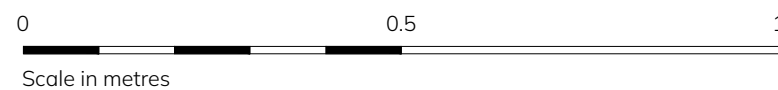

General Notes:

Meynell Gunton is a trading name of JDRM Architectural Design LLP.

© This drawing is the property of JDRM Architectural Design LLP and protected by the Copyright, Designs and Patents Act, 1988.

Do not scale from drawings, use listed dimensions only, request additional dimensions from Meynell Gunton if required.

All dimensions and conditions are to be verified on site prior to commencing any work or ordering materials.

Units (Unless noted otherwise):
- Dimensions: Millimetres
- Levels: Metres
- Areas: Metres (all areas are approximate)

Report any discrepancies to Meynell Gunton in writing.

Project Notes:

Revision History:

Date	Rev	Notes	Appr
29/05/25	-	First Issue	GG

Meynell + Gunton

8 Beaconsfield Studios
25 Ditchling Rise
Brighton, BN1 4QL
01273 673 673
meynellgunton.com
hello@meynellgunton.com

Project:

8 Cuckfield Road

Client:

Lisa & Andrew De Salis

Drawing Title:

New Ground Floor External French
Door Details

Project No:

2252

Drawing No:

(50)003

Revision:

-

Drawing Status:

Planning

Scale:

1:10 @ A1

Approved By:

GG