


THE ORIGINAL CHIMNEY HAS BEEN
REMOVED ABOVE ROOF LEVEL.


REMOVE 8 COURSES OF BRICK IN THE LOFT
AREA OFF THE REMAINING CHIMNEY STACK.
THEN REBUILD CHIMNEY, REBUILD THE
REMOVED BRICKS, IN A LIKE MORTAR TO
MATCH THE EXISTING. ABOVE ROOF

LEVEL, USE BRICKS TO MEET
REQUIREMENT. DIMENSIONS TO
COMPLY WITH BUILDING
REGULATIONS.

DOUBLE (RAFTER) TO
TRIM ROOF LIGHT.

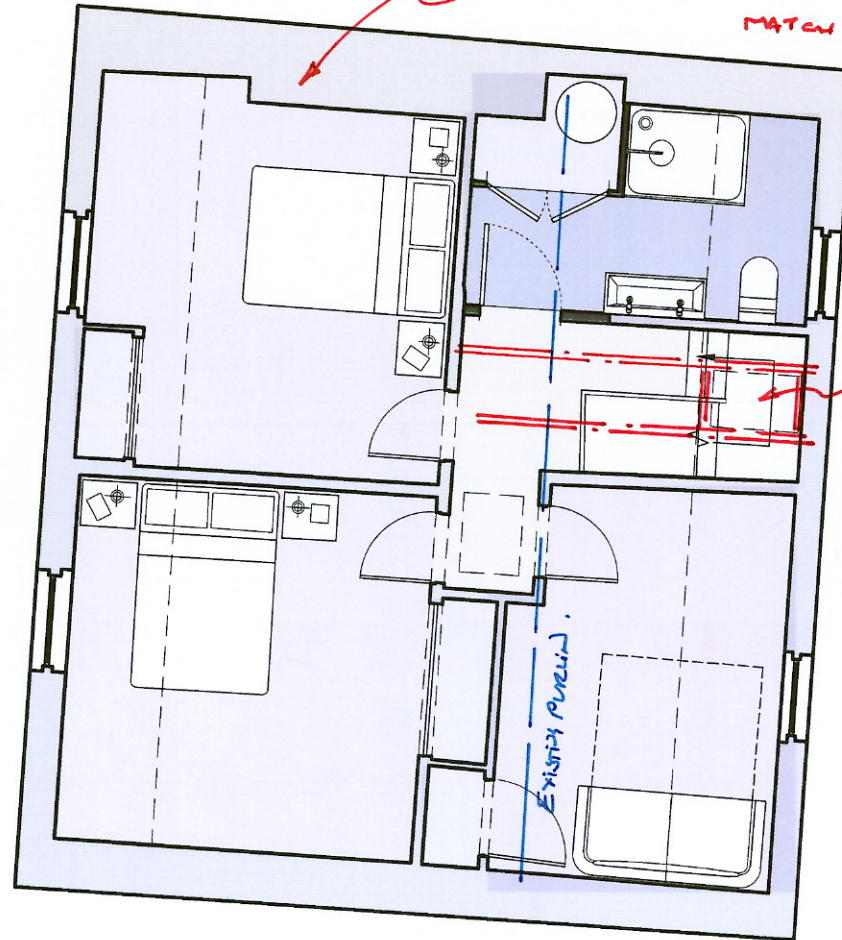

8 Cuckfield Road. Hove, Brighton
Structure Over Second Floor

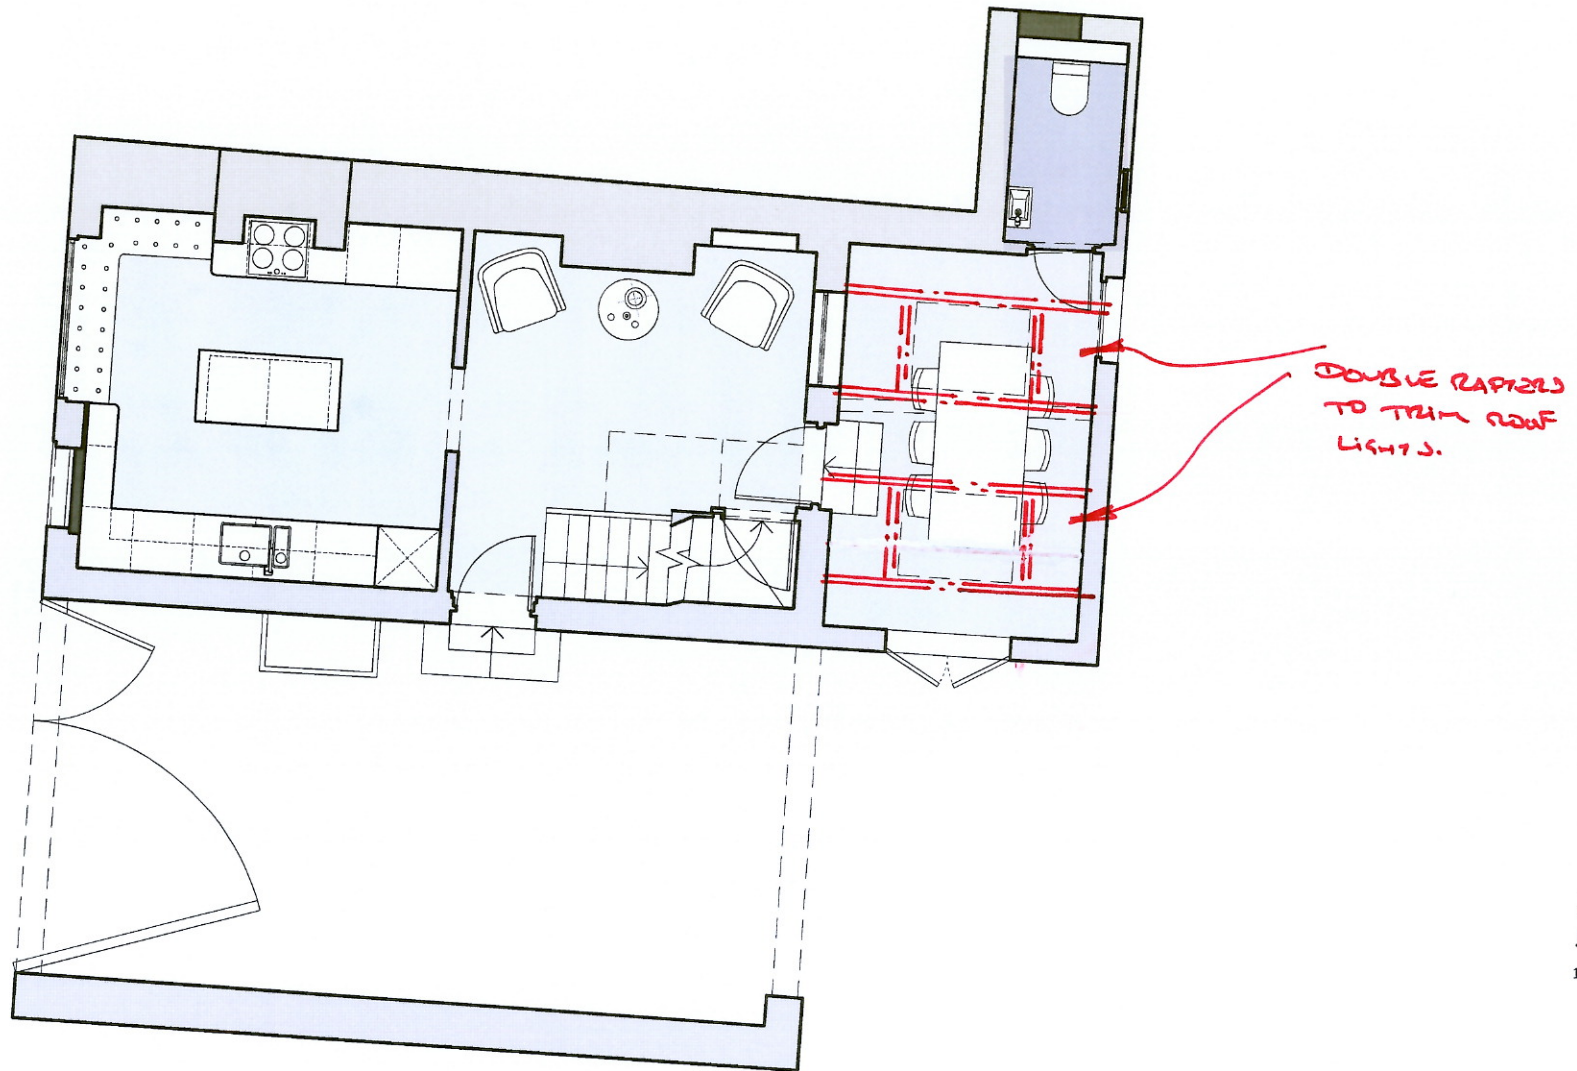

Revision History:

Date	Rev	Notes
17/04/25	-	First Issue
.	.	.
.	.	.
.	.	.
.	.	.
.	.	.
.	.	.

8 CUCKFIELD ROAD, HURSTPIERPOINT
STRUCTURE OVER GROUND FLOOR