



Proposed house elevations and a diagrammatic cross section


west elevation

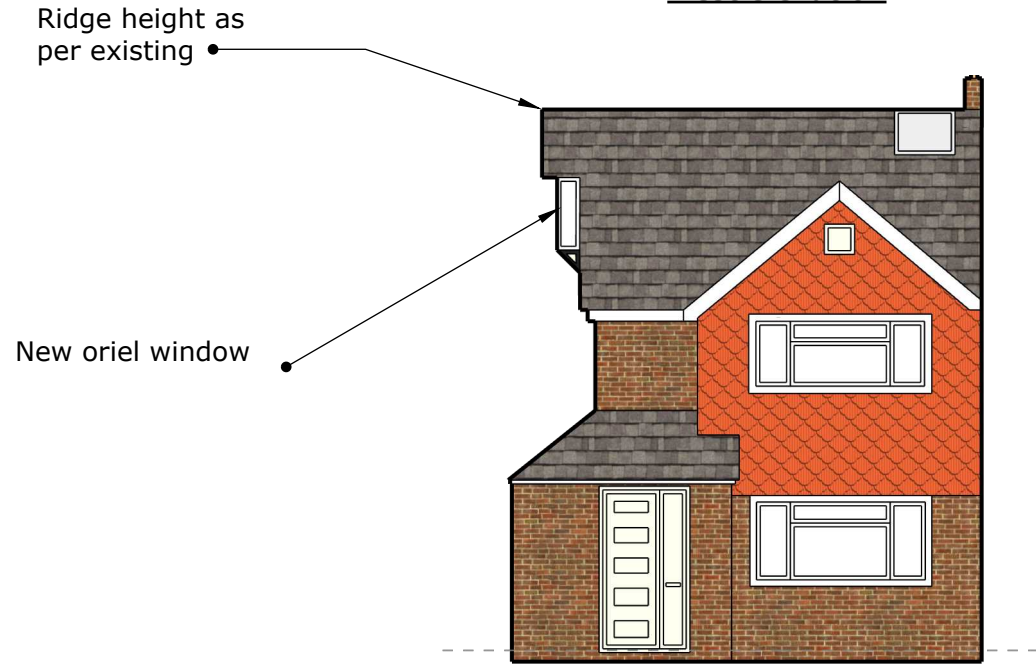


North elevation

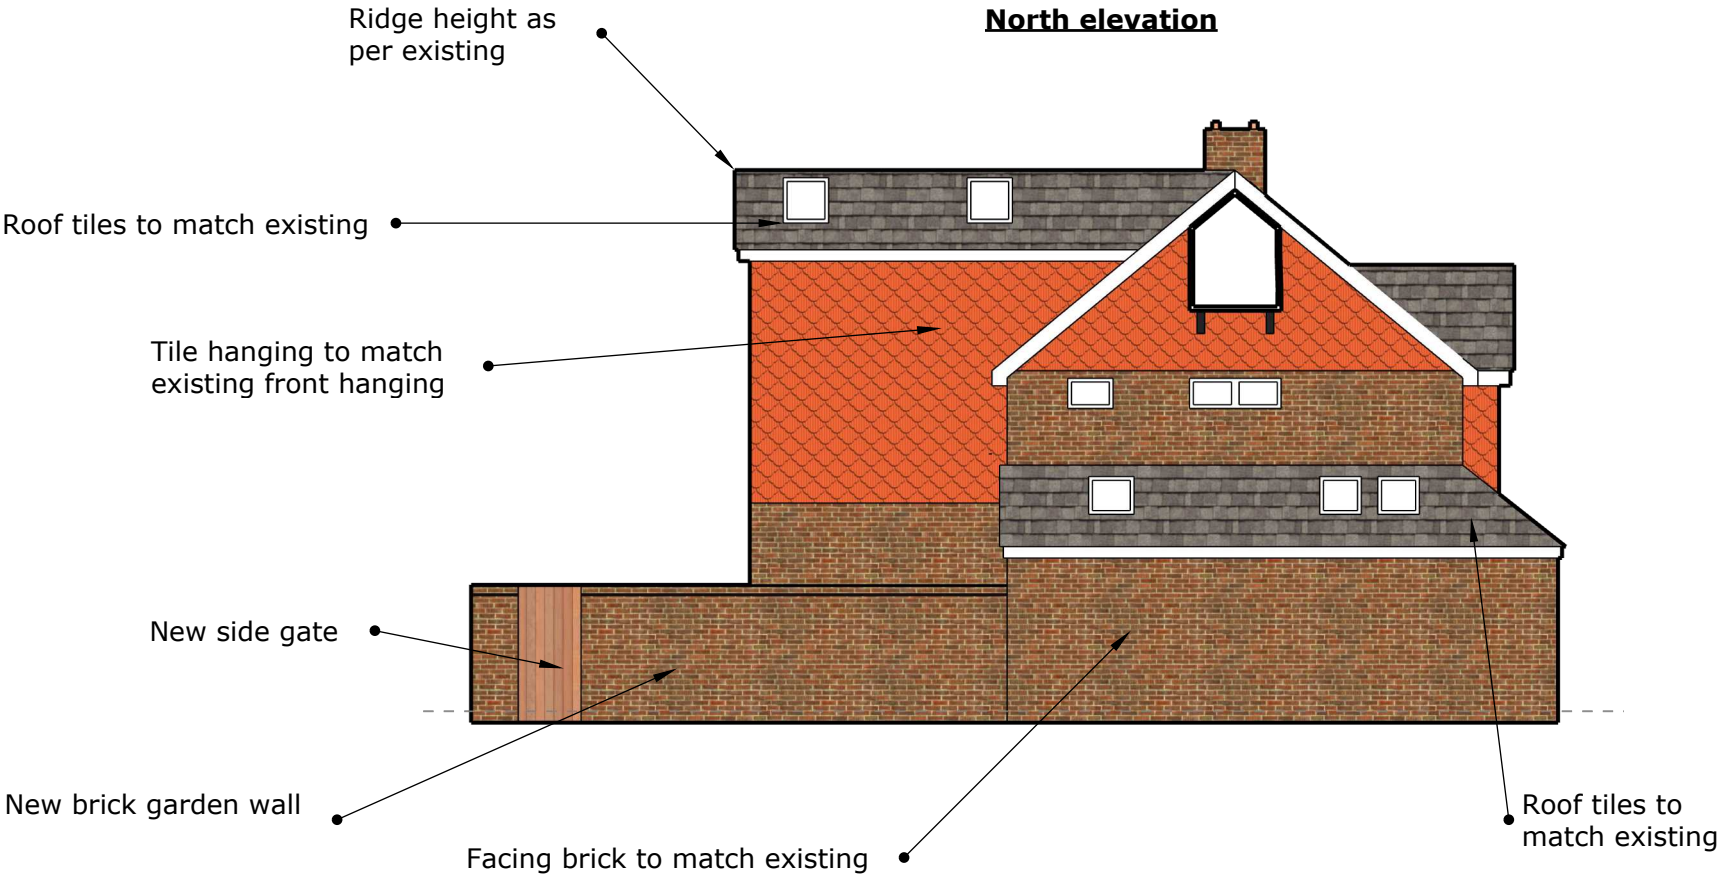

East elevation

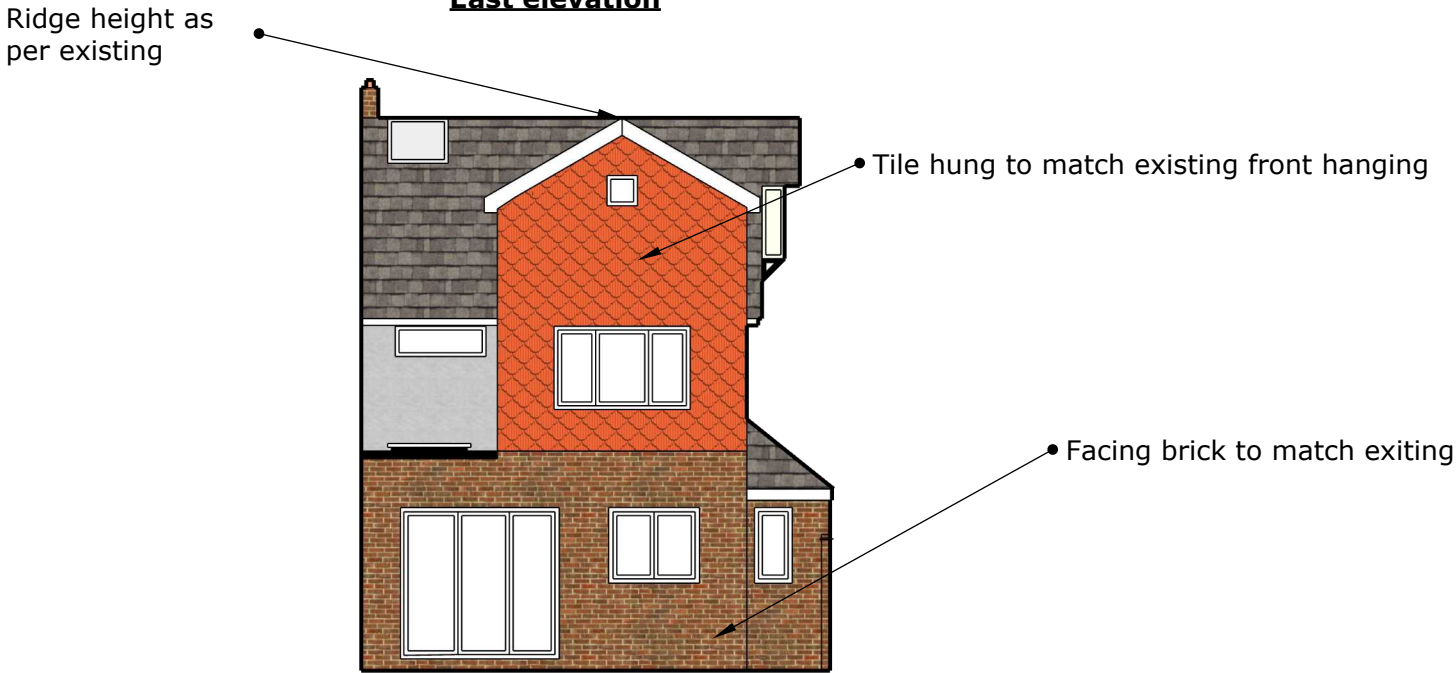

Diagrammatic cross section

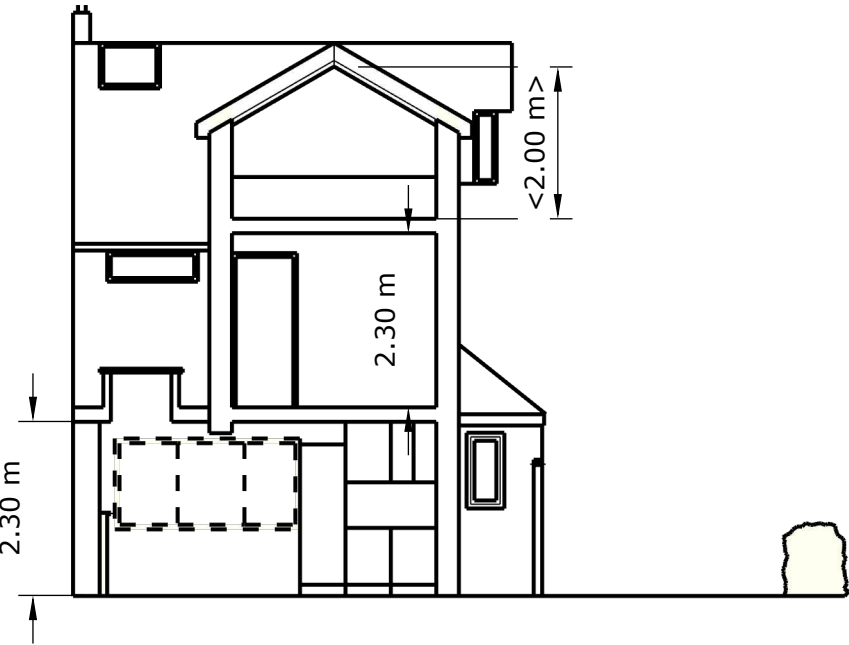

**Scale
1:100**

