


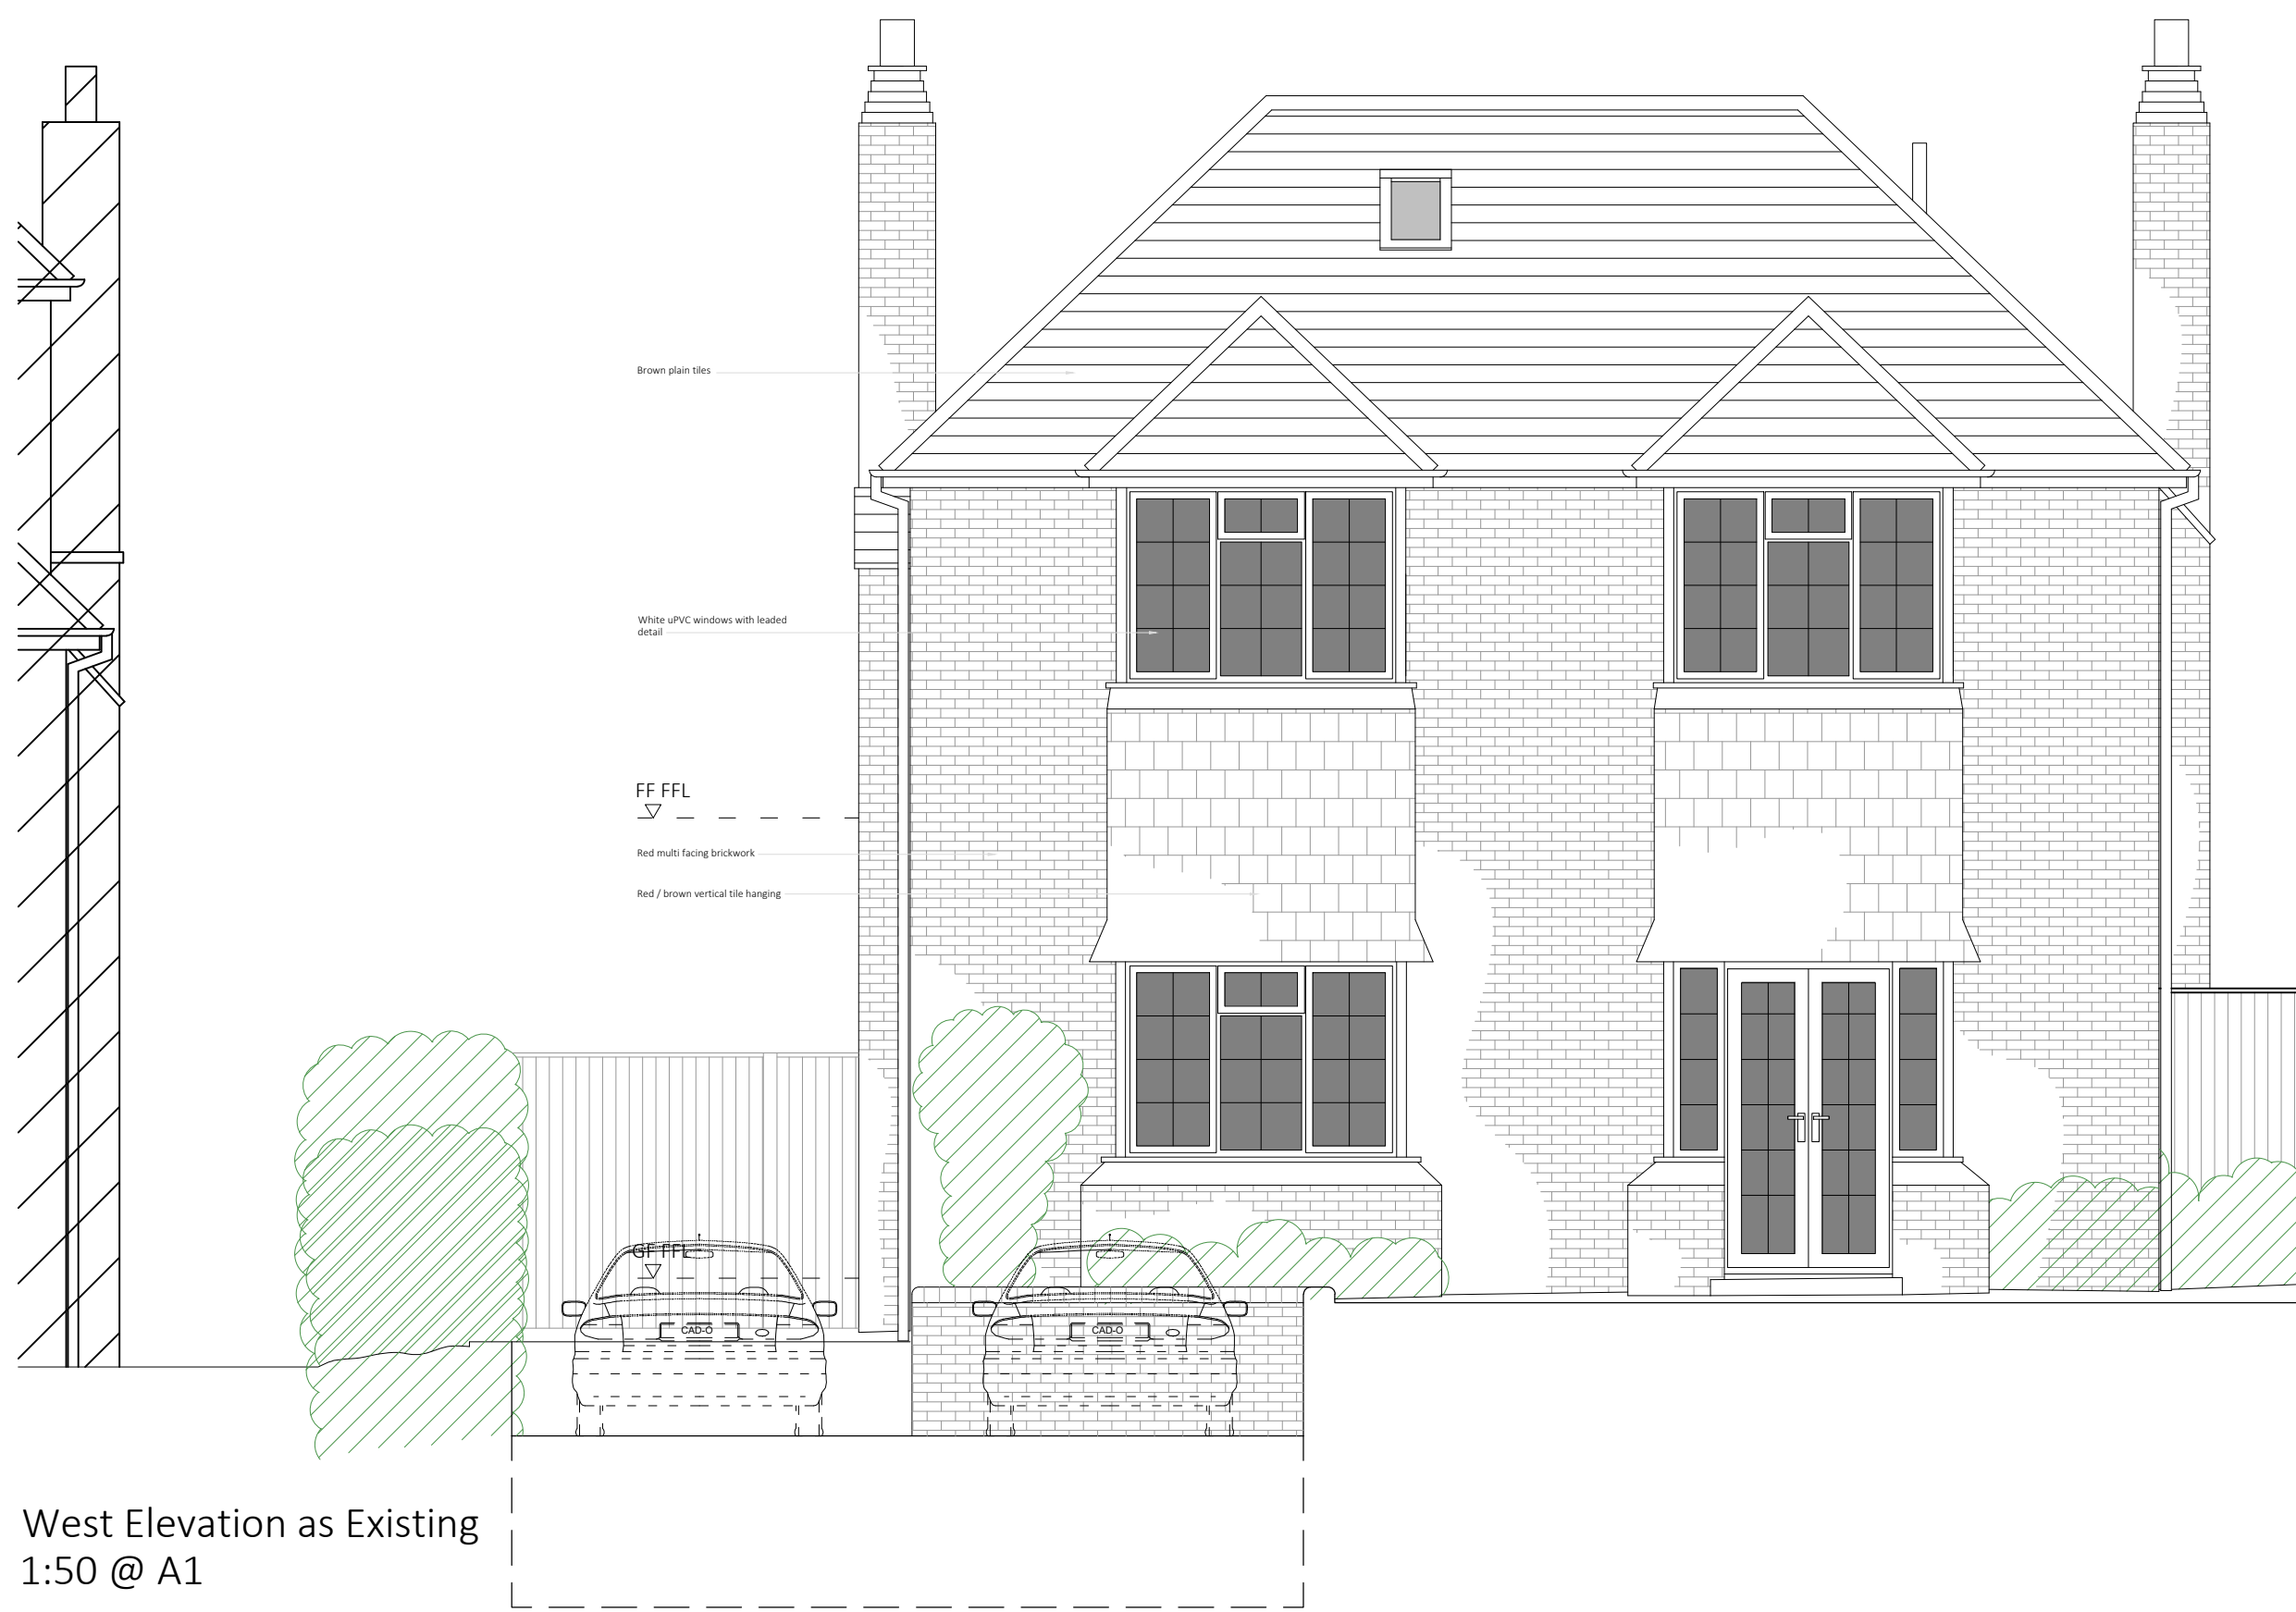

B	04.08.25	Front wall / ramp indicated
A	29.01.25	Titles corrected
REV	DATE	DESCRIPTION

This drawing should be read in conjunction with all other drawings. Do not scale.
All dimensions must be size checked.
Copyright © Catherine Whitby Architects

catherine whitby
ARCHITECTS

arb Architects
Registration Board
REG NO: 069618H

Drawing Status
PLANNING

Project
Mr & Mrs Louden
8 Ockley Lane
Hassocks

Title
Existing Elevations

Project No. 02415	Drawn By cw	Checked By cw
Drawing No. 002		
Scale 1:50 @ A1	Date Feb 24	Revision B