


**ELEVATIONS
EXISTING SHED
Drawing to scale
1:50 @ A4**

FRONT ELEVATION

REAR ELEVATION

RIGHT AND LEFT SIDE ELEVATIONS

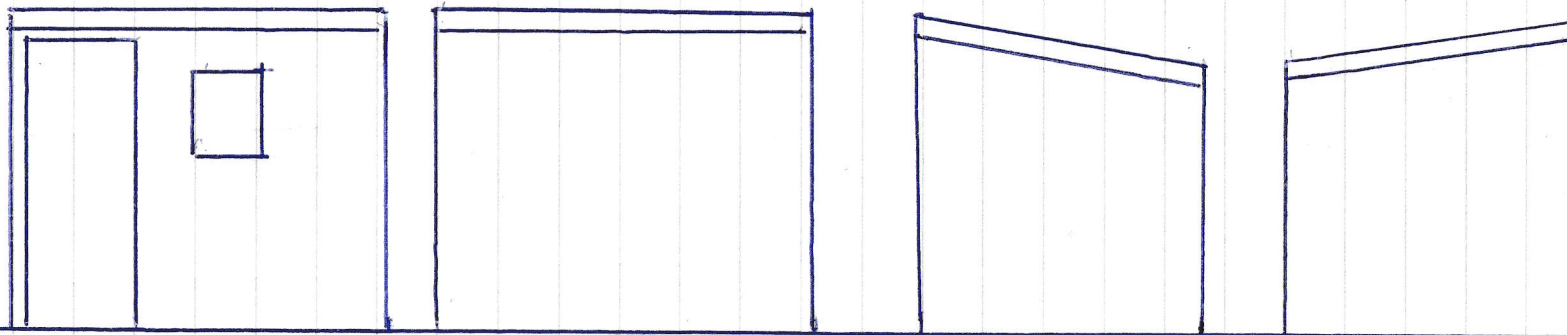

**DM/26/0393
2 TURNERS VIEW
CUCKFIELD
EXISTING SHED /
OUTBUILDING**