




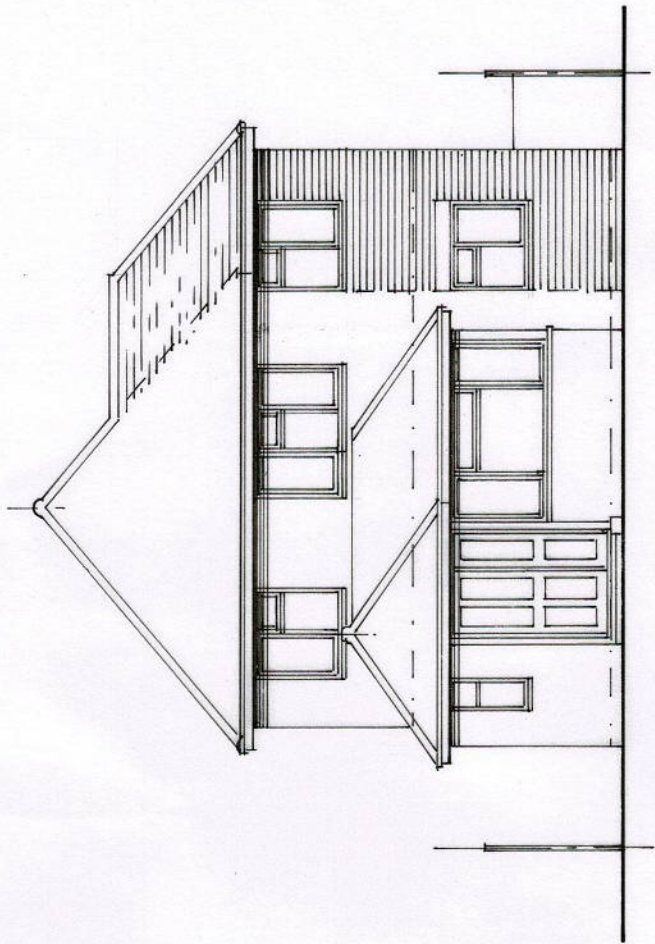

FRONT · WEST

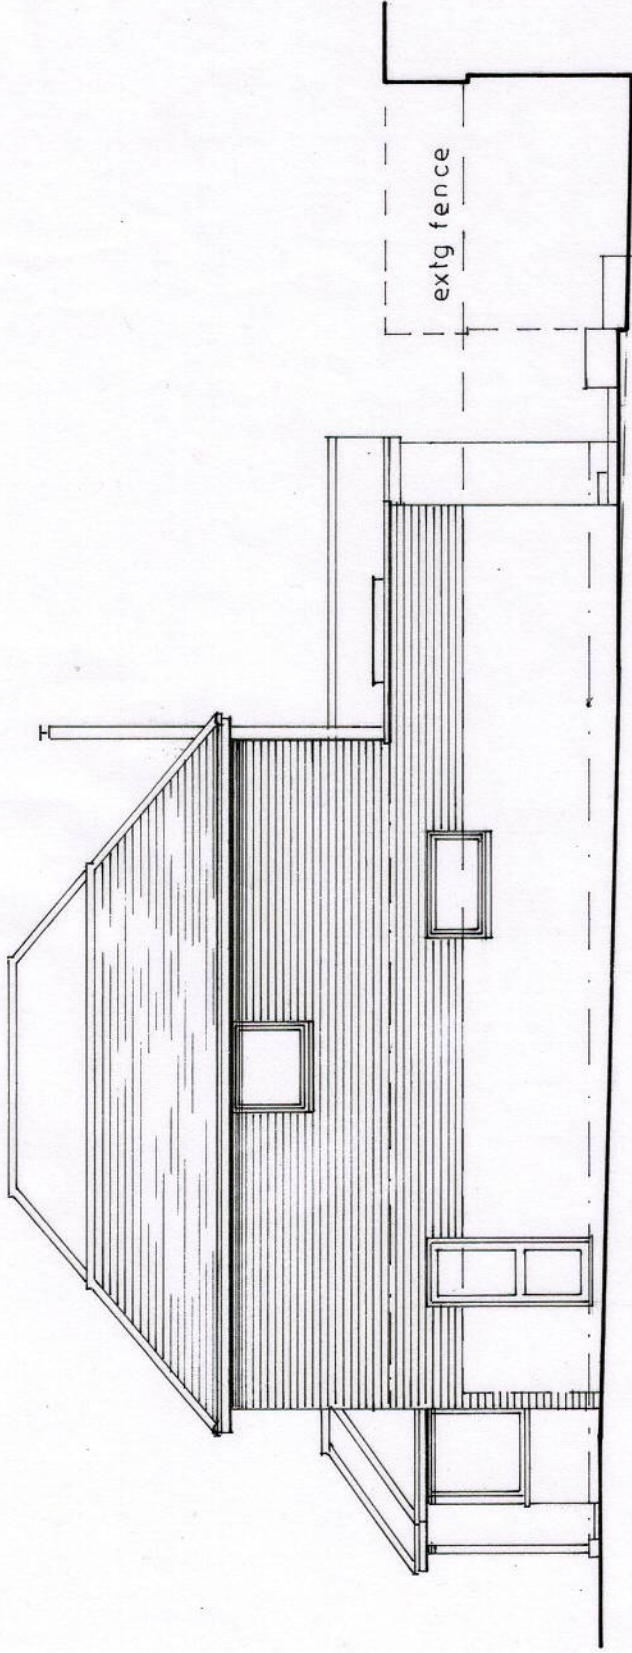

SIDE · SOUTH

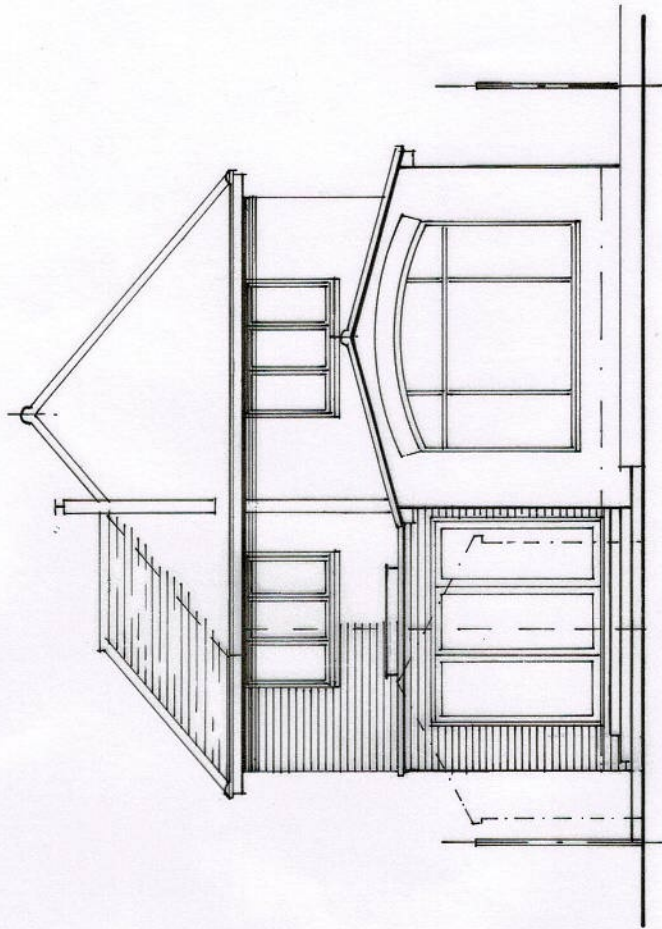

REAR · EAST

**Belmont Designs Practice
Limited**

37 Ashenground Road
Haywards Heath
West Sussex
RH16 4PS

email:james@belmont-designs.co.uk

Architectural Practice

Client
Mr & Mrs C Davidge

Date Sept 2025
Scale 1:100 @ A3
Drawn JTM
Drawing No

Site
69 Wood Ride
Haywards Heath
RH16 4NL

B.033.25.07

copyright and all
dimensions to be
checked prior to
commencement

Project
Proposed two storey
extensions to the side
of the property

Proposed Elevations

scale bar 1:100

