



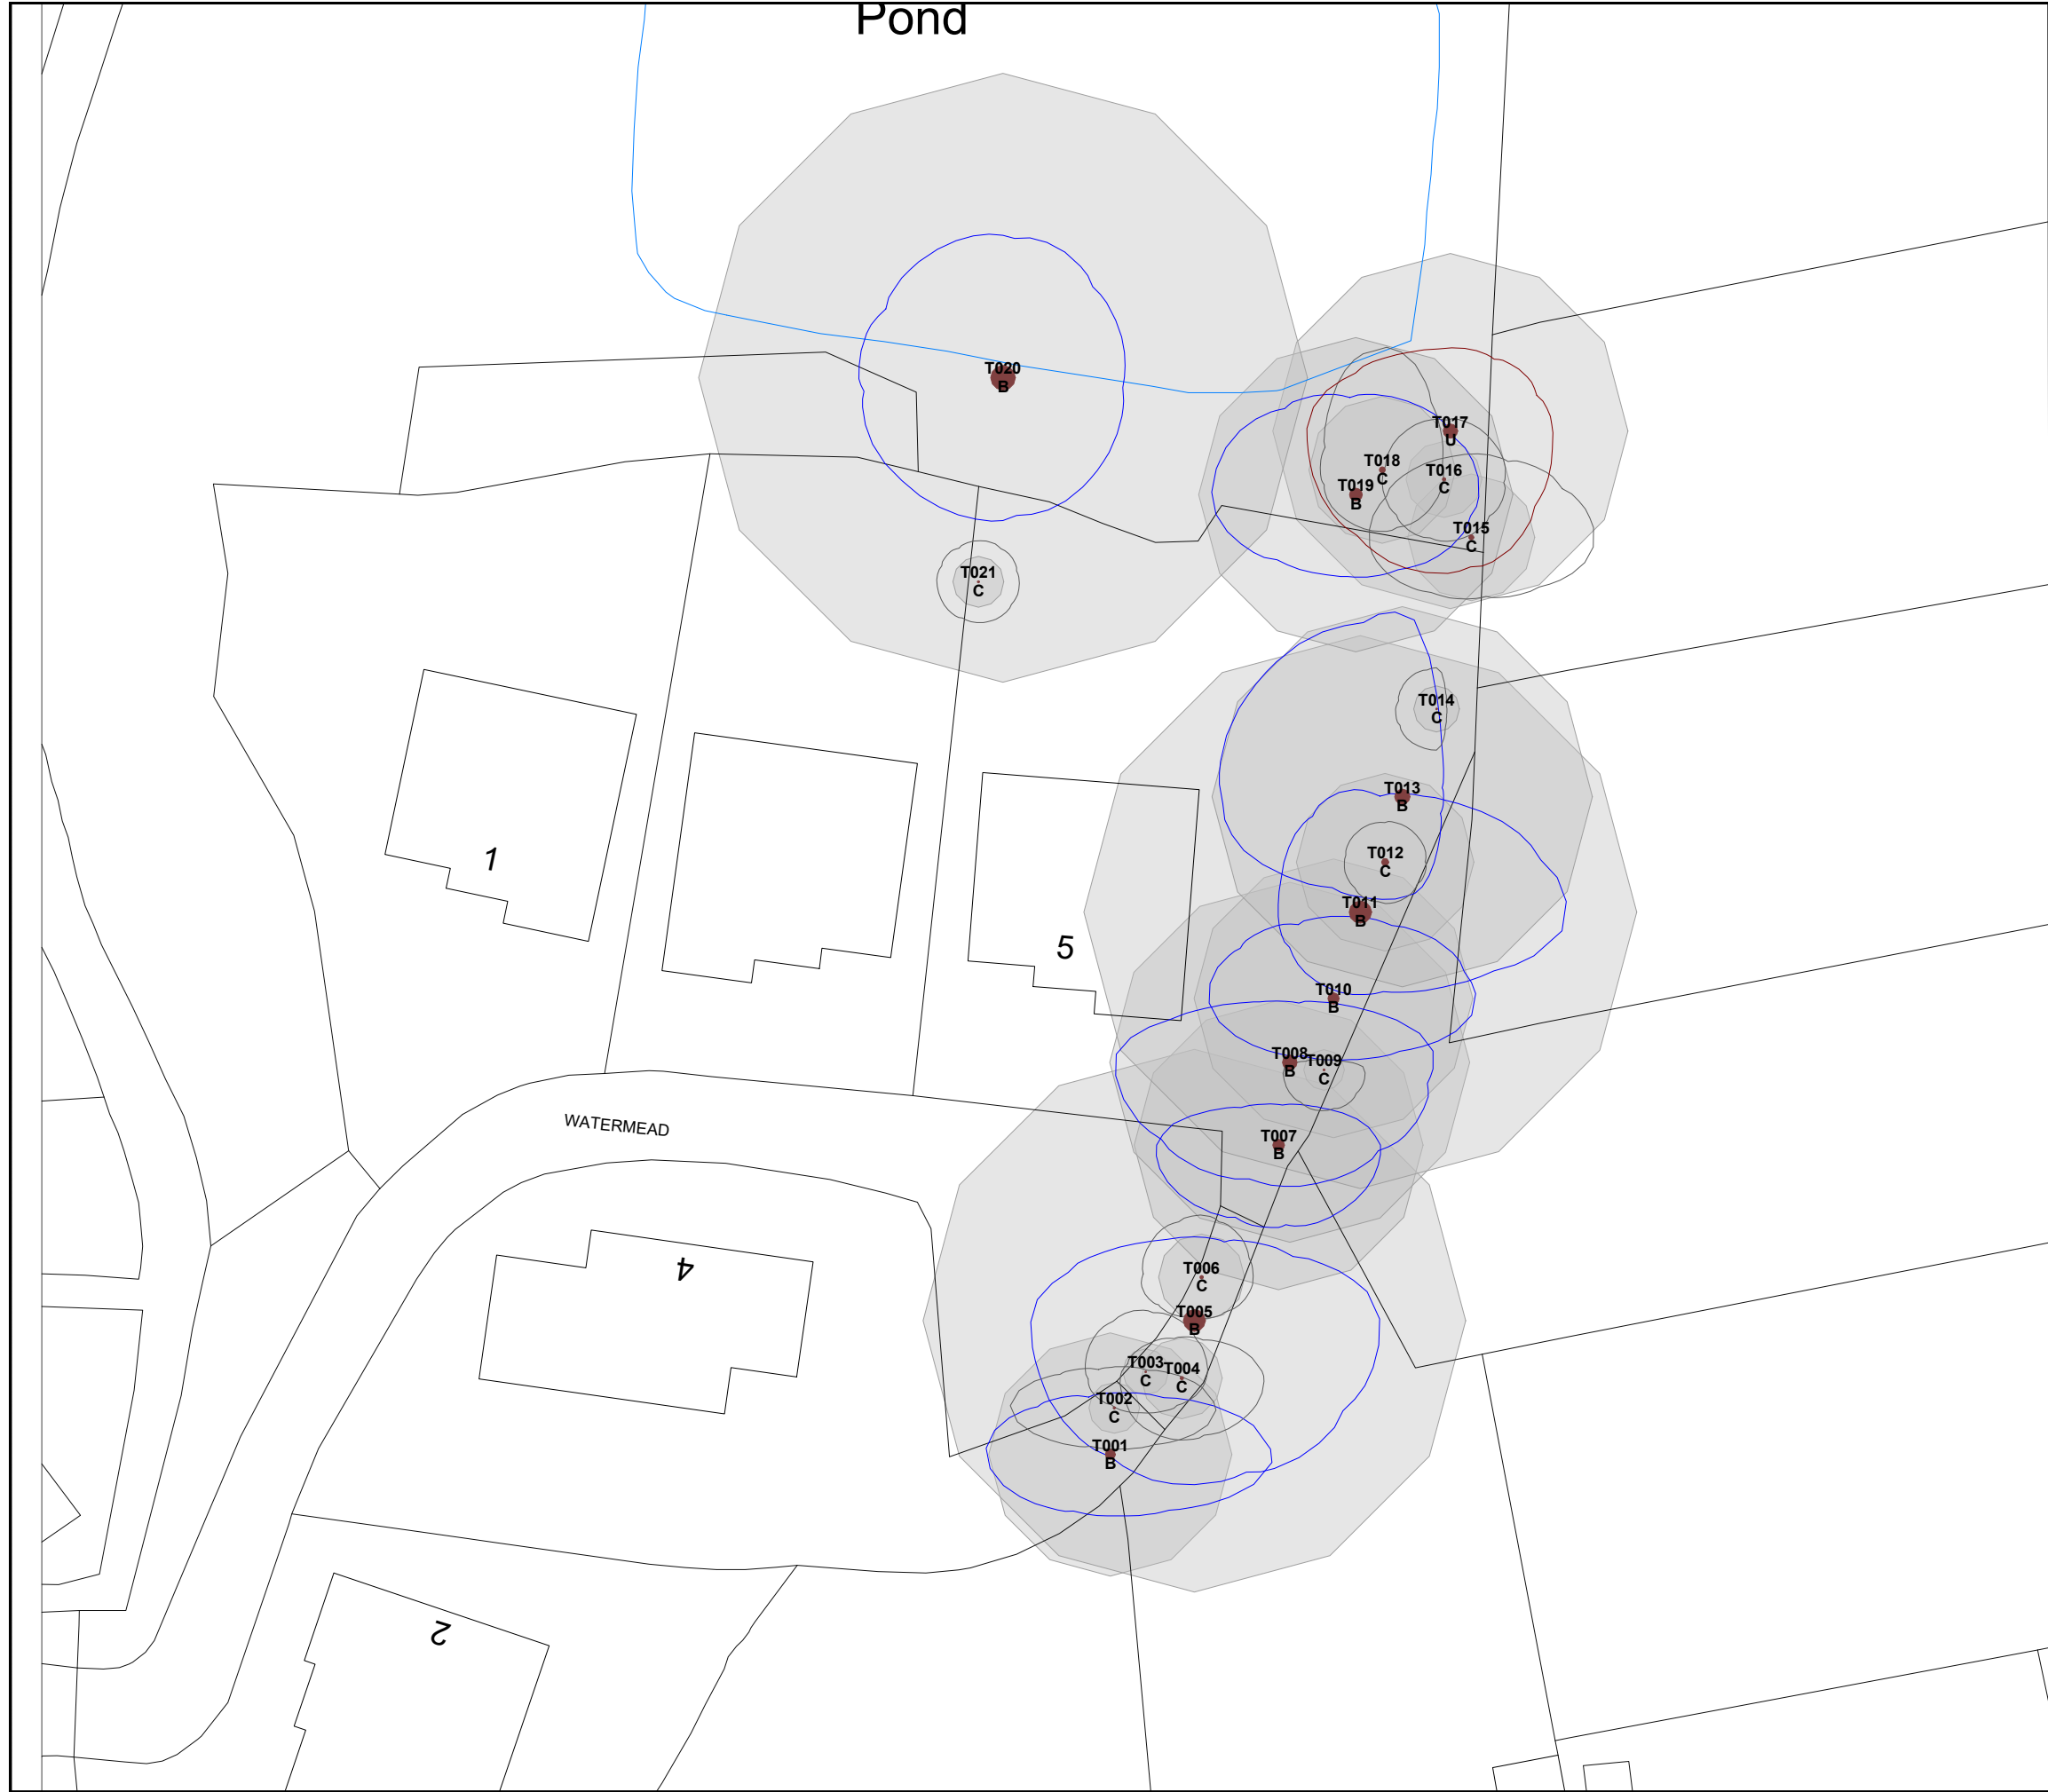

Plan Notes

Tree Legend

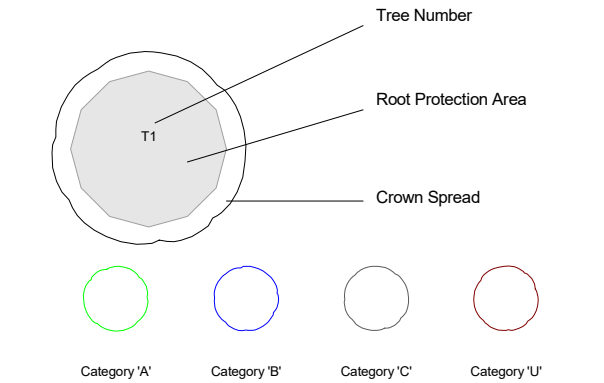

Connick Tree Care
New Pond Farm, Woodhatch Road, Reigate, Surrey. RH2 7QH
Tel:01737 779191
Email: info@connicktrecare.co.uk

Tree Constraints Plan

SCALE : 1 : 325 @ A3	DATE : 15/04/2026	
MAP FILENAME : 229607/TCP/JH SITE: 5 Watermead, Balcombe, RH17 6EY		

Map data shown may contain Ordnance Survey © products supplied by Pear Technology Services Ltd; Email: info@peartechology.co.uk
© Crown Copyright and database rights from date shown above
Ordnance Survey © licence number 100023148