



Provide Dressed & Coursed Stone

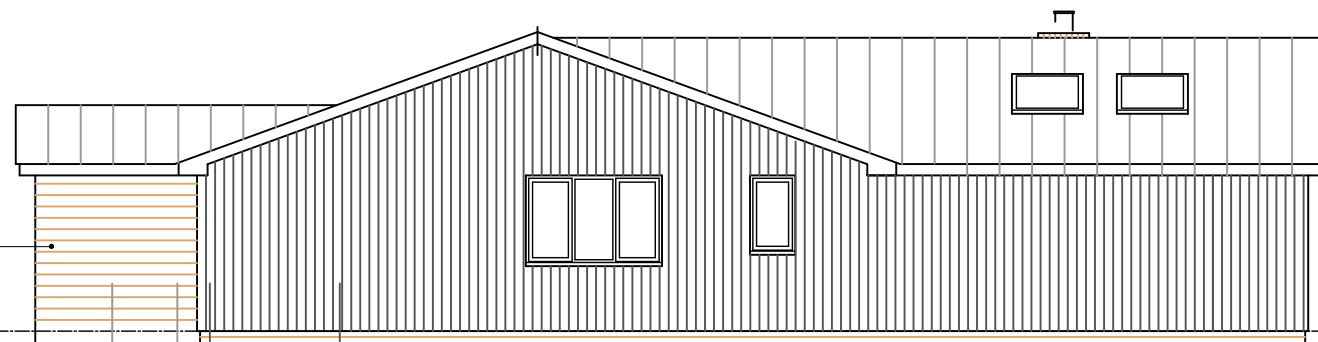


PROPOSED SIDE (NORTH WEST) ELEVATION

Provide Dressed & Coursed Stone

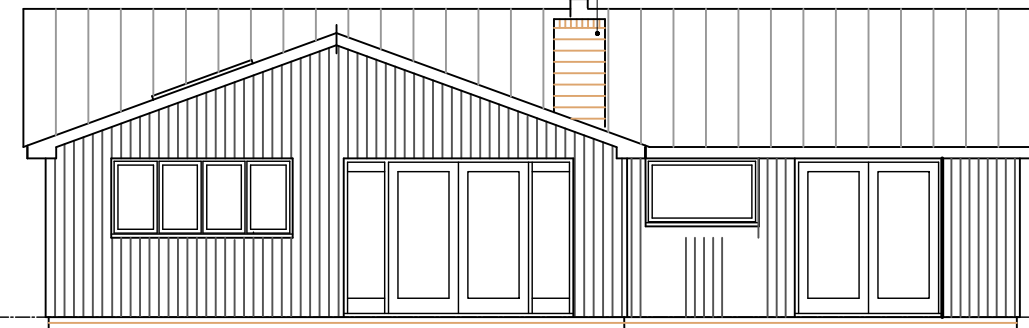


PROPOSED REAR (SOUTH WEST) ELEVATION

- Provide Aluminium Standing Roof Finish
- Provide Powder Coated Aluminium Windows & Doors
- Provide Treated & Stained Prepared Timber Cladding

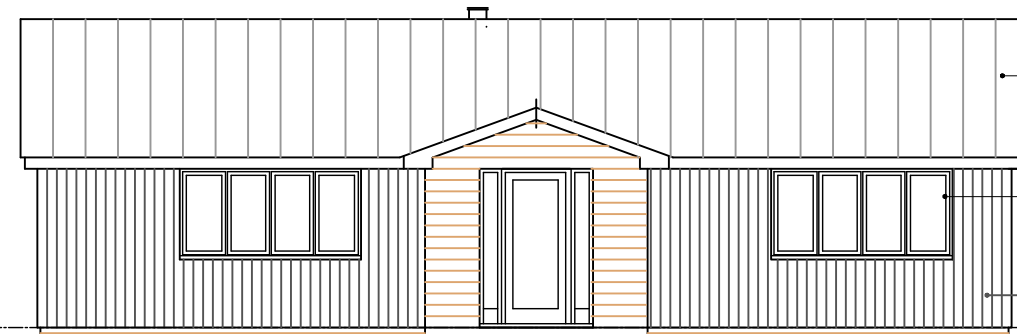


PROPOSED FRONT (NORTH EAST) ELEVATION

Provide Dressed & Coursed Stone

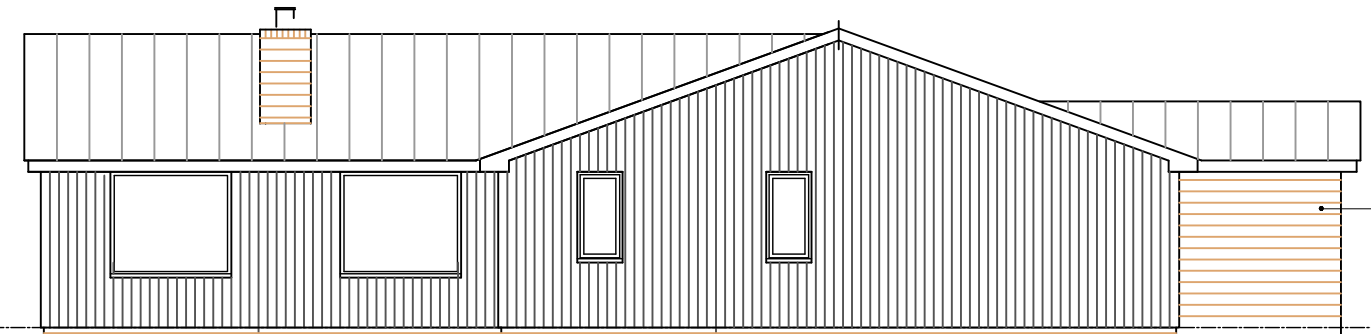

PROPOSED SIDE (NORTH WEST) ELEVATION

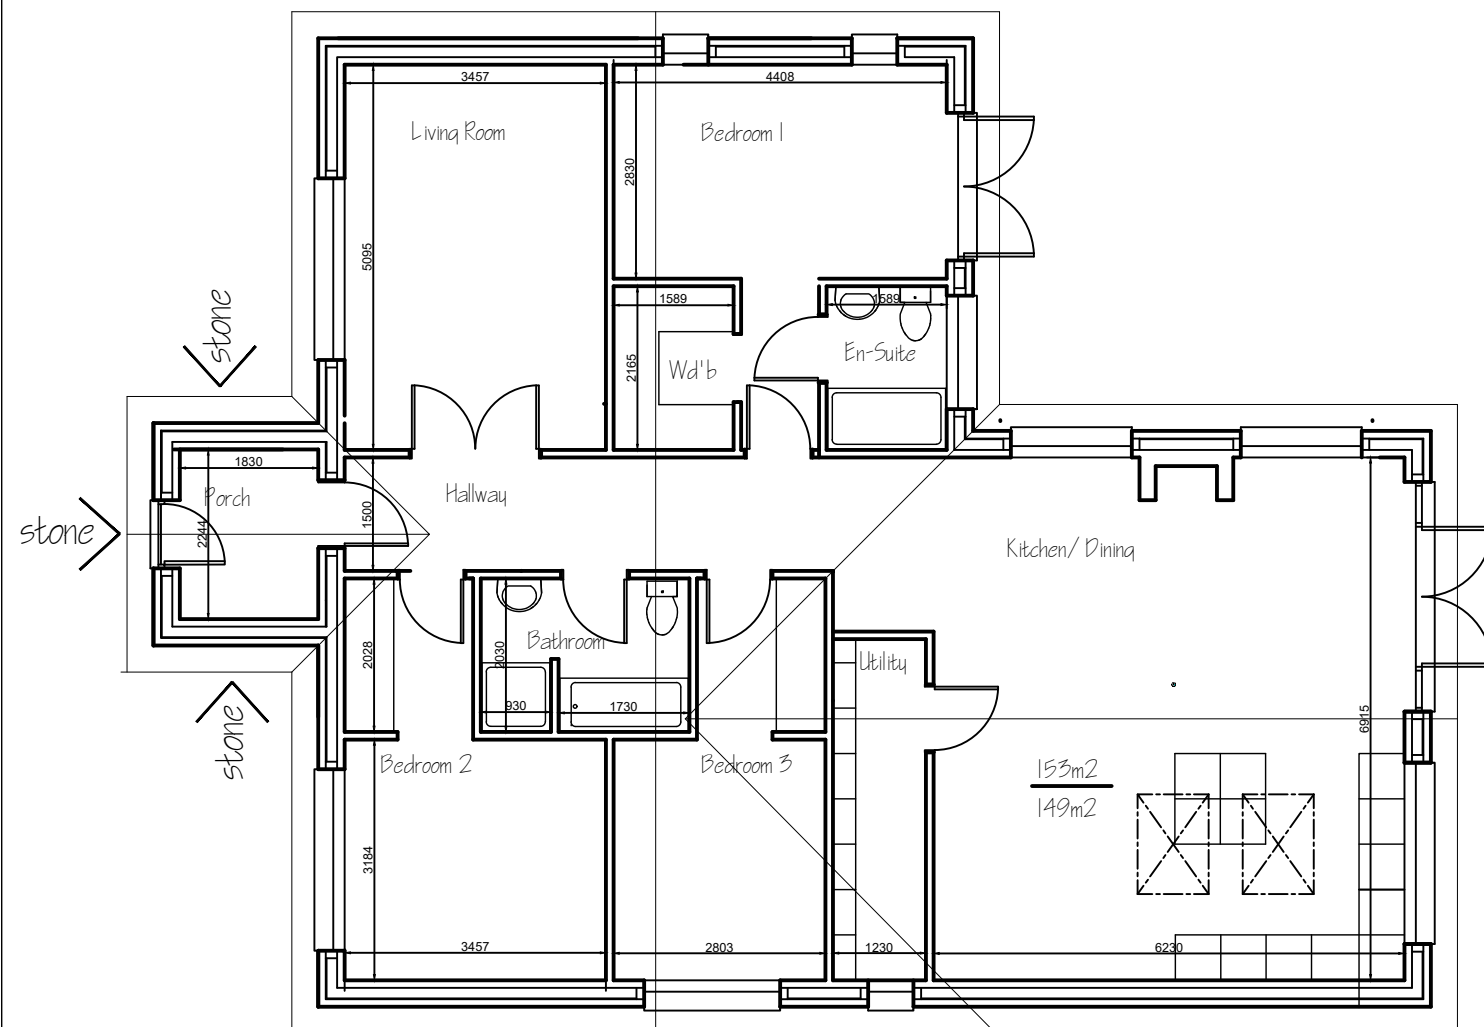

PROPOSED FLOOR LAYOUT

Project

10A Highfields  
Brighton Road  
Warninglid  
West Sussex  
RH17 5SY

Drawing

Proposed Single Storey Dwelling,  
Floor Layout & Elevations



Architects & Planning Consultants

Clock Tower House, Lewes Road  
Lindfield, West Sussex. RH16 2LH  
Telephone 01444 - 484711

Client

Mr & Mrs Manthorpe

Drawing no.

2125.POI

date

March 26

revisions

scale

1:100

drawn

ARM