

Project

Proposed Single Storey Dwelling
IOA Highfields
Brighton Road
Warninglid
West Sussex
RH17 5SY

**Architects & Planning Consultants**

Clock Tower House, Lewes Road
Lindfield, West Sussex. RH16 2LH
Telephone 01444 - 484711

Drawing

SITE LOCATION PLAN

**Client**

Mr & Mrs W Manthorpe

Drawing no.

21225.SPO

date


March 26

revisions**scale**

1:1250@A4

drawn

GRM

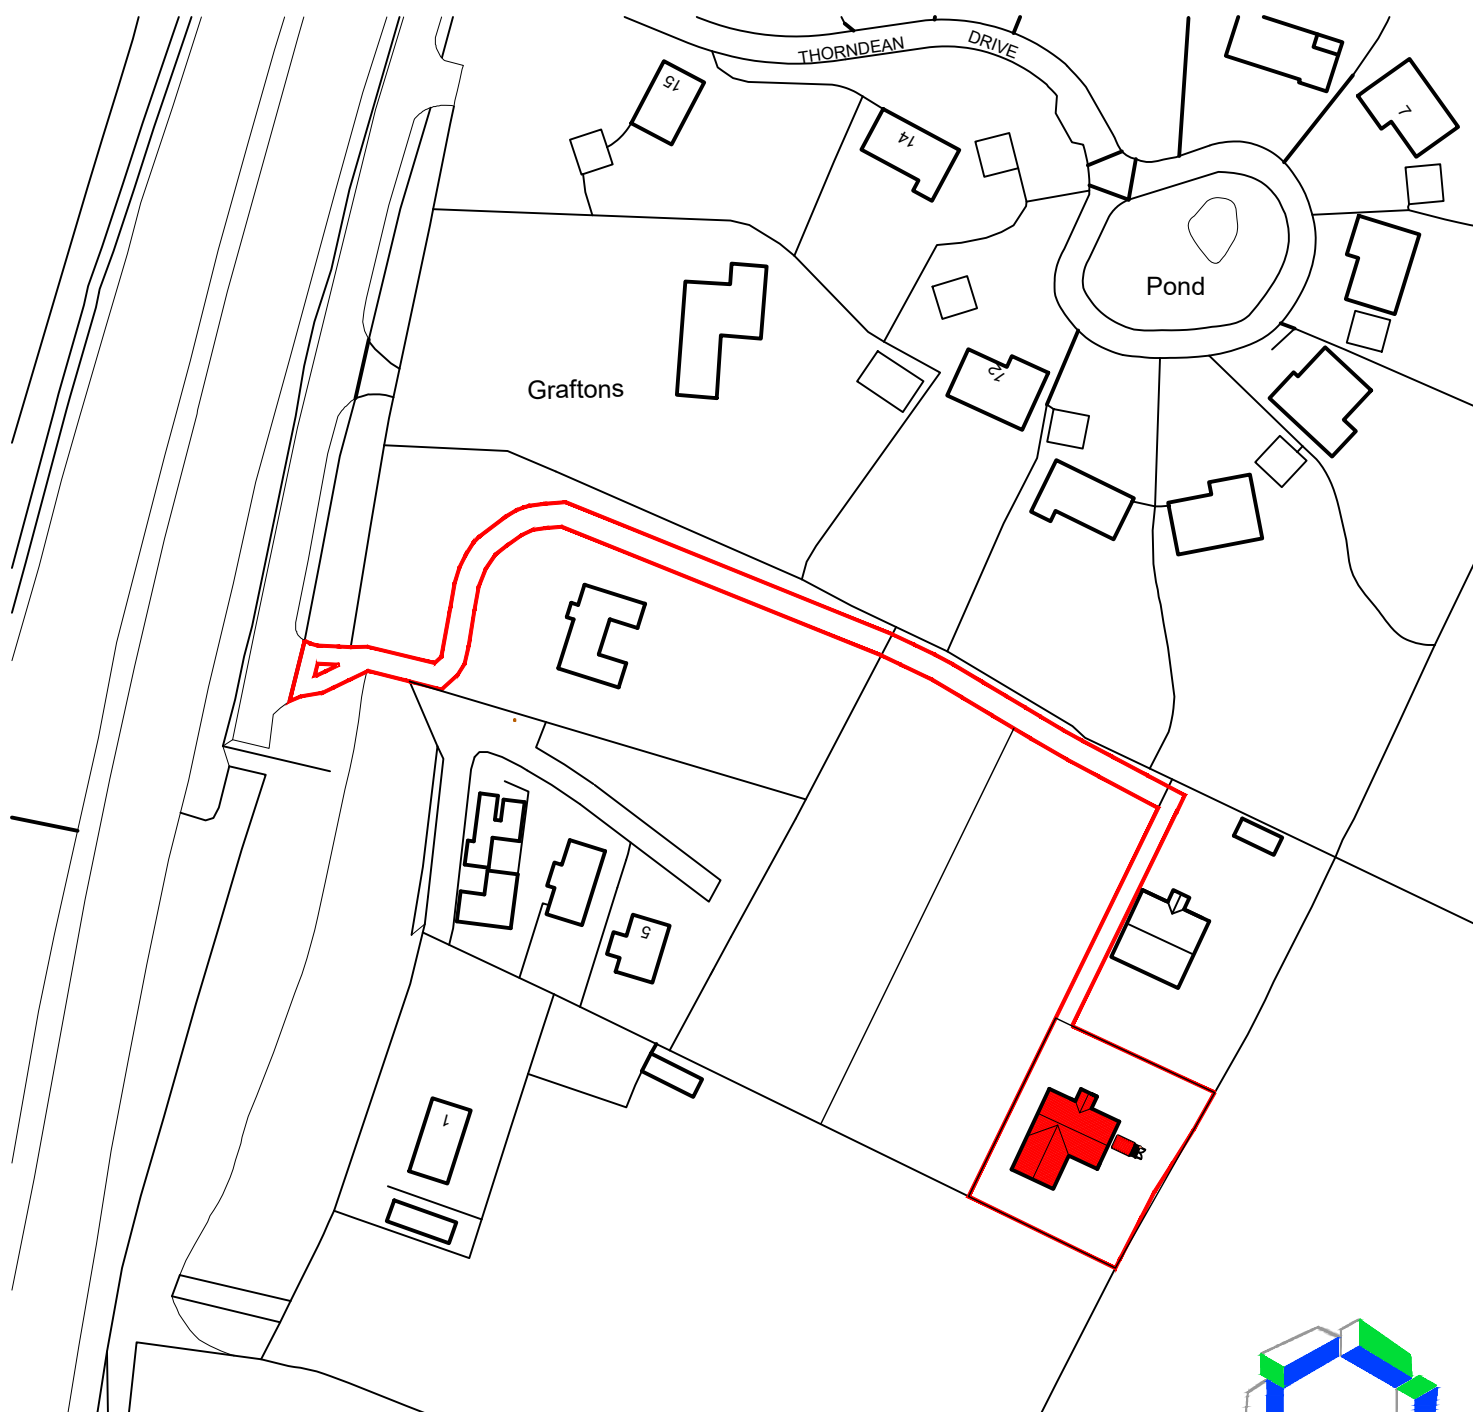


Ordnance Survey (c) Crown Copyright 2017. All rights reserved. Licence number 100022432

© THE CONTRACTOR SHOULD CHECK ALL DIMENSIONS ON SITE.

NO DIMENSIONS TO BE SCALED FROM DRAWINGS.

IT IS THE CONTRACTORS RESPONSIBILITY TO ENSURE COMPLIANCE WITH BUILDING REGULATIONS.

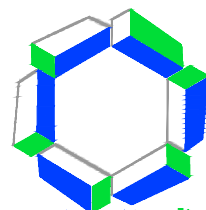

constructionline