



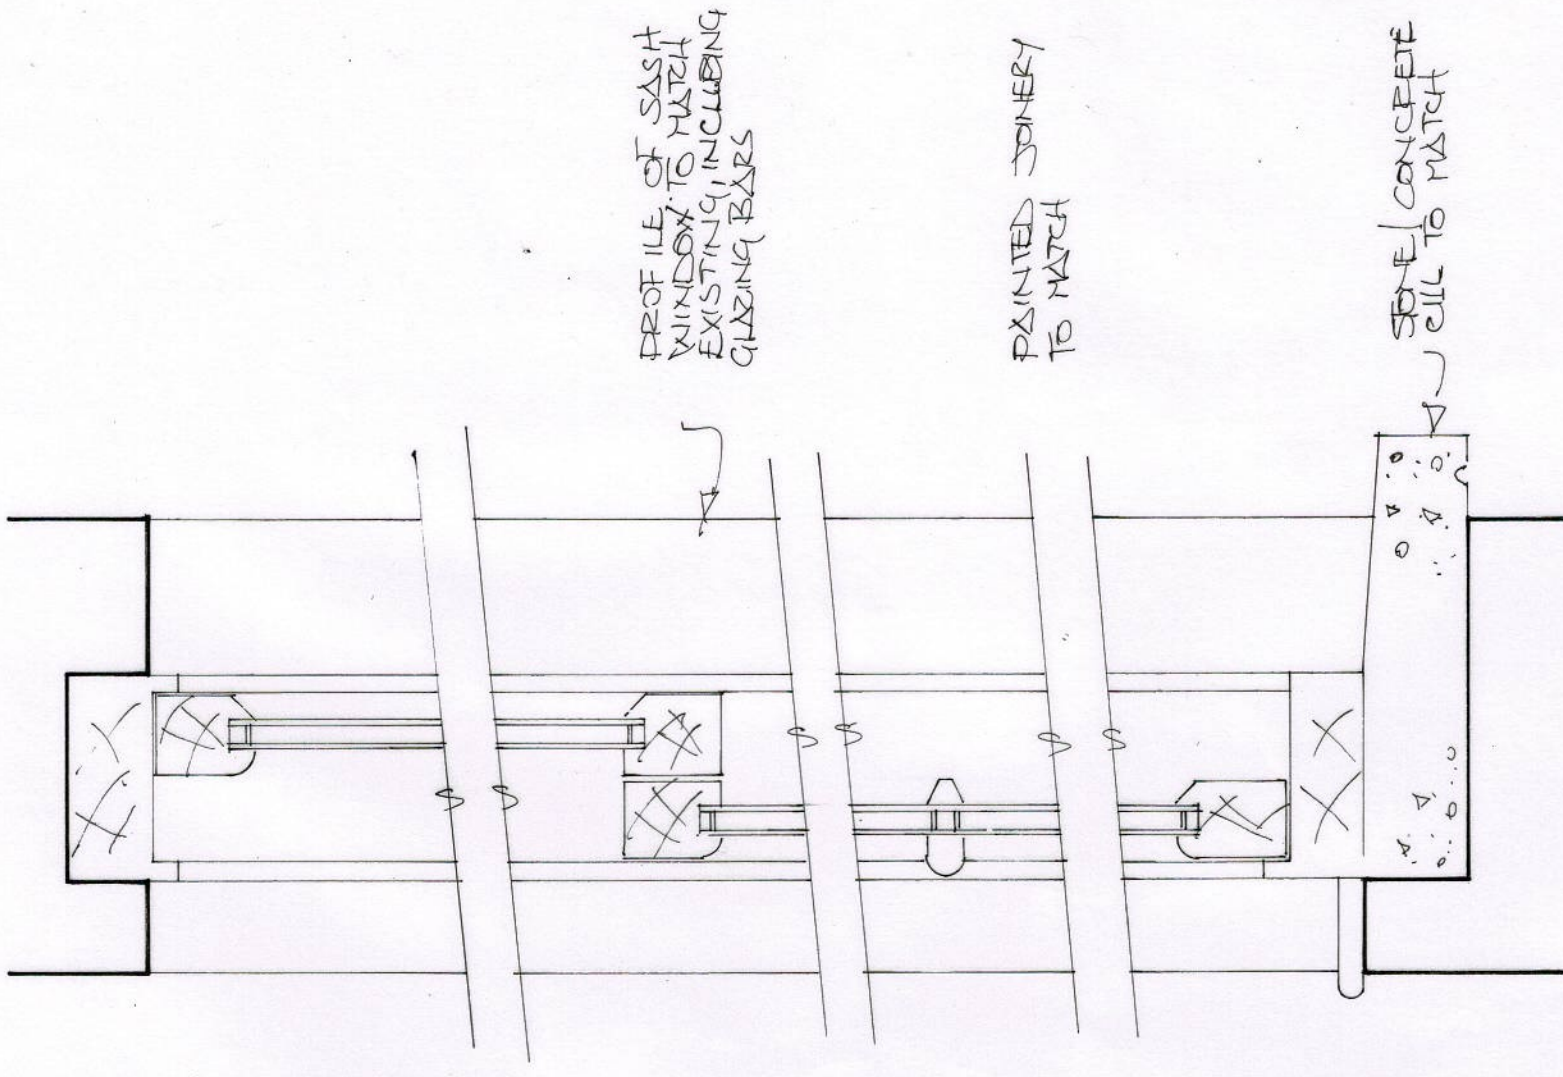

VERTICAL SECTION OF SASH WINDOW

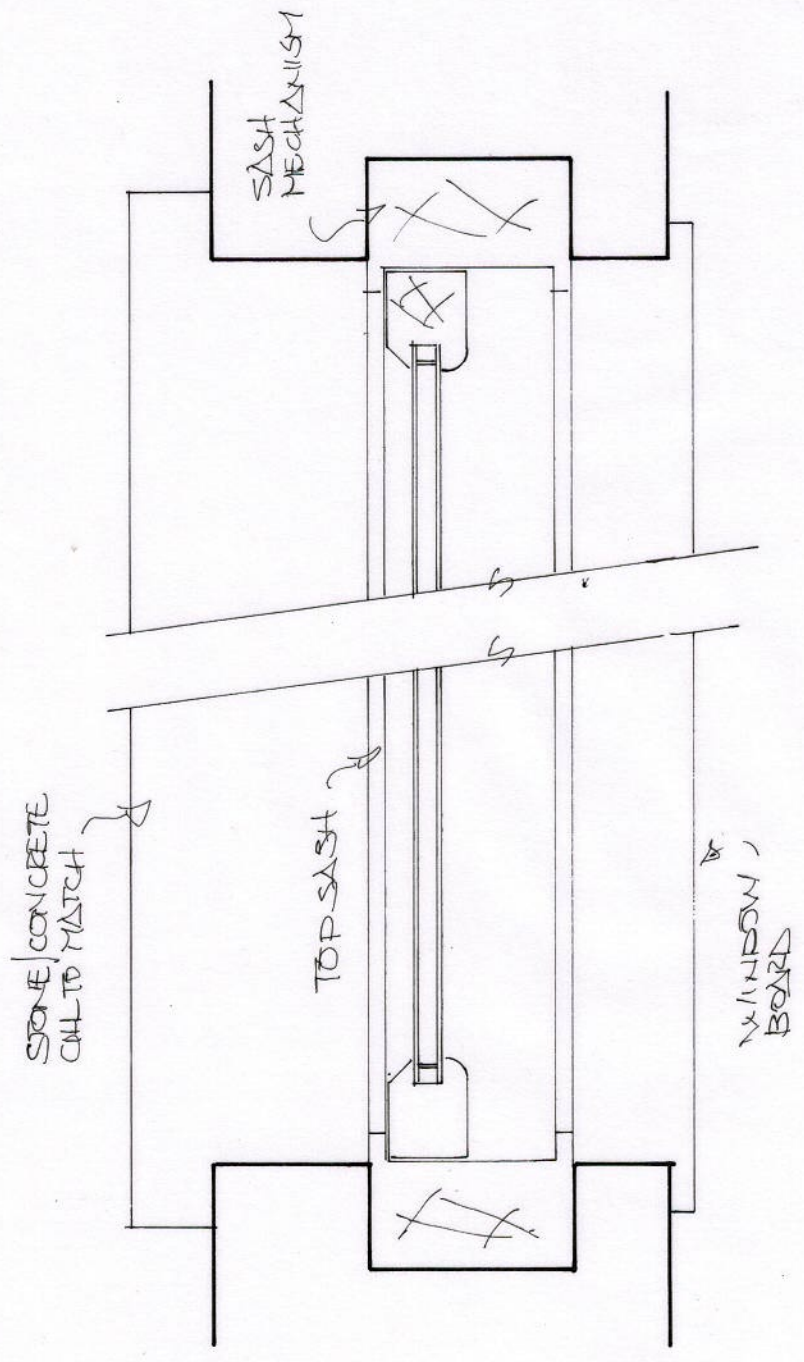

HORIZONTAL SECTION OF SASH WINDOW

Belmont Designs Practice Limited
 37 Ashenground Road
 Haywards Heath
 West Sussex
 RH16 4PS
 email: james@belmont-designs.co.uk

Architectural Practice
 Client: Ms R Bryant
 Date: Jan 2026
 Scale: 1:5 @ A3
 Drawn: JTM
 Drawing No: B.037.25.10
 Site: Heathfield House
 11 High Street
 Cuckfield
 RH17 5JU
 Project: Proposed part change of use to residential, removal of single storey extension and minor internal alterations
 copyright and all dimensions to be checked prior to commencement



Window Details