




1

EXISTING FRONT NW ELEVATION
SCALE 1:100




2

EXISTING SIDE SW ELEVATION
SCALE 1:100

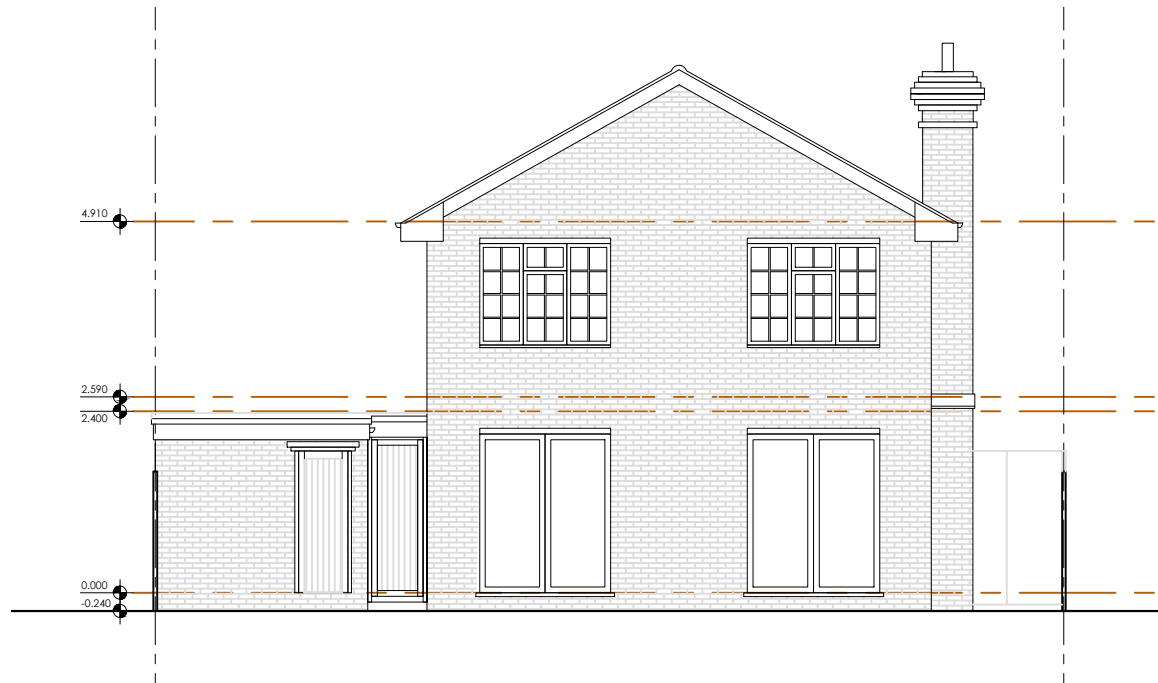

3

EXISTING REAR SE ELEVATION
SCALE 1:100

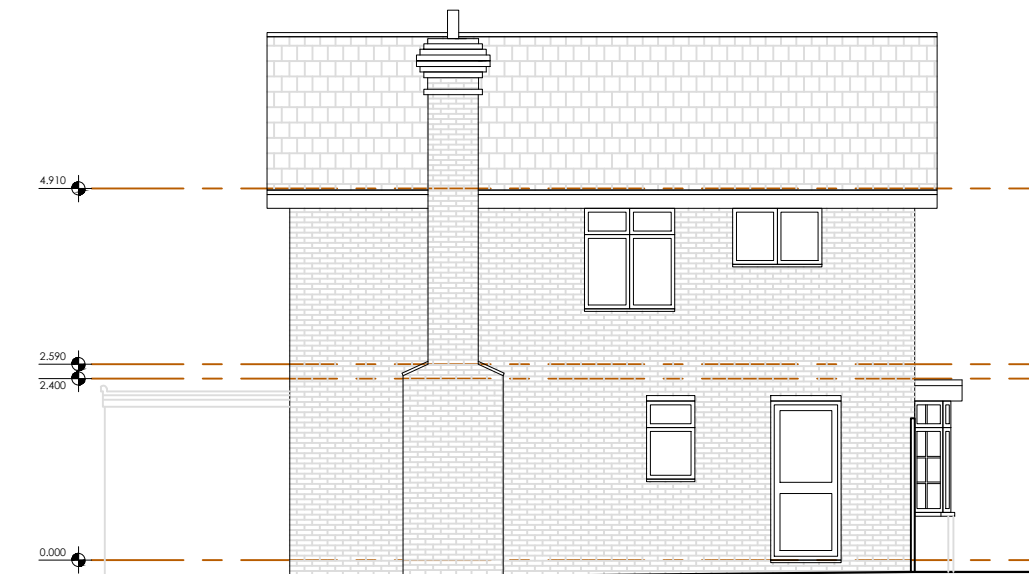

4

EXISTING SIDE NE ELEVATION
SCALE 1:100



REVISIONS

* *

STATUS
EXISTING

PROJECT
1 COLLINGWOOD CLOSE
TITLE

EXISTING ELEVATIONS

SCALE
1:100

DATE
2025.11.12

DRAWING NUMBER
003

REV
*

VICTORIA MUSTARD ARCHITECT

135 Crawley Down Road, Felbridge, East Grinstead RH19 2PS
Mob 07779 245 093 vicki@victoriarmustardarchitects.com