


1 PROPOSED SITE BLOCK PLAN
SCALE 1:200

0 5m 10m



HARWOODS LANE

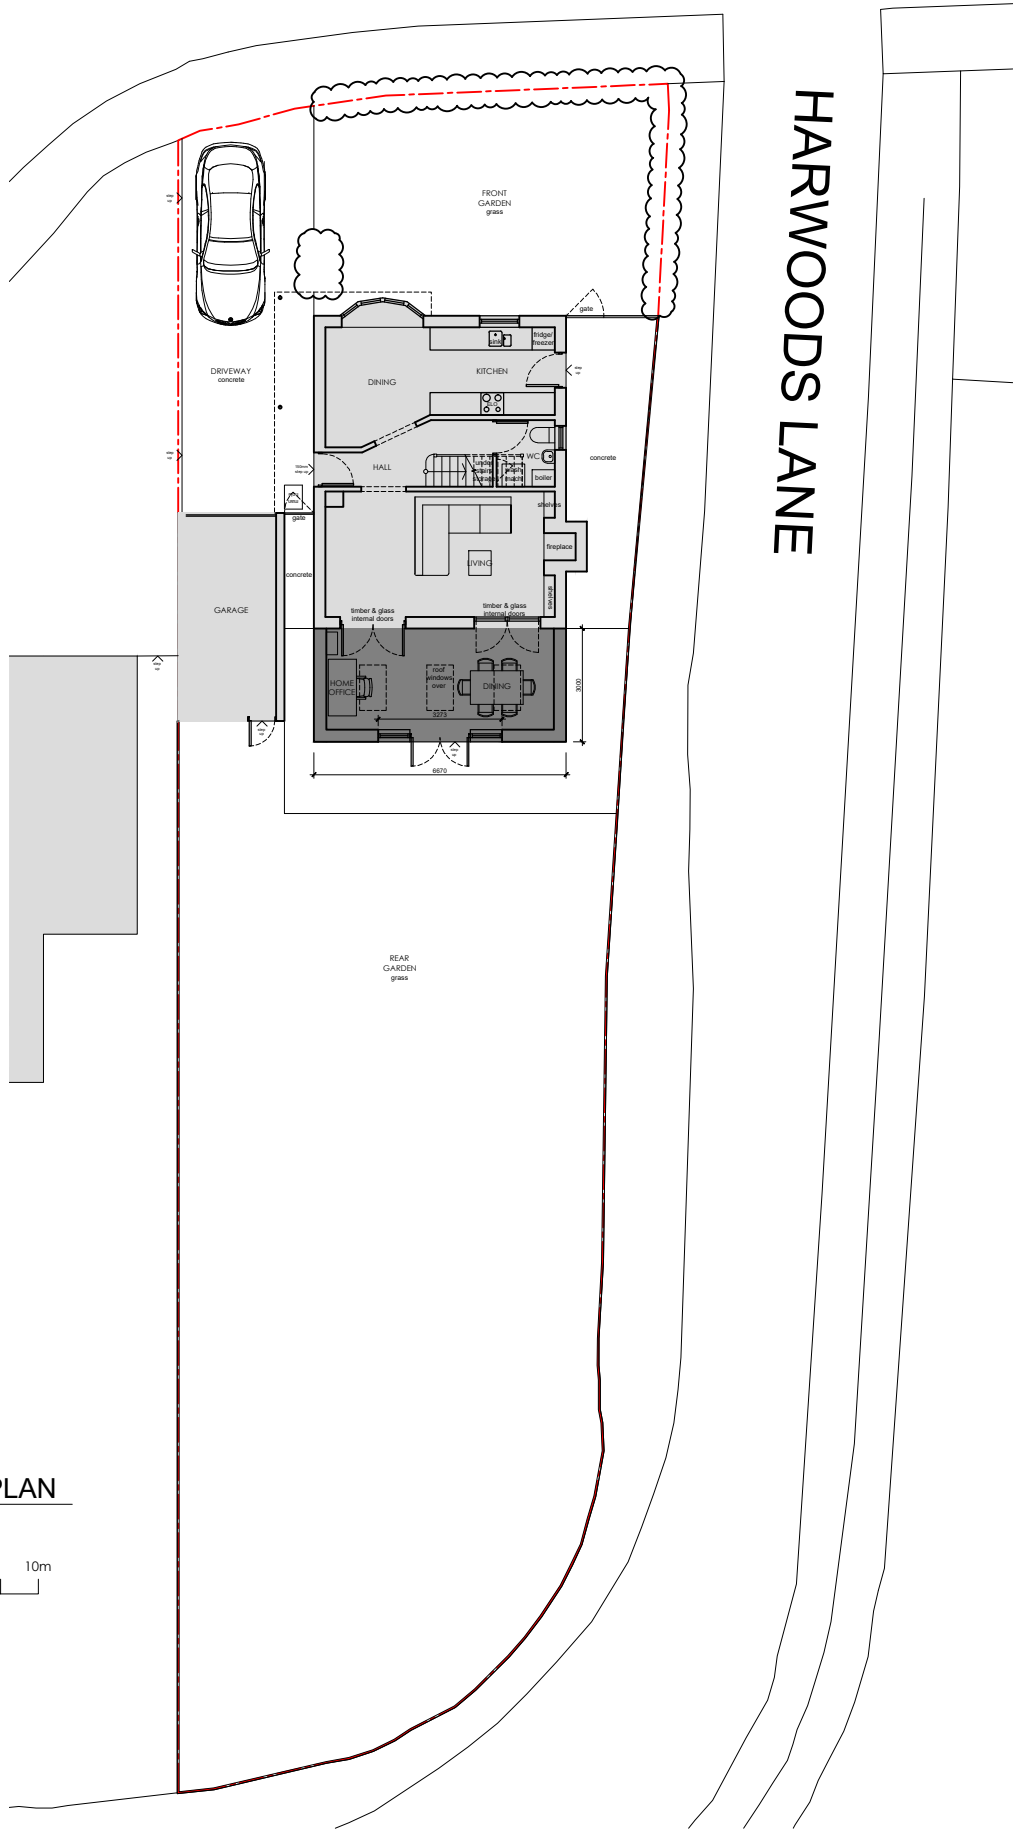

EXISTING
PROPOSED

REVISIONS

STATUS
PROPOSED

PROJECT
1 COLLINGWOOD CLOSE

TITLE
PROPOSED SITE BLOCK PLAN

SCALE
1:200

DATE
2025.11.12

DRAWING NUMBER
200

REV
*

VICTORIA MUSTARD ARCHITECT

135 Crawley Down Road, Felbridge, East Grinstead RH19 2PS
Mob 07779 245 093 vicki@victoriarmustardarchitects.com