




NOTES

- DO NOT SCALE OFF THIS DRAWING EXCEPT FOR PLANNING PURPOSES
- CHECK ALL DIMENSIONS ON SITE BEFORE ANY WORK IS COMMENCED
- ALL GOODS MATERIALS AND WORKMANSHIP MUST CONFORM WITH CURRENT Building Regs/Planning-NMA, BRITISH STANDARDS AND CODES OF PRACTICE
- COPYRIGHT OF THIS DRAWING IS RETAINED BY THE ARCHITECT AND IT MUST NOT BE REPRODUCED WITHOUT WRITTEN CONSENT


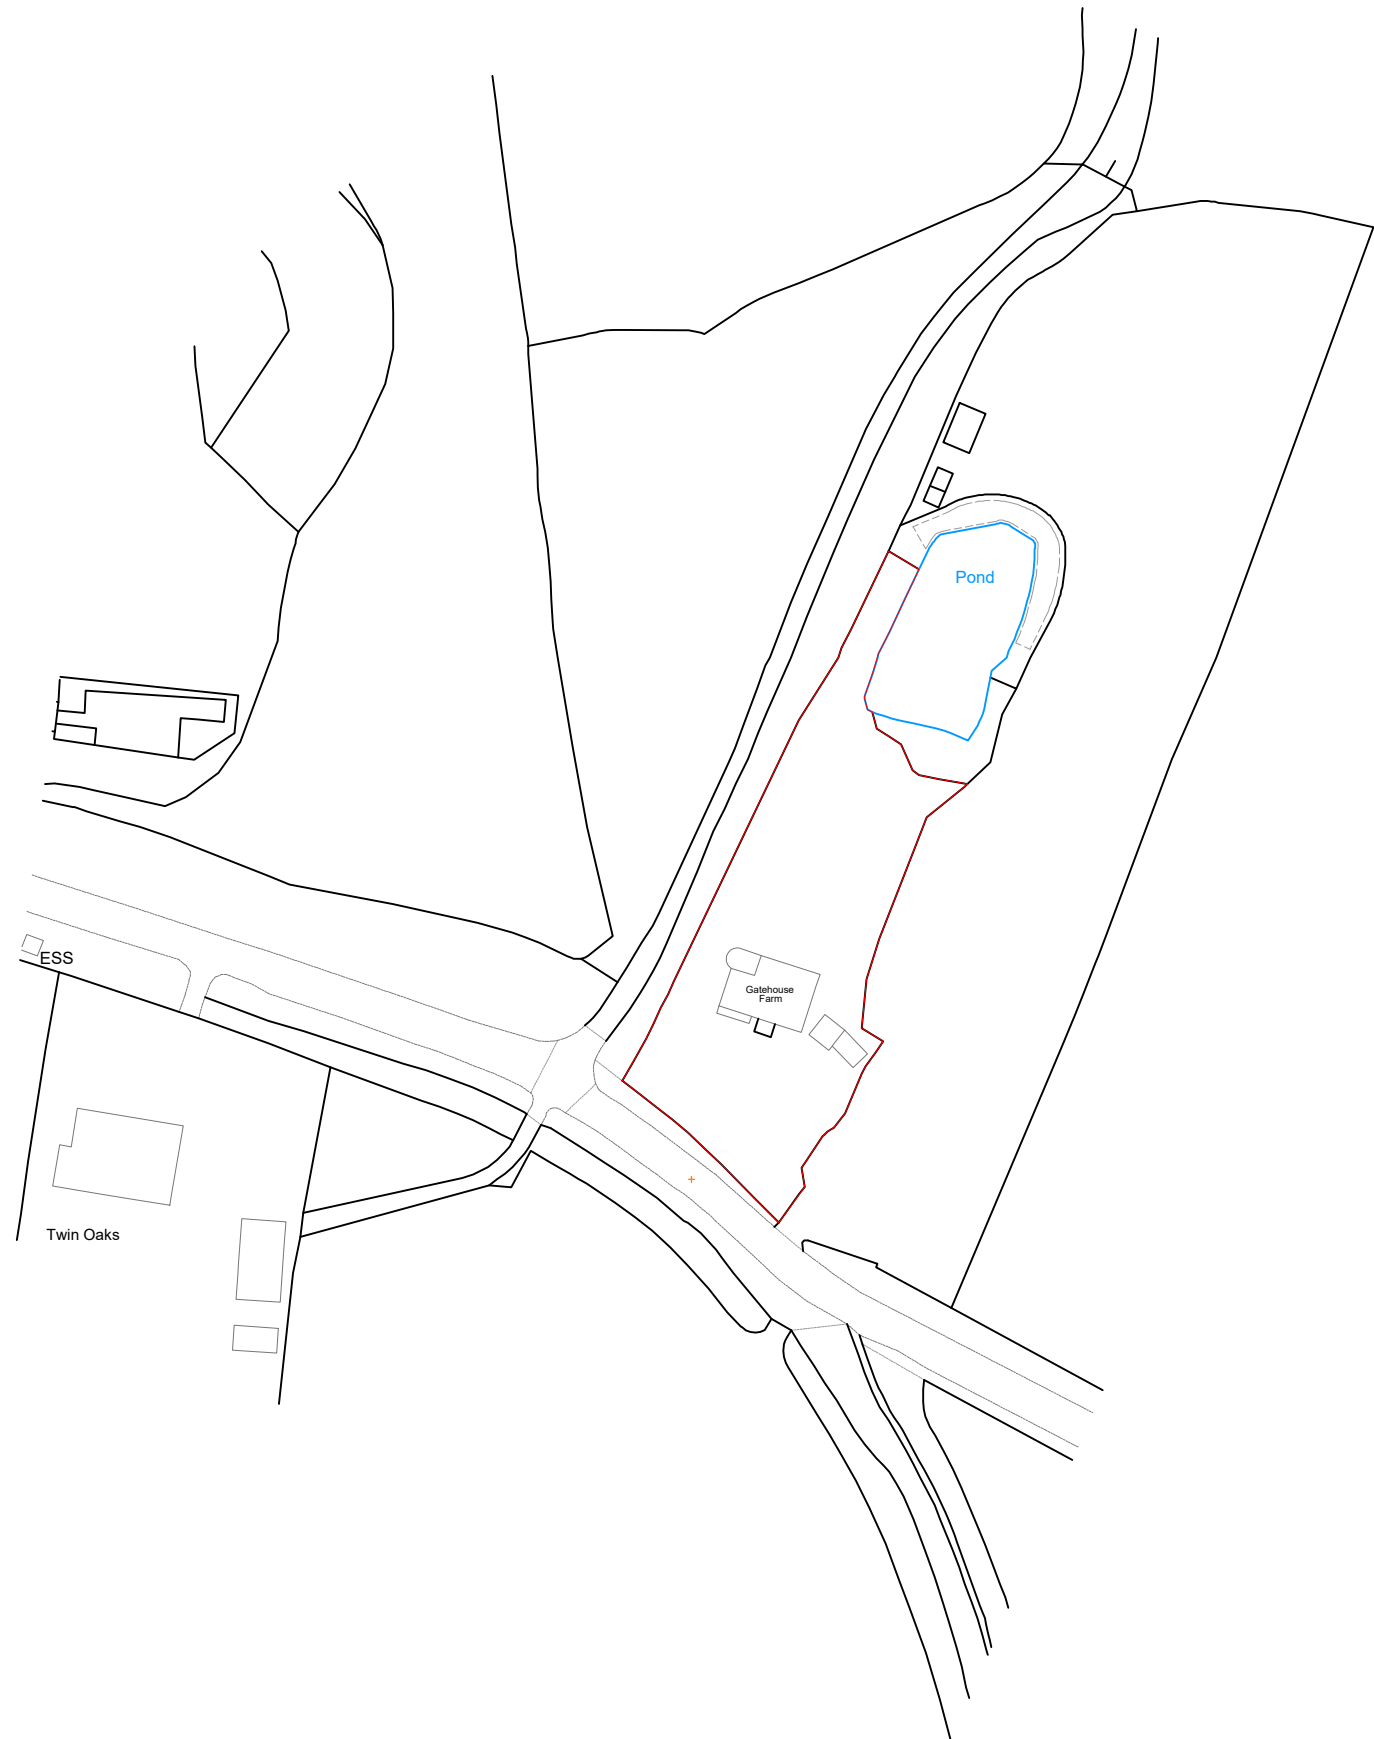


Mapping contents © Crown copyright and database rights 2025 Ordnance Survey 100035207

SITE LOCATION PLAN

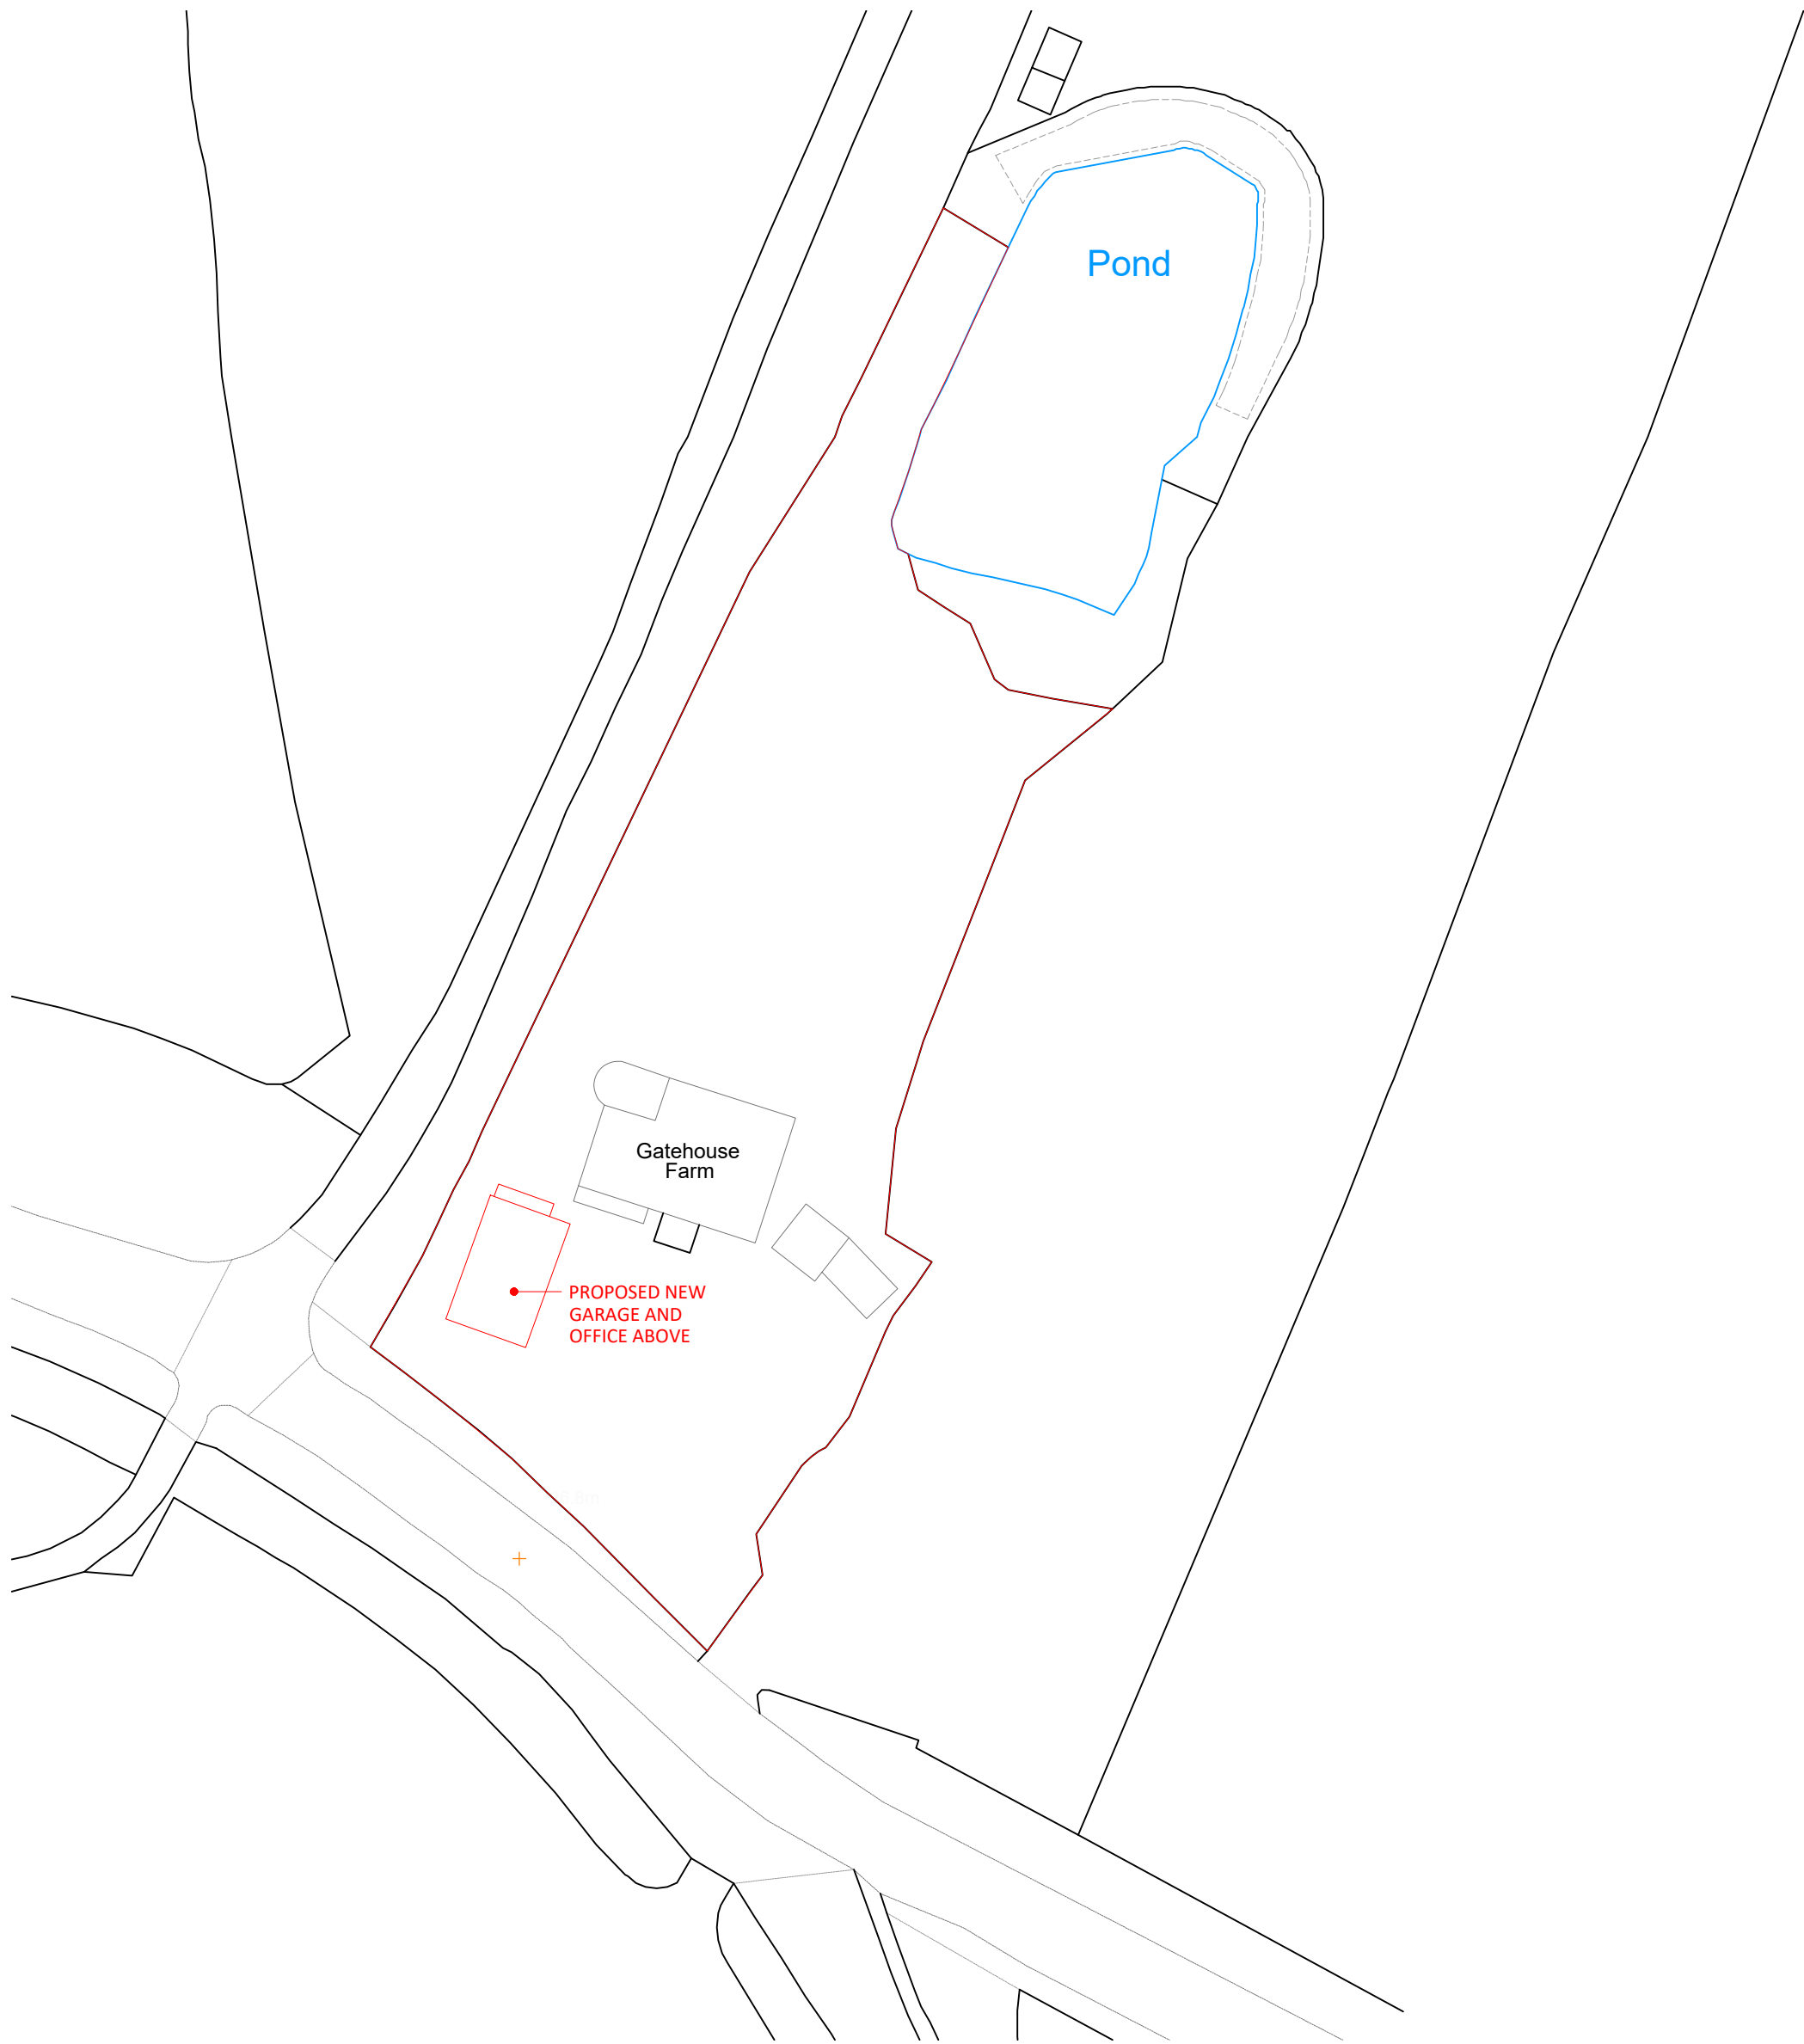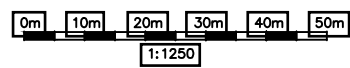

PROPOSED BLOCK PLAN

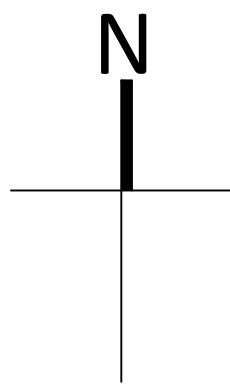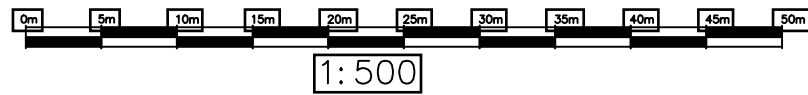

REV	DATE	BY	AMENDMENT
 folkes architects 1 01903 89829 info@folkesarchitects.co.uk The Old Forge 6 Church Street Storrington West Sussex BN20 4LA			
CLIENT			
Ms L Bibby			
JOB TITLE			
Gatehouse Farm Gatehouse Lane Hassocks West Sussex BN6 9LE			
DRAWING TITLE			
Site Location and Block Plans			
PROJECT STAGE			
Building Regs/Planning-NMA			
DRAWING STATUS			
Building Regs/Planning-NMA			
NOT FOR CONSTRUCTION USE UNLESS STATED AS 'CONSTRUCTION'			
DATE	SCALE	DRAWN BY	
Oct 2025	shown@A1	GW	
		CHECKED BY	
JOB NO.	DRAWING NO.	REVISION	
25050	4.01		