

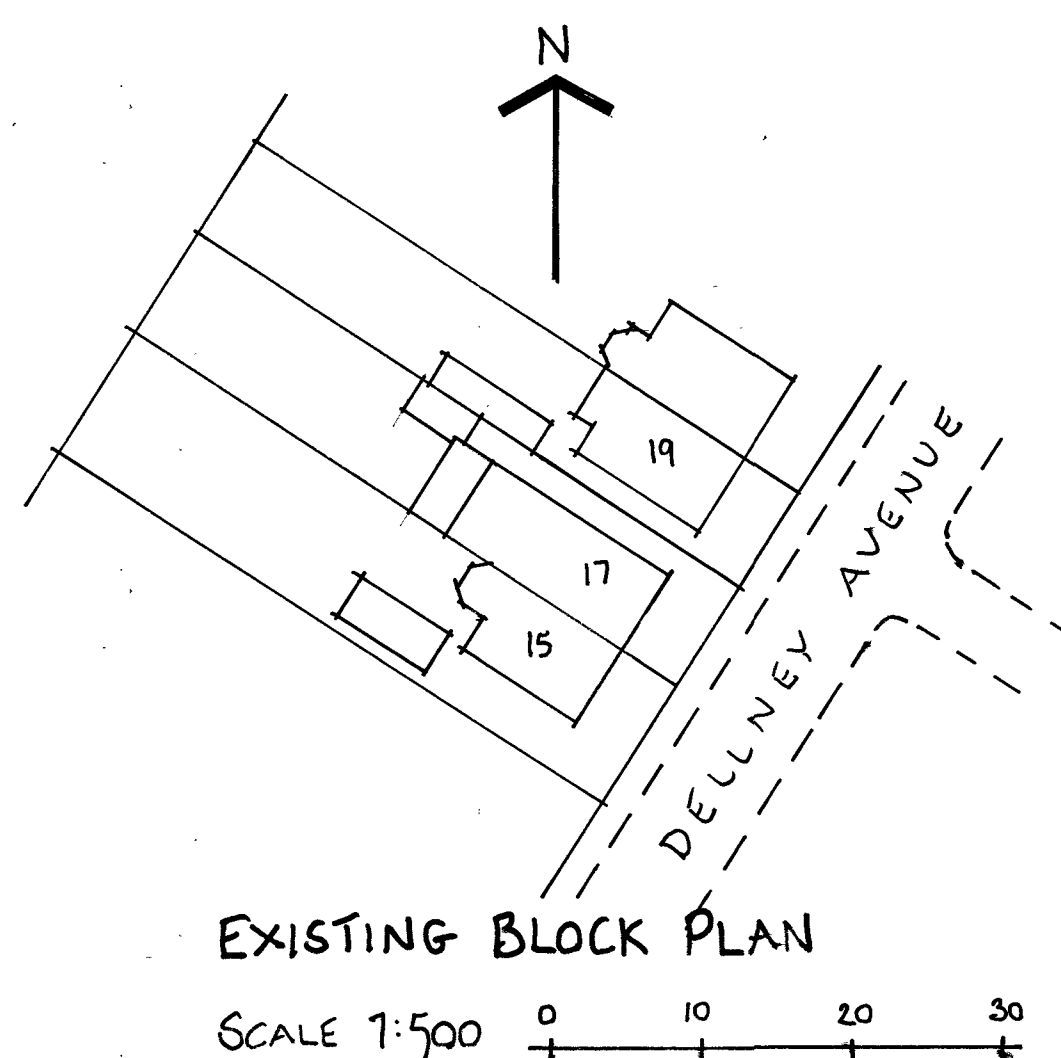
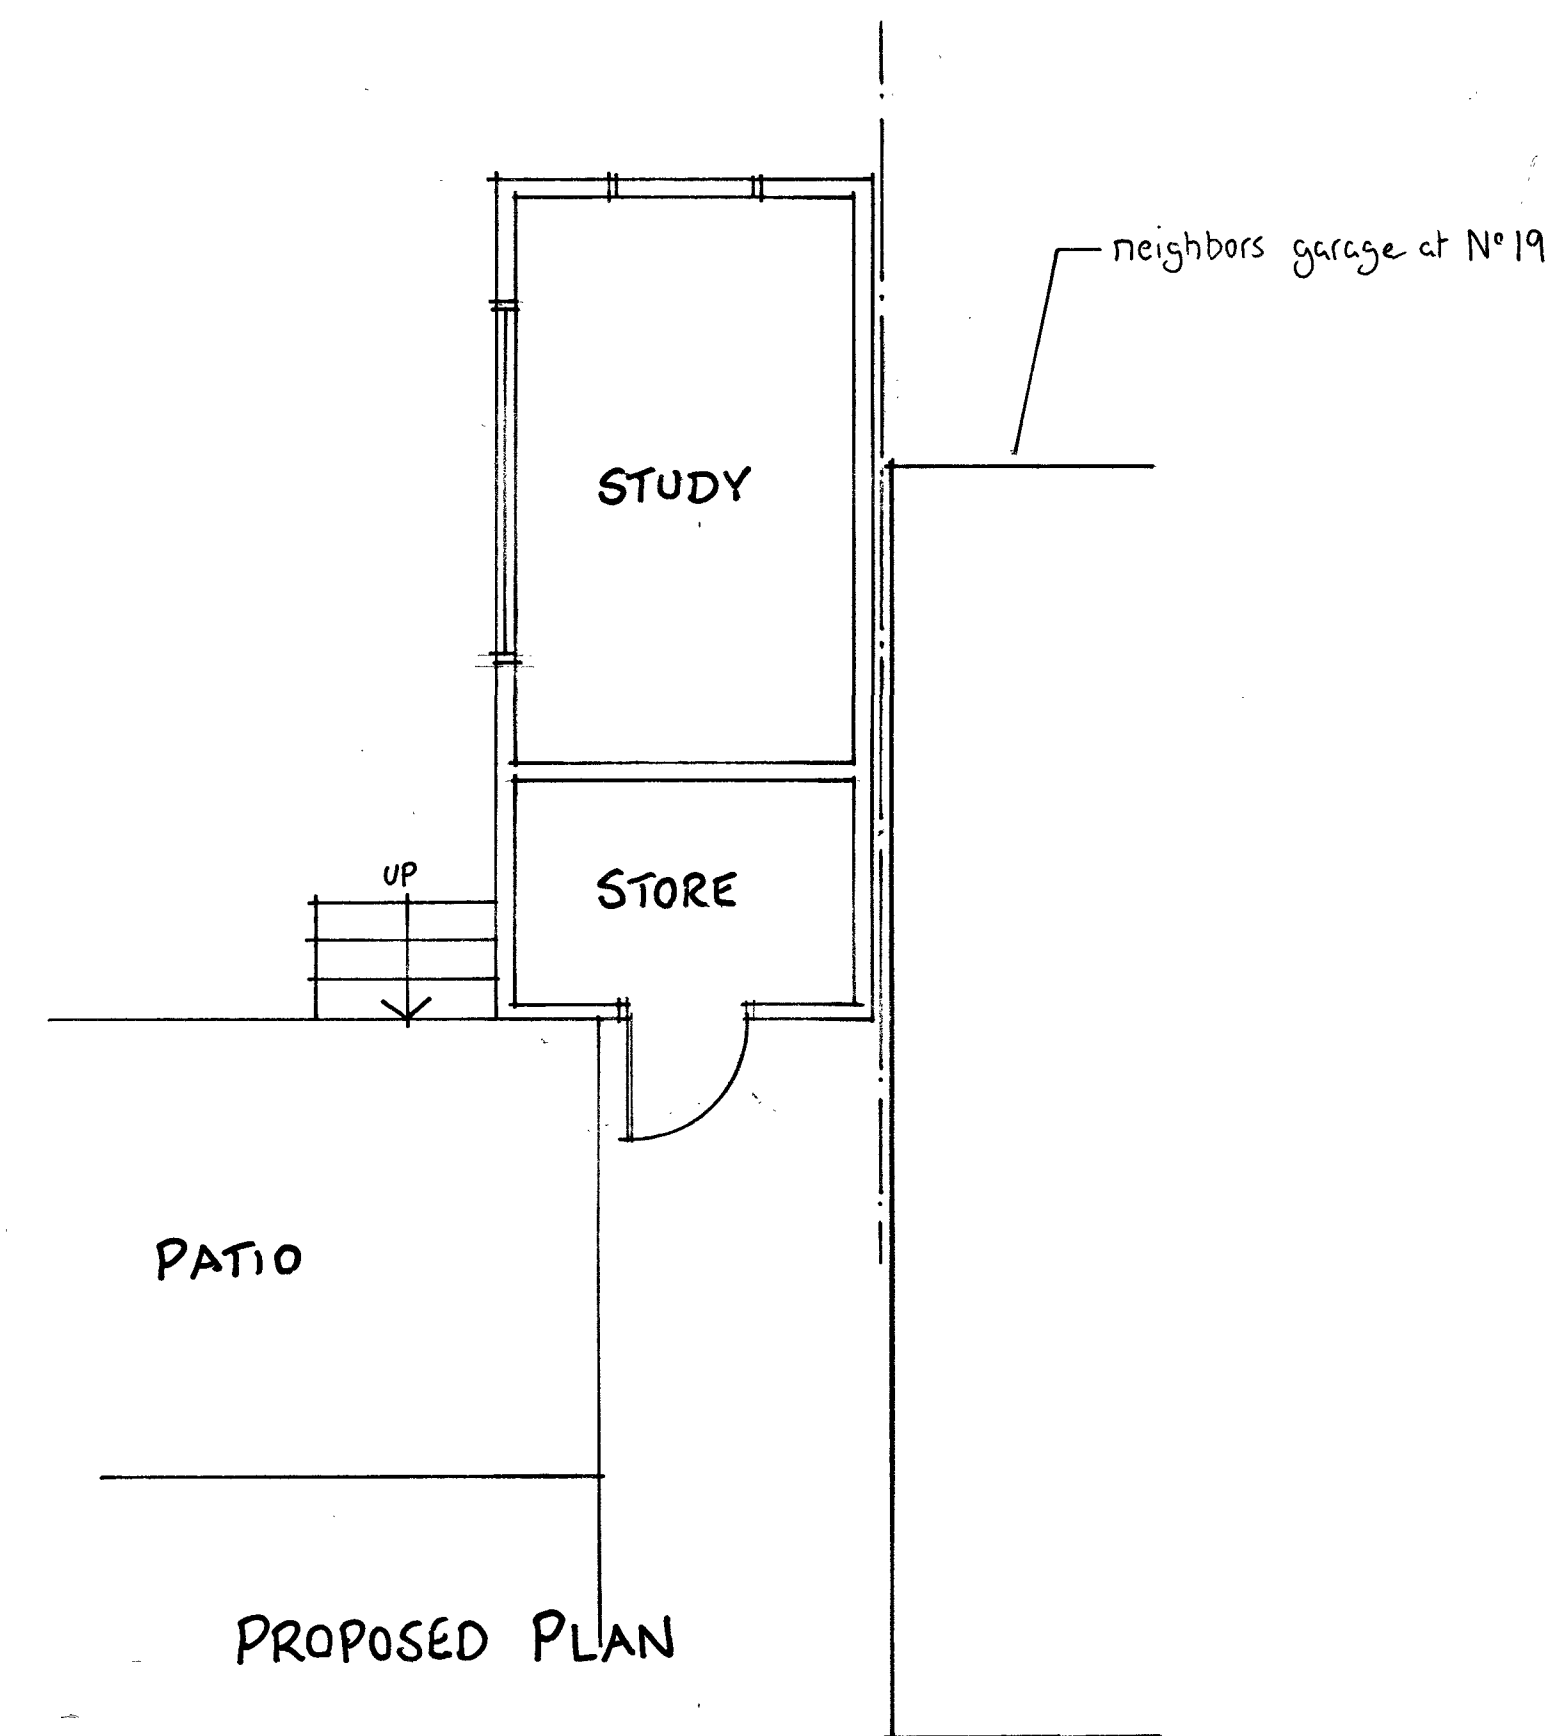
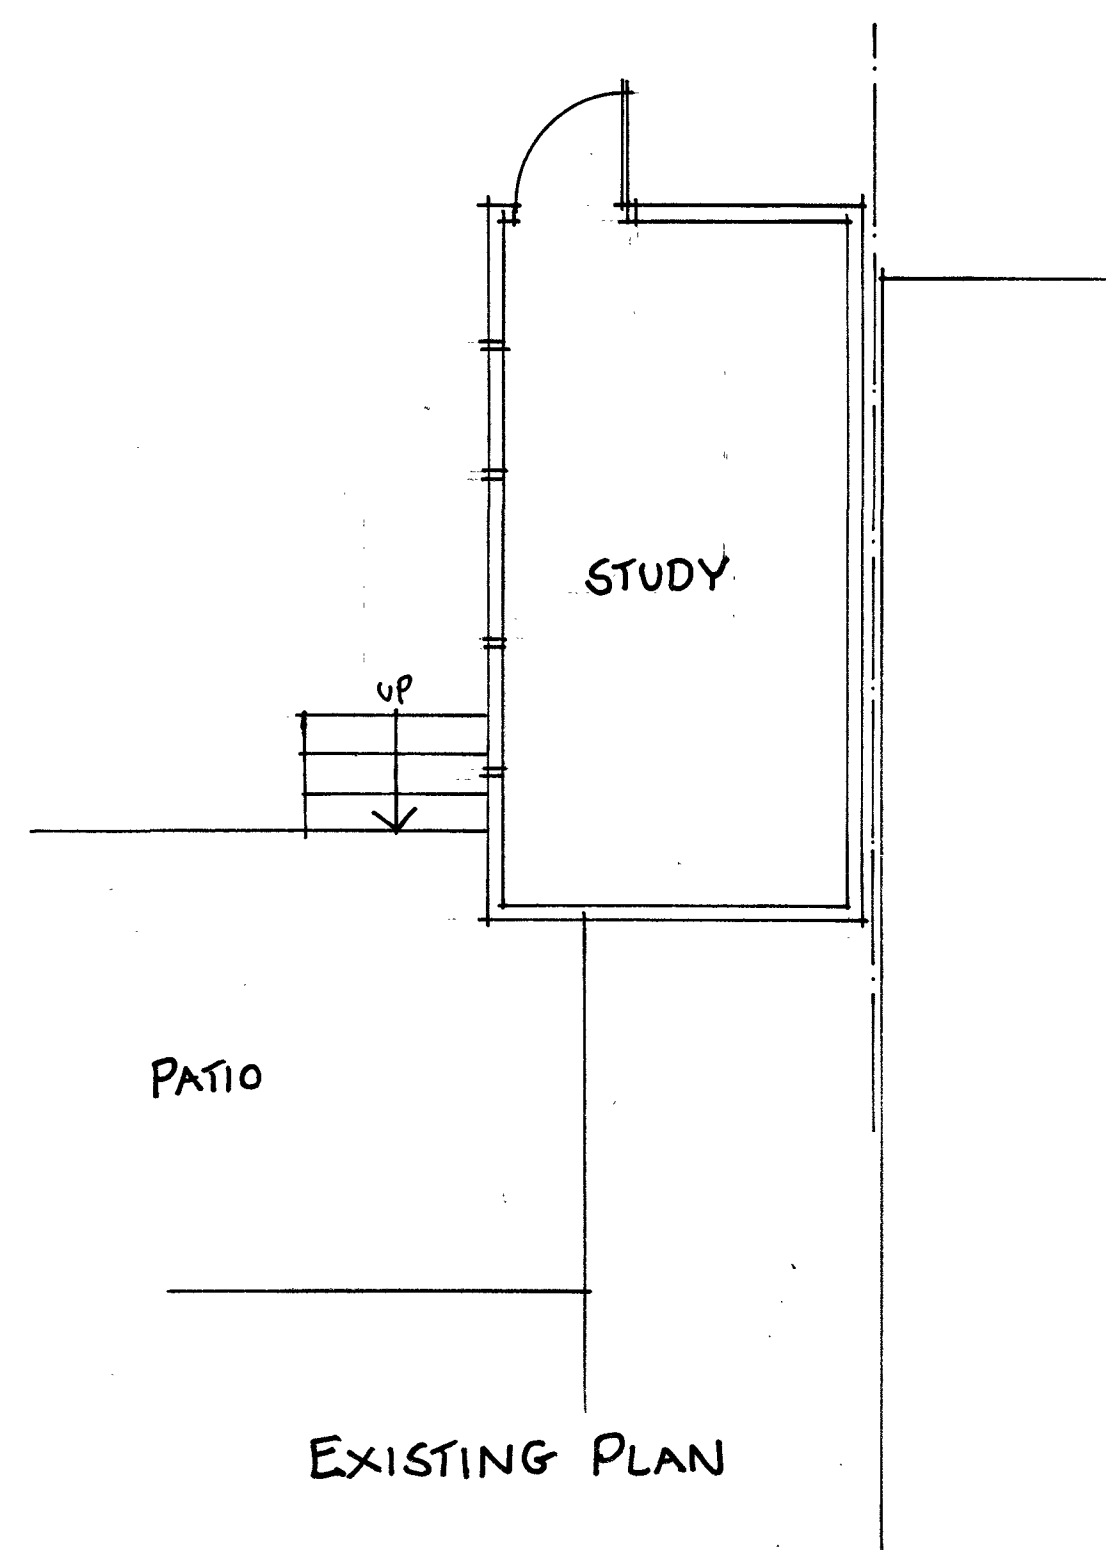
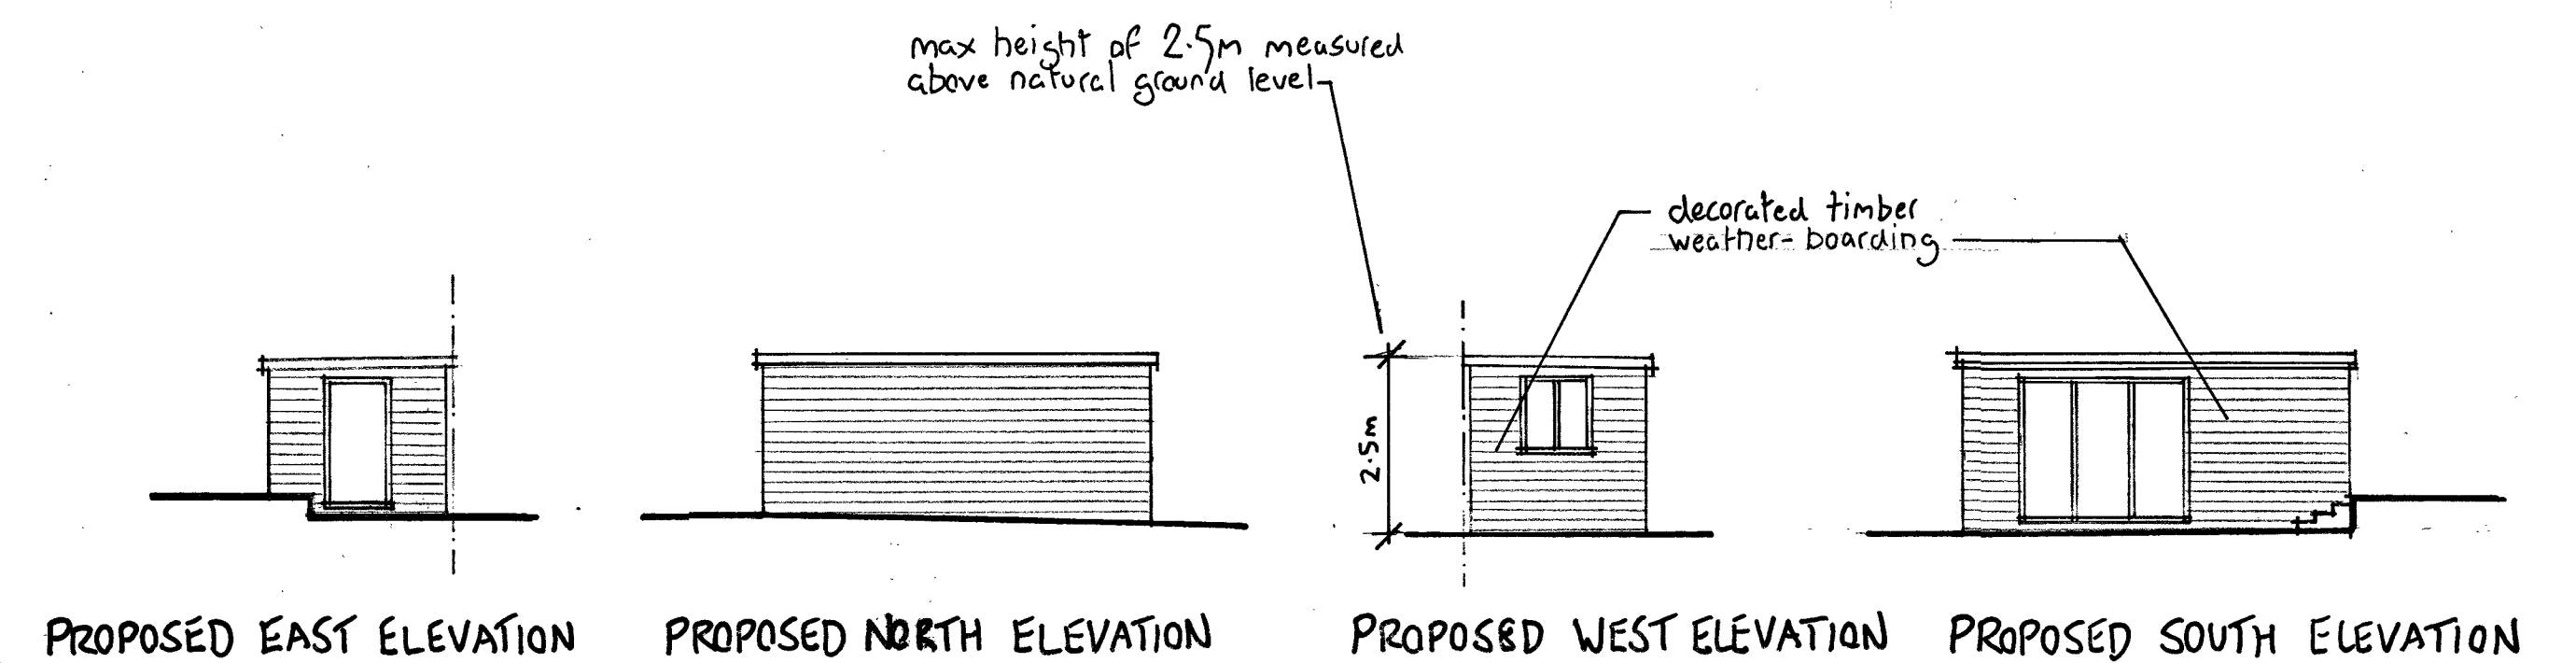
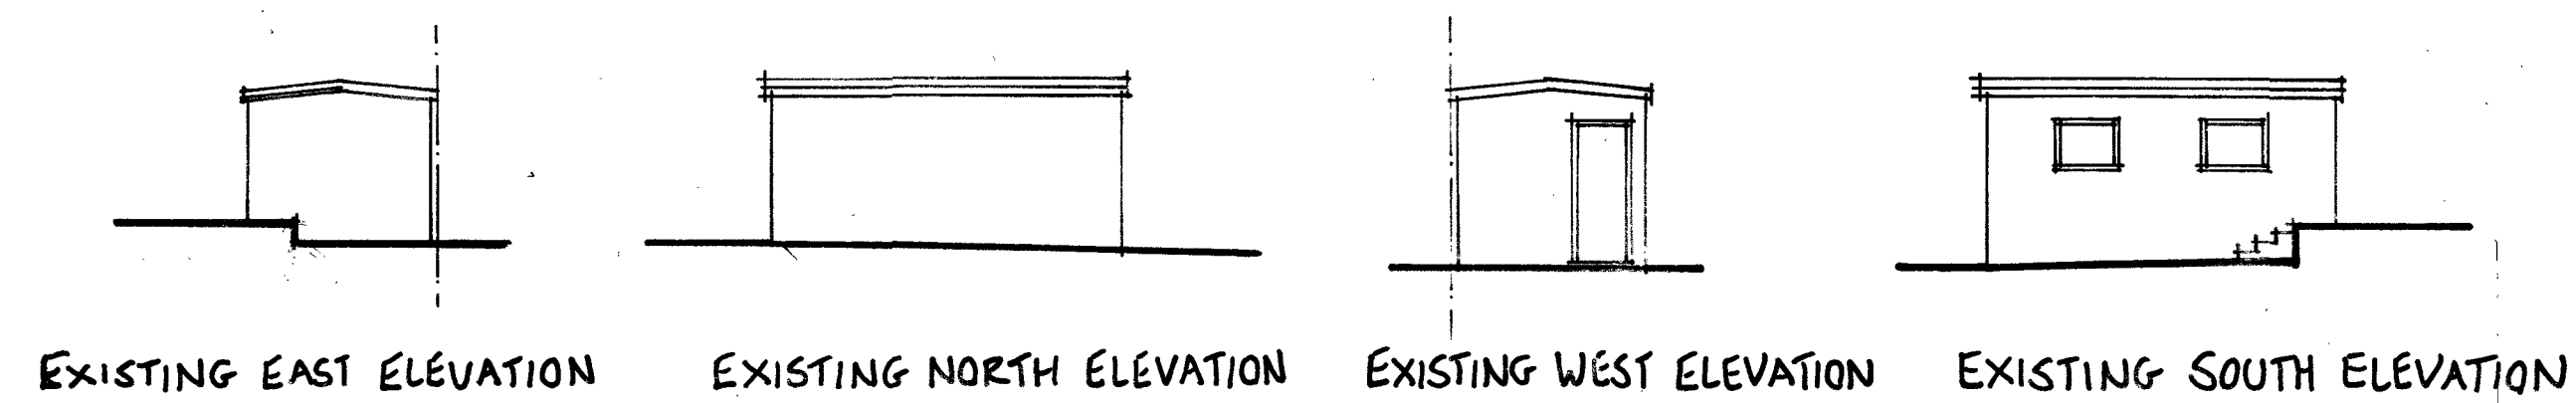


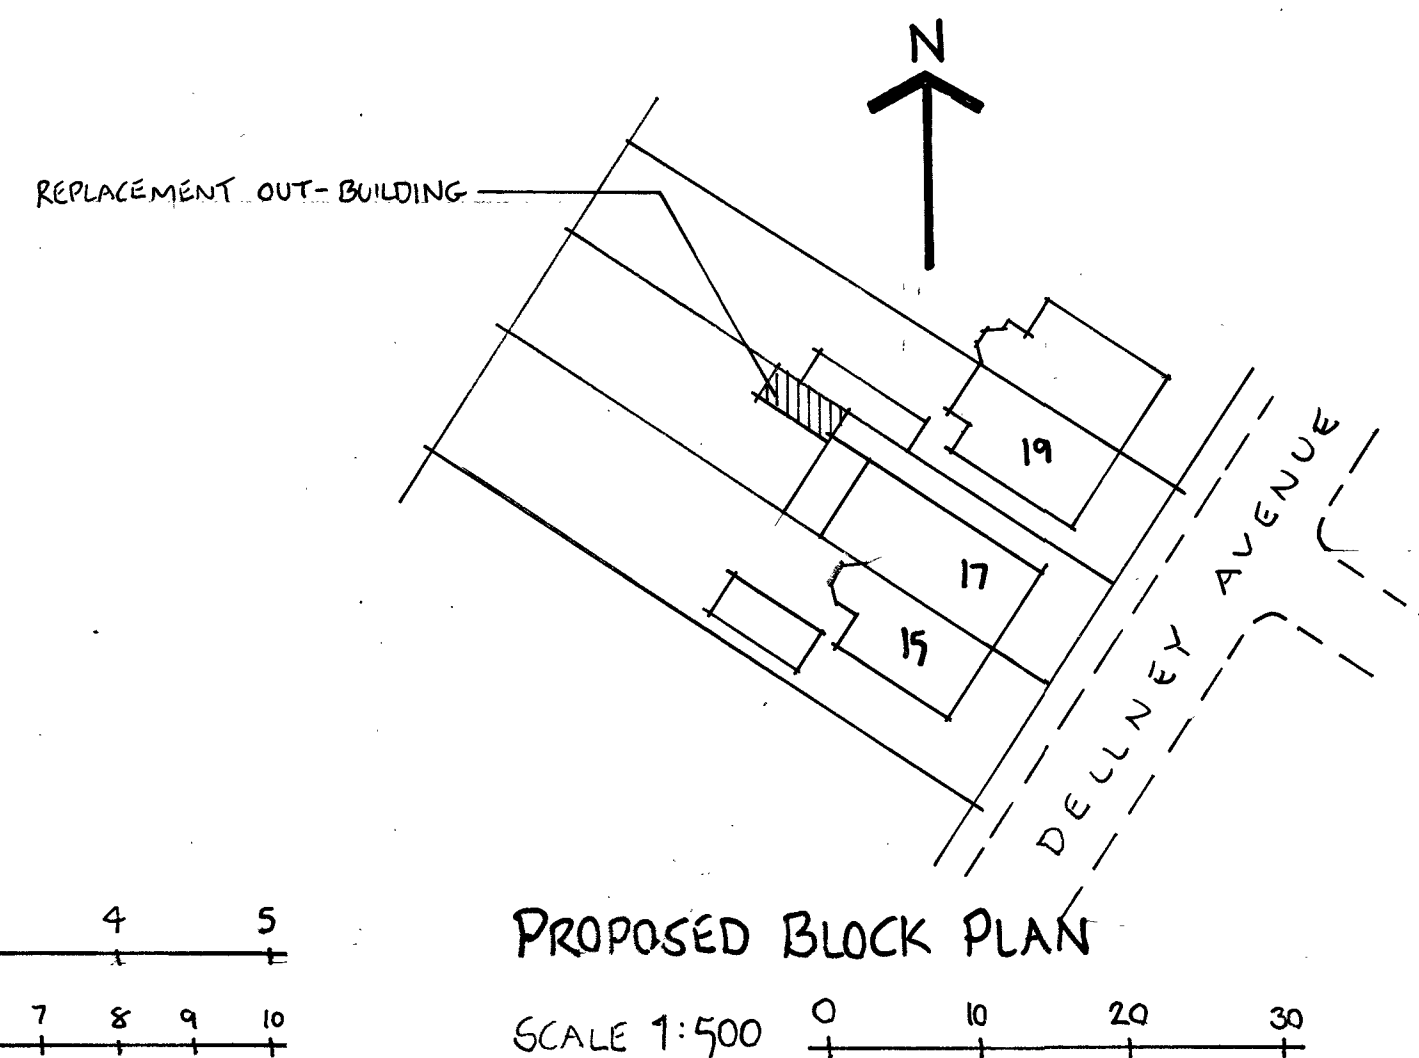

A1 PAPER SIZE SCALE 1:50
SCALE 1:100

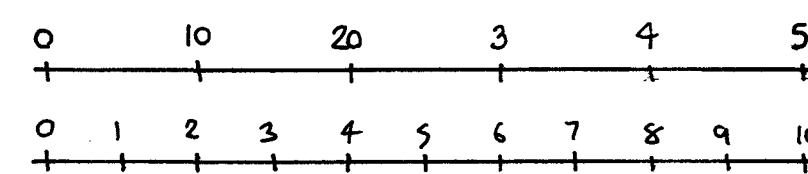

SCALE 1:500

Job:
**PROPOSED REPLACEMENT
OUT-BUILDING AT:
17 DELLNEY AVENUE
HAYWARDS HEATH**

Date: Oct 2025 Scale: 1:50, 1:100

Drawing No. 1865/2445