Southway Junior School - West Elevations (N.T.S)

Legend Key:

- Roofing Finish
- Facias
- Brickwork
- Surrounding Building Element

Proposed West Elevation View

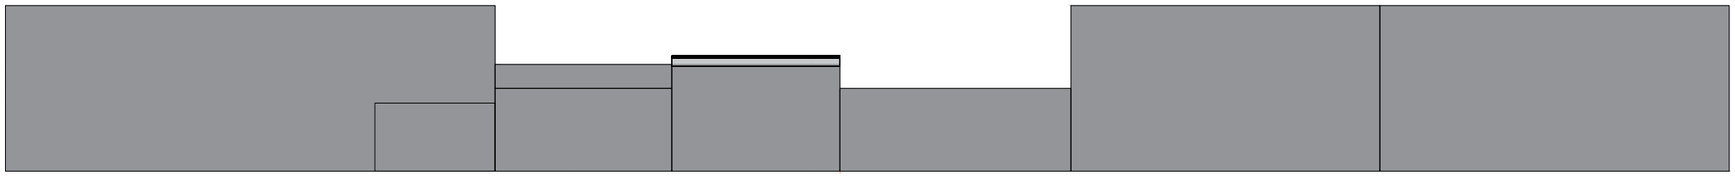

Existing West Elevation View

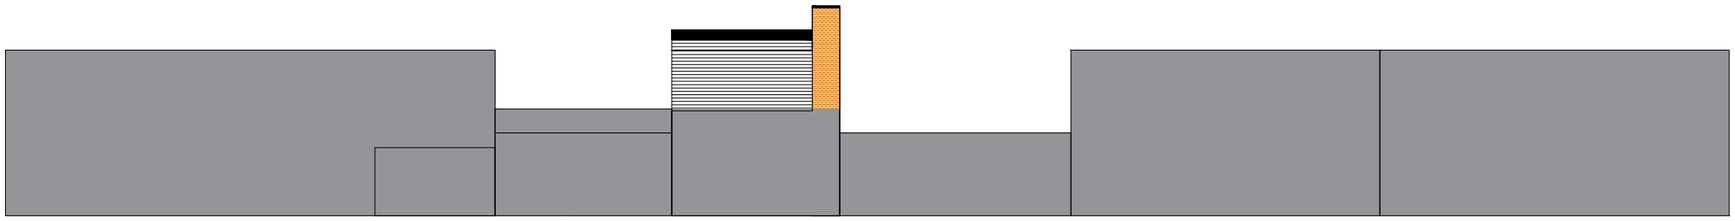

DO NOT SCALE: USE ONLY WRITTEN DIMENSIONS. ALL DIMENSIONS MUST BE VERIFIED PRIOR TO THE WORKS BEING PUT INTO HAND AND DISCREPANCIES REPORTED TO THE ORIGINATOR.

Rev.	Details of Revision	Date	Sign

CLIENT:

West Sussex County Council (WSCC)

PROJECT

PROJECT TITLE: Southway Juniors School - Tank Room Removal
PROPERTY ADDRESS: Southway, Burgess Hill RH15 9SU

DRAWING TITLE : Southway Junior School - West Elevations.pdf
Drawing No: 100116567.PH5.001

PAPER SIZE:	DRAWN BY:	CHECKED BY:	CO-ORD CHECK BY:
A3	KC	RMC	KH
SCALE:	**DATE:**	**DATE:**	**DATE:**
NTS	01/05/2025	01/05/2025	01/05/2025

STATUS
01. DESIGN **02. DESIGN CONCLUSION** **03. PLANNING**
04. PRODUCTION INFORMATION **05. BUILDING REGULATIONS**
06. TENDER **07. CONSTRUCTION**
08. FINAL CONSTRUCTION **09. SPARE**

DRAWING STATUS: 06

01. PRELIMINARY **02. FOR COMMENT** **03. FOR APPROVAL**

DRAWING STATUS: 03

AtkinsRéalis
AtkinsRéalis, 7-9 Wellington Gate, Church Road Tunbridge Wells, Kent, TN1 1HT, UK

AtkinsRéalis COPYRIGHT: REPRODUCTION IN WHOLE OR PART BY ANY MEANS IS PROHIBITED WITHOUT PRIOR CONSENT/WRITTEN PERMISSION OF AtkinsRéalis.
THIS DRAWING CAN ONLY BE CONSIDERED AS ORIGINAL IF ISSUED DIRECTLY FROM A REPRESENTATIVE OF AtkinsRéalis. ERRORS ARISING FROM DRAWINGS AS A RESULT OF UNAUTHORIZED MODIFICATIONS ARE NOT THE RESPONSIBILITY OF AtkinsRéalis.