


PROPOSED CARPORT - CONCRETE BASE CROSS SECTIONS

Scale 1:20 @ A3 | Concrete base only | All dimensions in millimetres | Planning Ref. DM/26/1856


SECTION A-A - ACROSS BASE WIDTH

SCALE 1:20

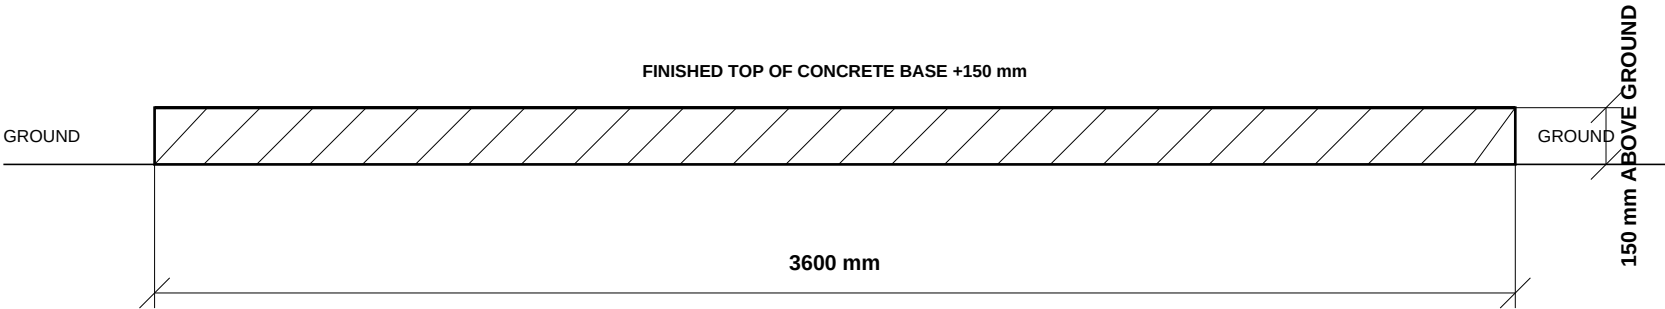

SECTION B-B - ALONG BASE LENGTH

SCALE 1:20

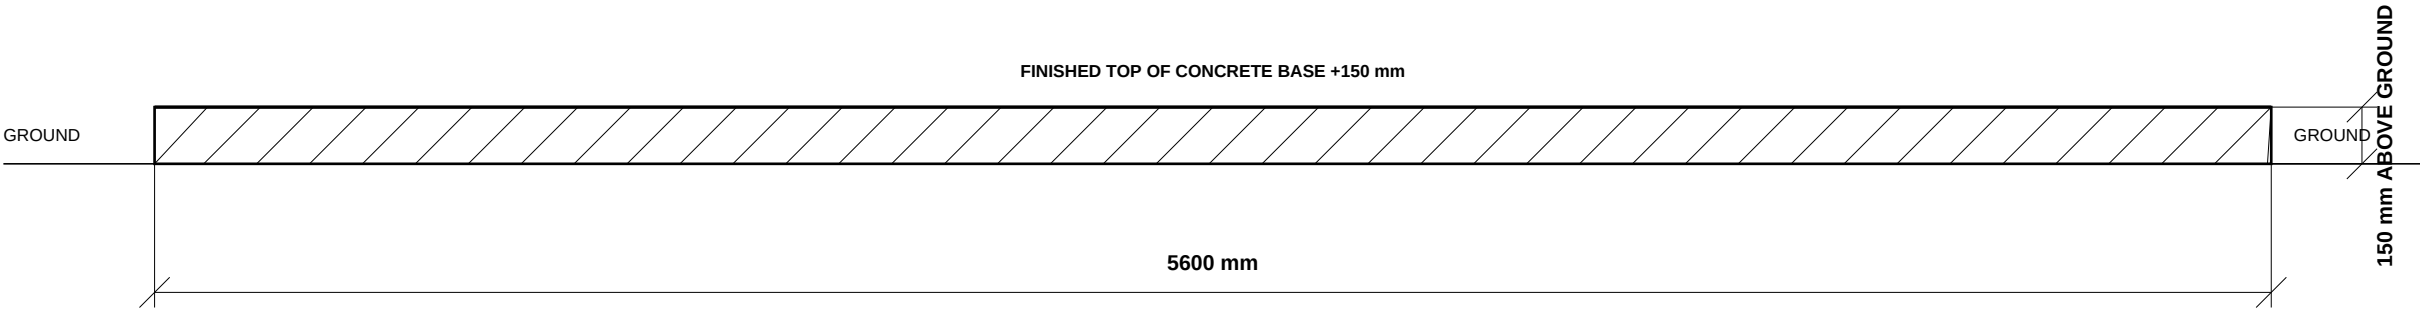

BASE DETAILS

Overall plan size: 5600 mm long x 3600 mm wide

Finished base level: 150 mm above surrounding ground

Concrete base only shown - carport structure omitted for clarity

Below-ground construction not specified on this planning drawing

For planning purposes only

SILVERLEA - TURNERS HILL ROAD, CRAWLEY DOWN	
CONCRETE BASE CROSS SECTIONS	Scale 1:20 @ A3
Drawing PL-03 Rev C 14 Aug 2026	DM/26/1856