



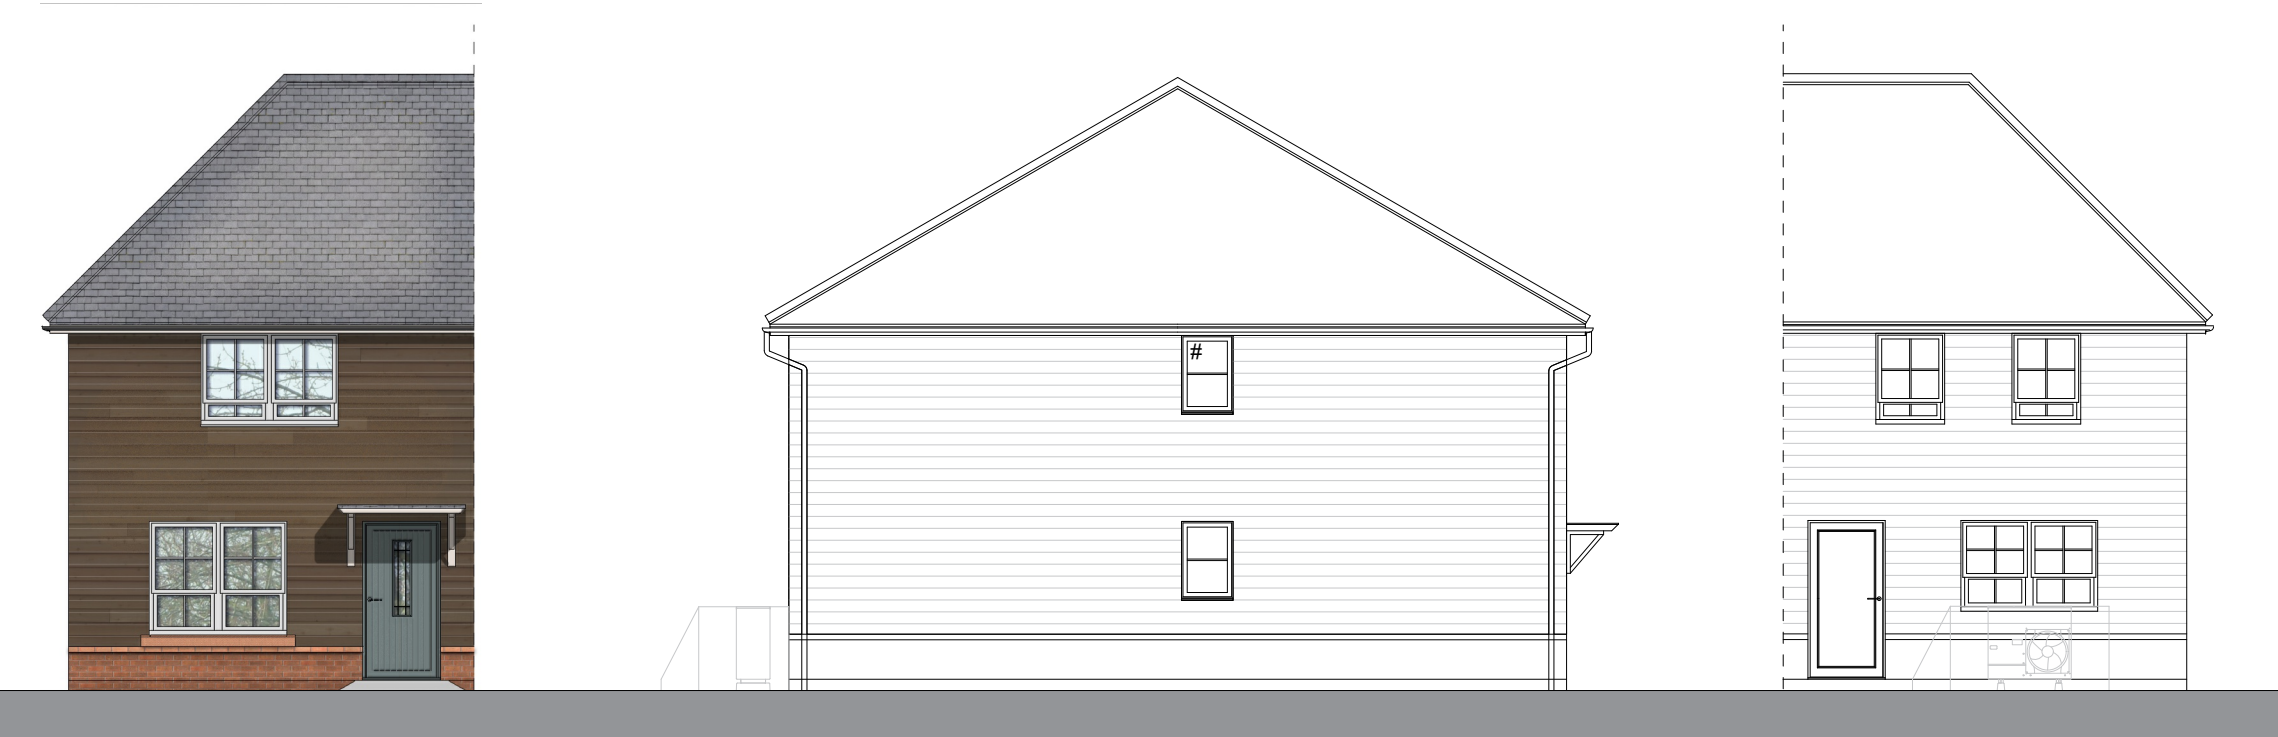

Rear Elevation

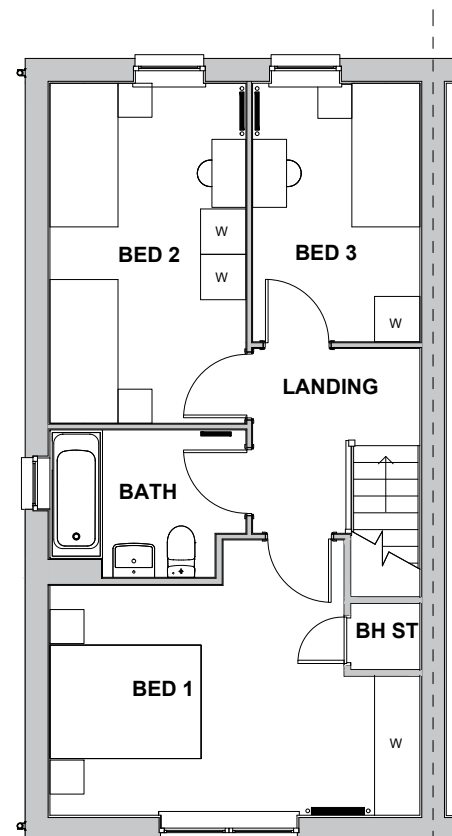

First Floor Plan

Denotes obscure glazing

XXXXX-IDP-ZZ-ZZ-DR-UD-203123-P04-YB52 Plans and Elevations V2

IDP GROUP 27 SPON STREET COVENTRY CV1 3BA
T: +44 (0)24 7652 7600 E:info@idpgroup.com
www.weareidp.com