


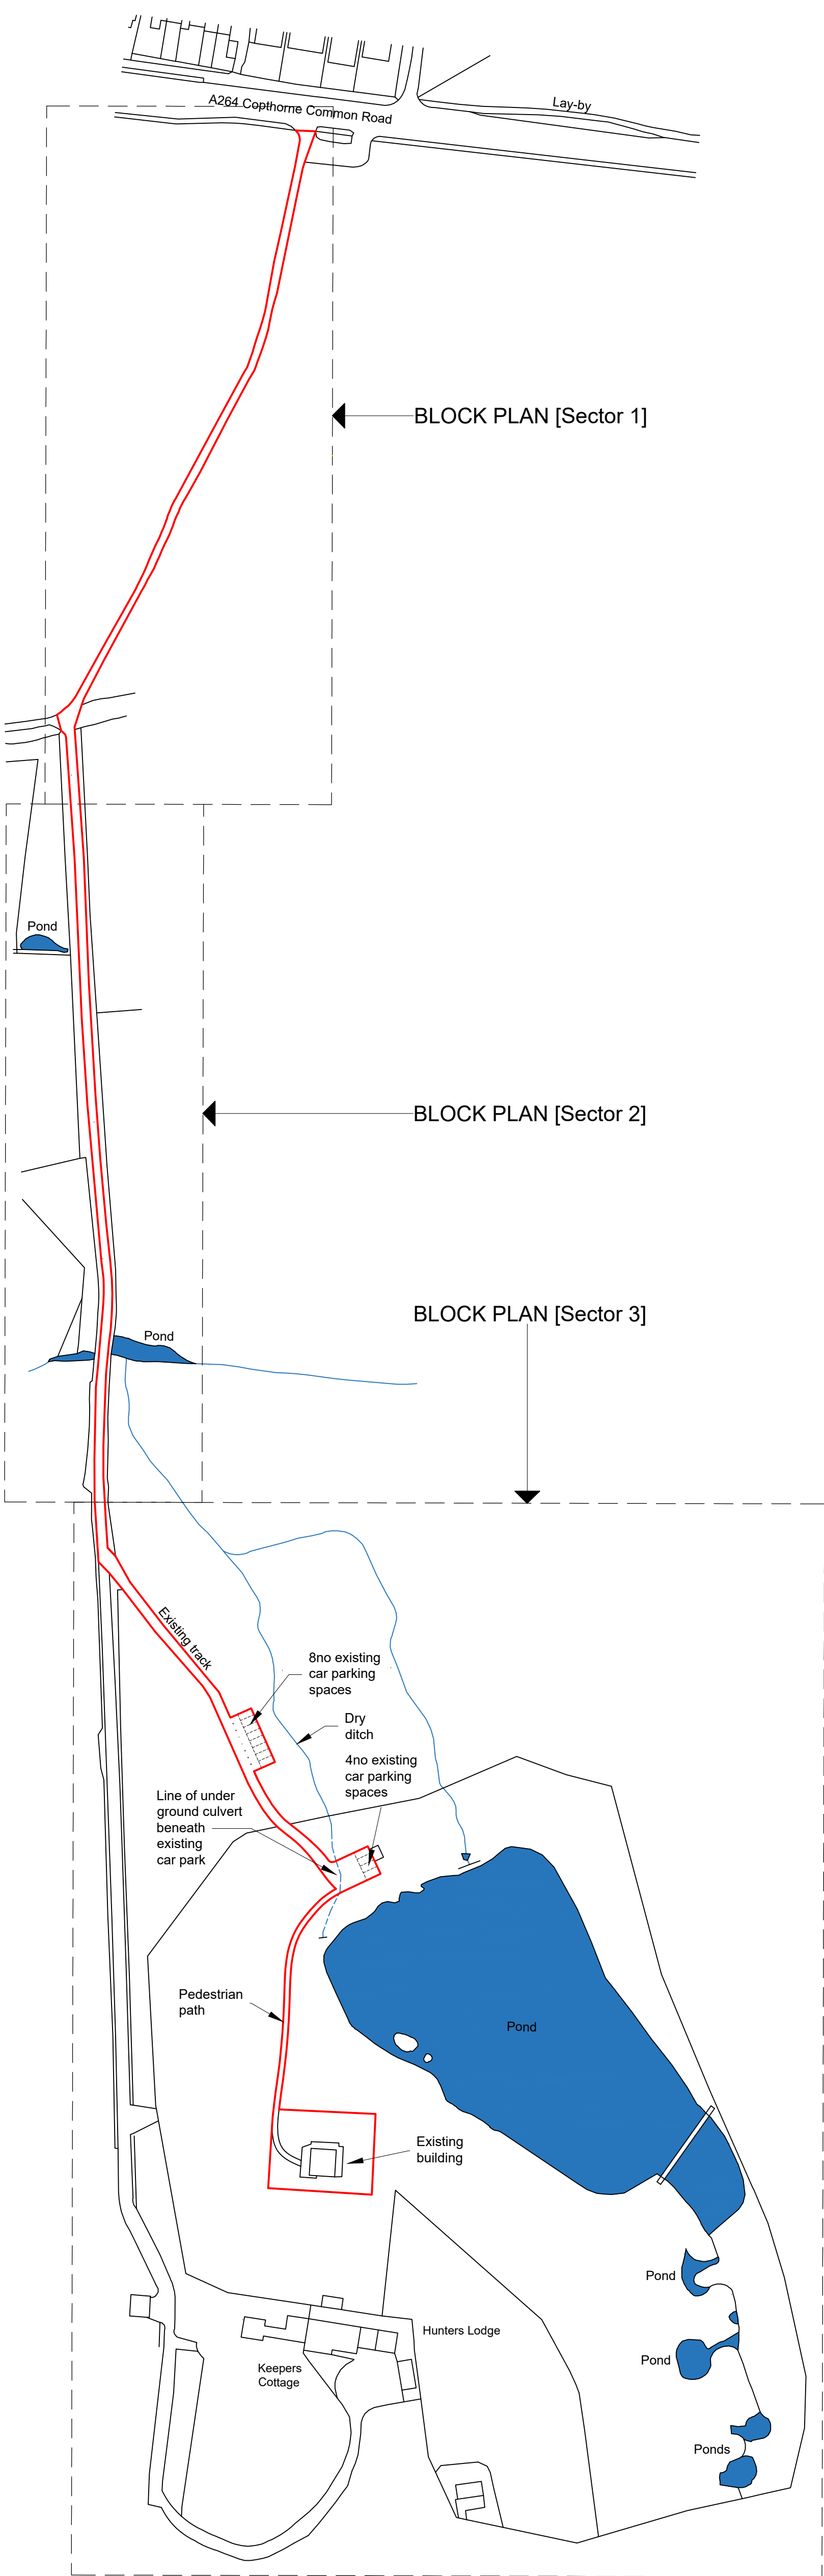


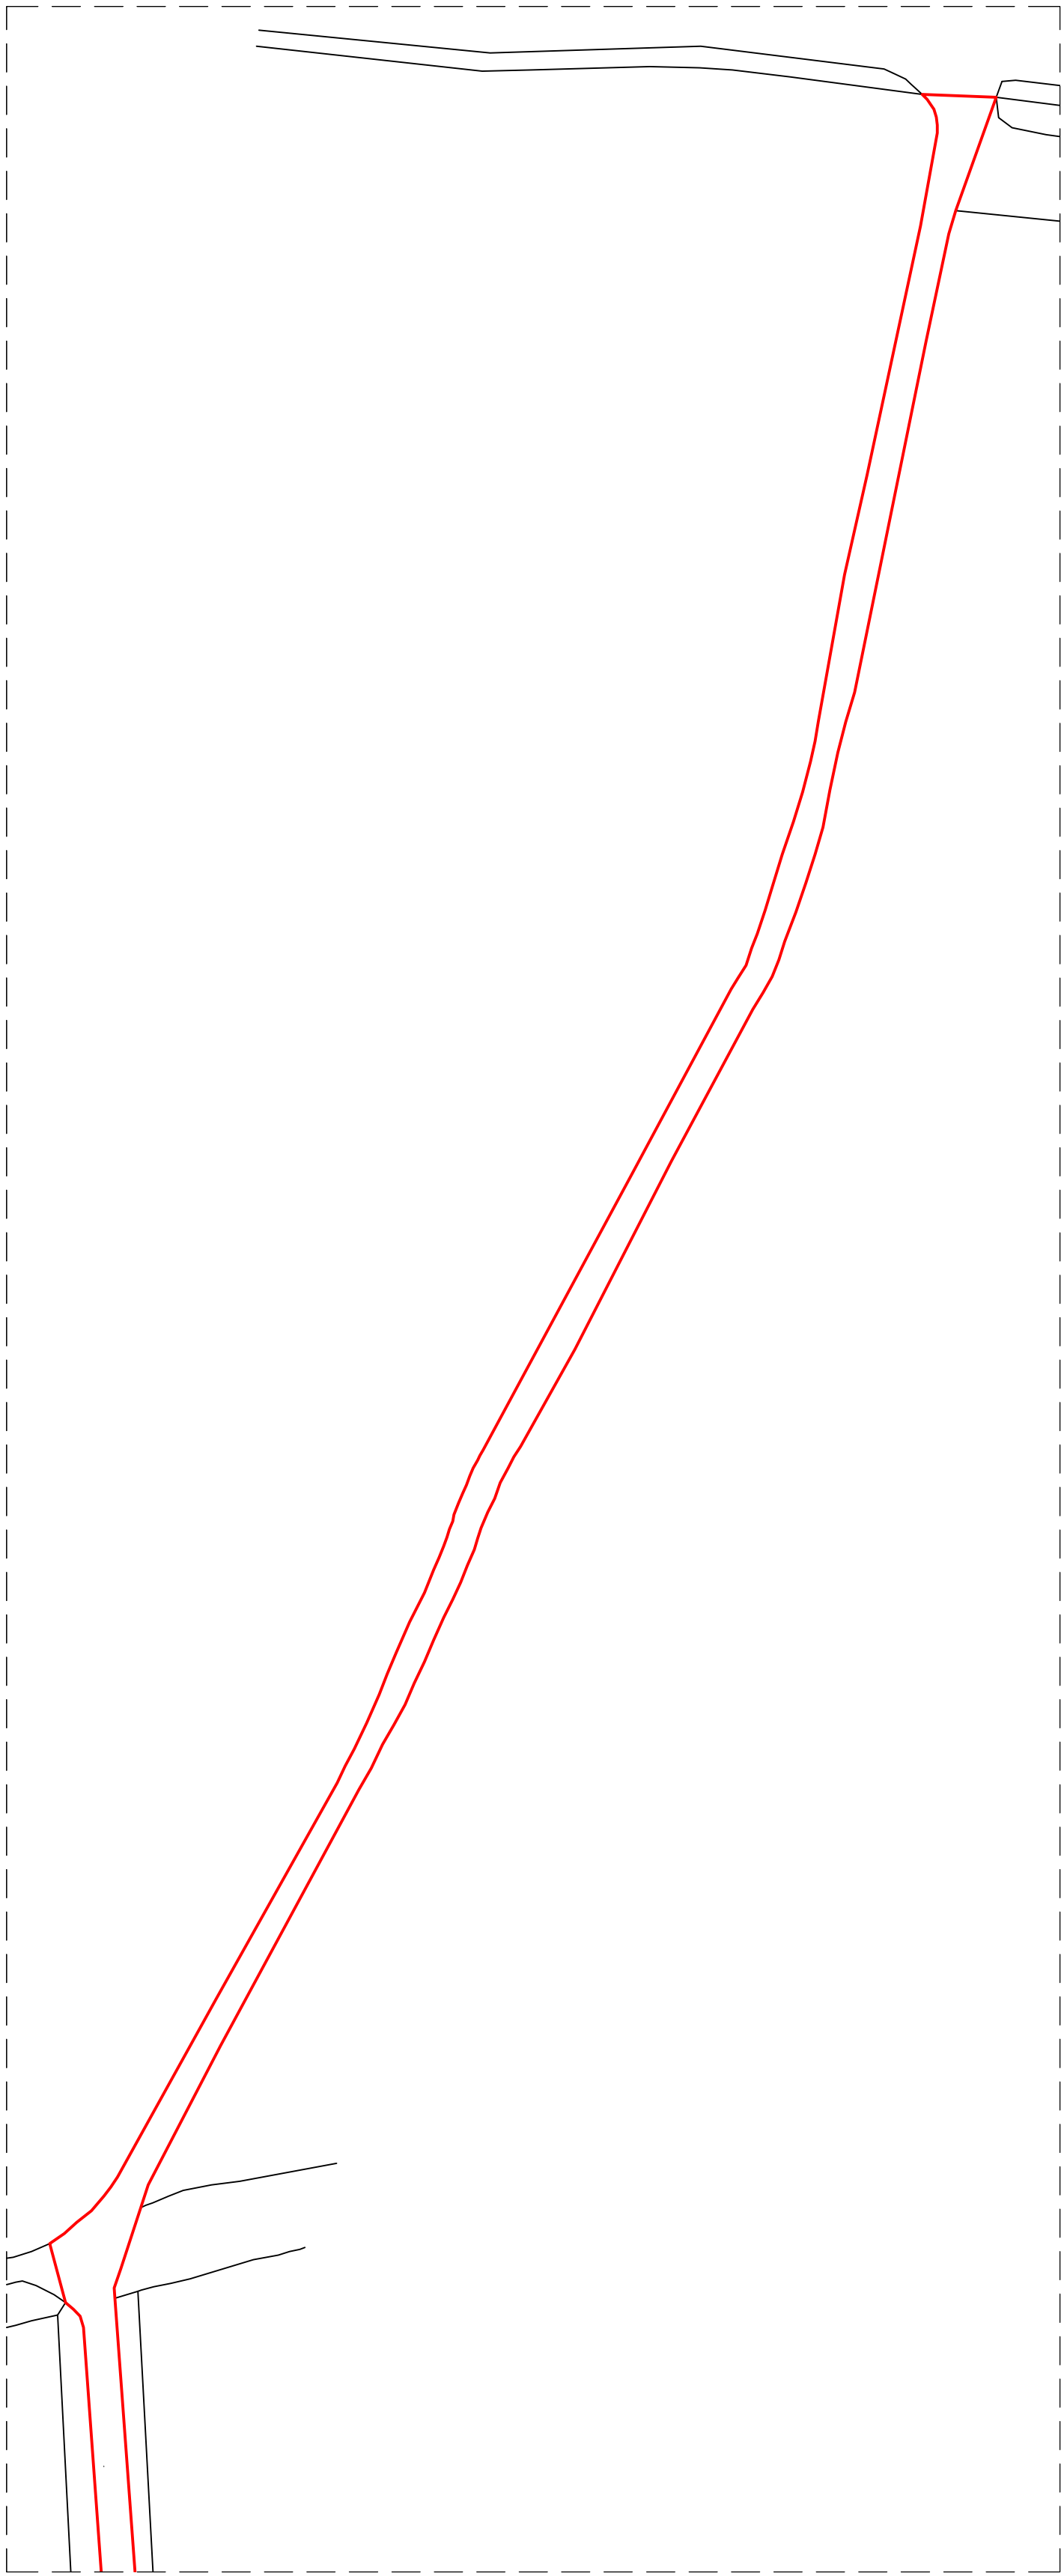

LOCATION PLAN - 1:1250

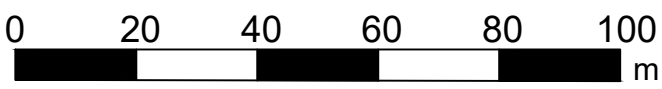

BLOCK PLAN - 1:500
[Sector 1]

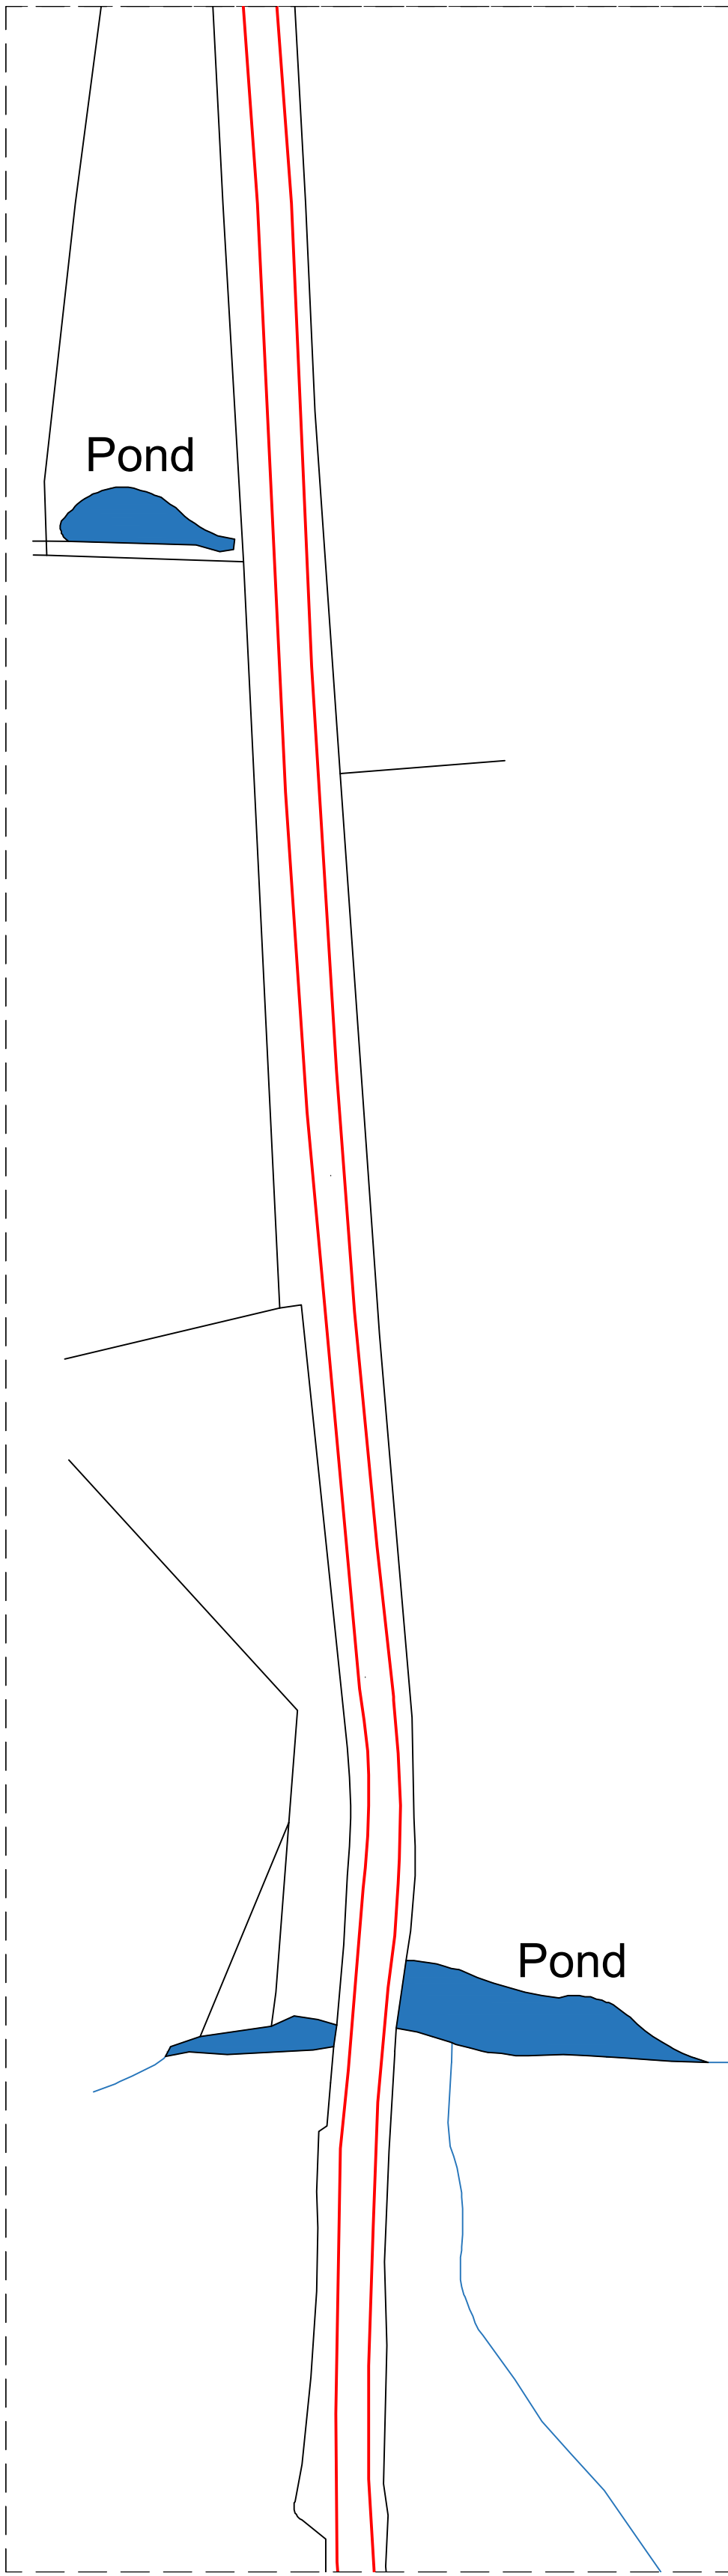

BLOCK PLAN - 1:500
[Sector 2]



Project: Proposed change of use to create a community pottery studio at: Garden Building, Keepers Cottage Copthorne Common Copthorne Crawley RH10 3LE	
Drawing Title: Proposed Location Plan and Block Plan [Sector 1 and Sector 2]	
Client: Mrs Wares	
Copyright of: PBA Planning Mereworth Shipley Bridge Lane Copthorne West Sussex RH10 3JL	
Scale: 1:500 / 1:1250 ON A1	
Date: 20/06/2025	Drawn: PB
Drg No: WARES-01	Rev: