


PROPOSED DRIVEWAY & PARKING LAYOUT

11 Barnfield, Balcombe, West Sussex, RH17 6FW

Scale: 1:50 @ A4

Date: August 2026

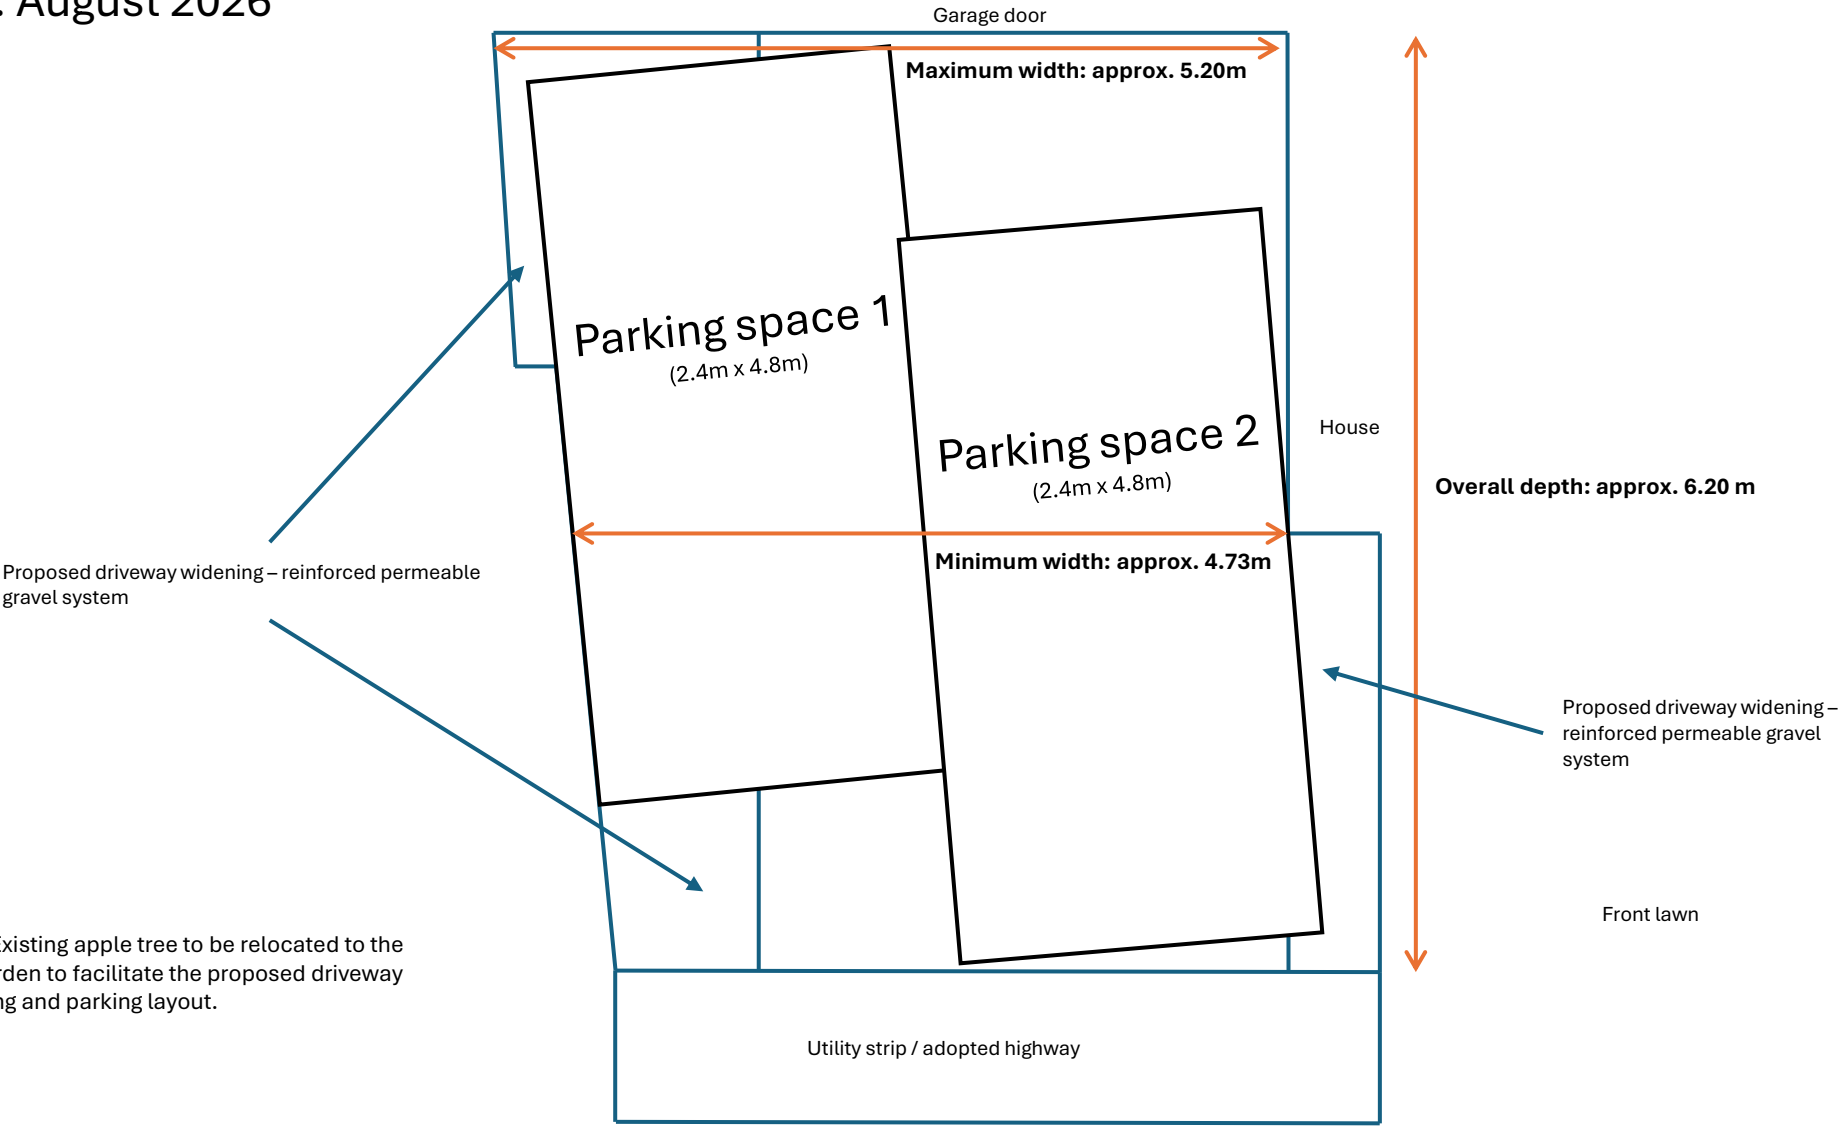

Note: Existing apple tree to be relocated to the rear garden to facilitate the proposed driveway widening and parking layout.