



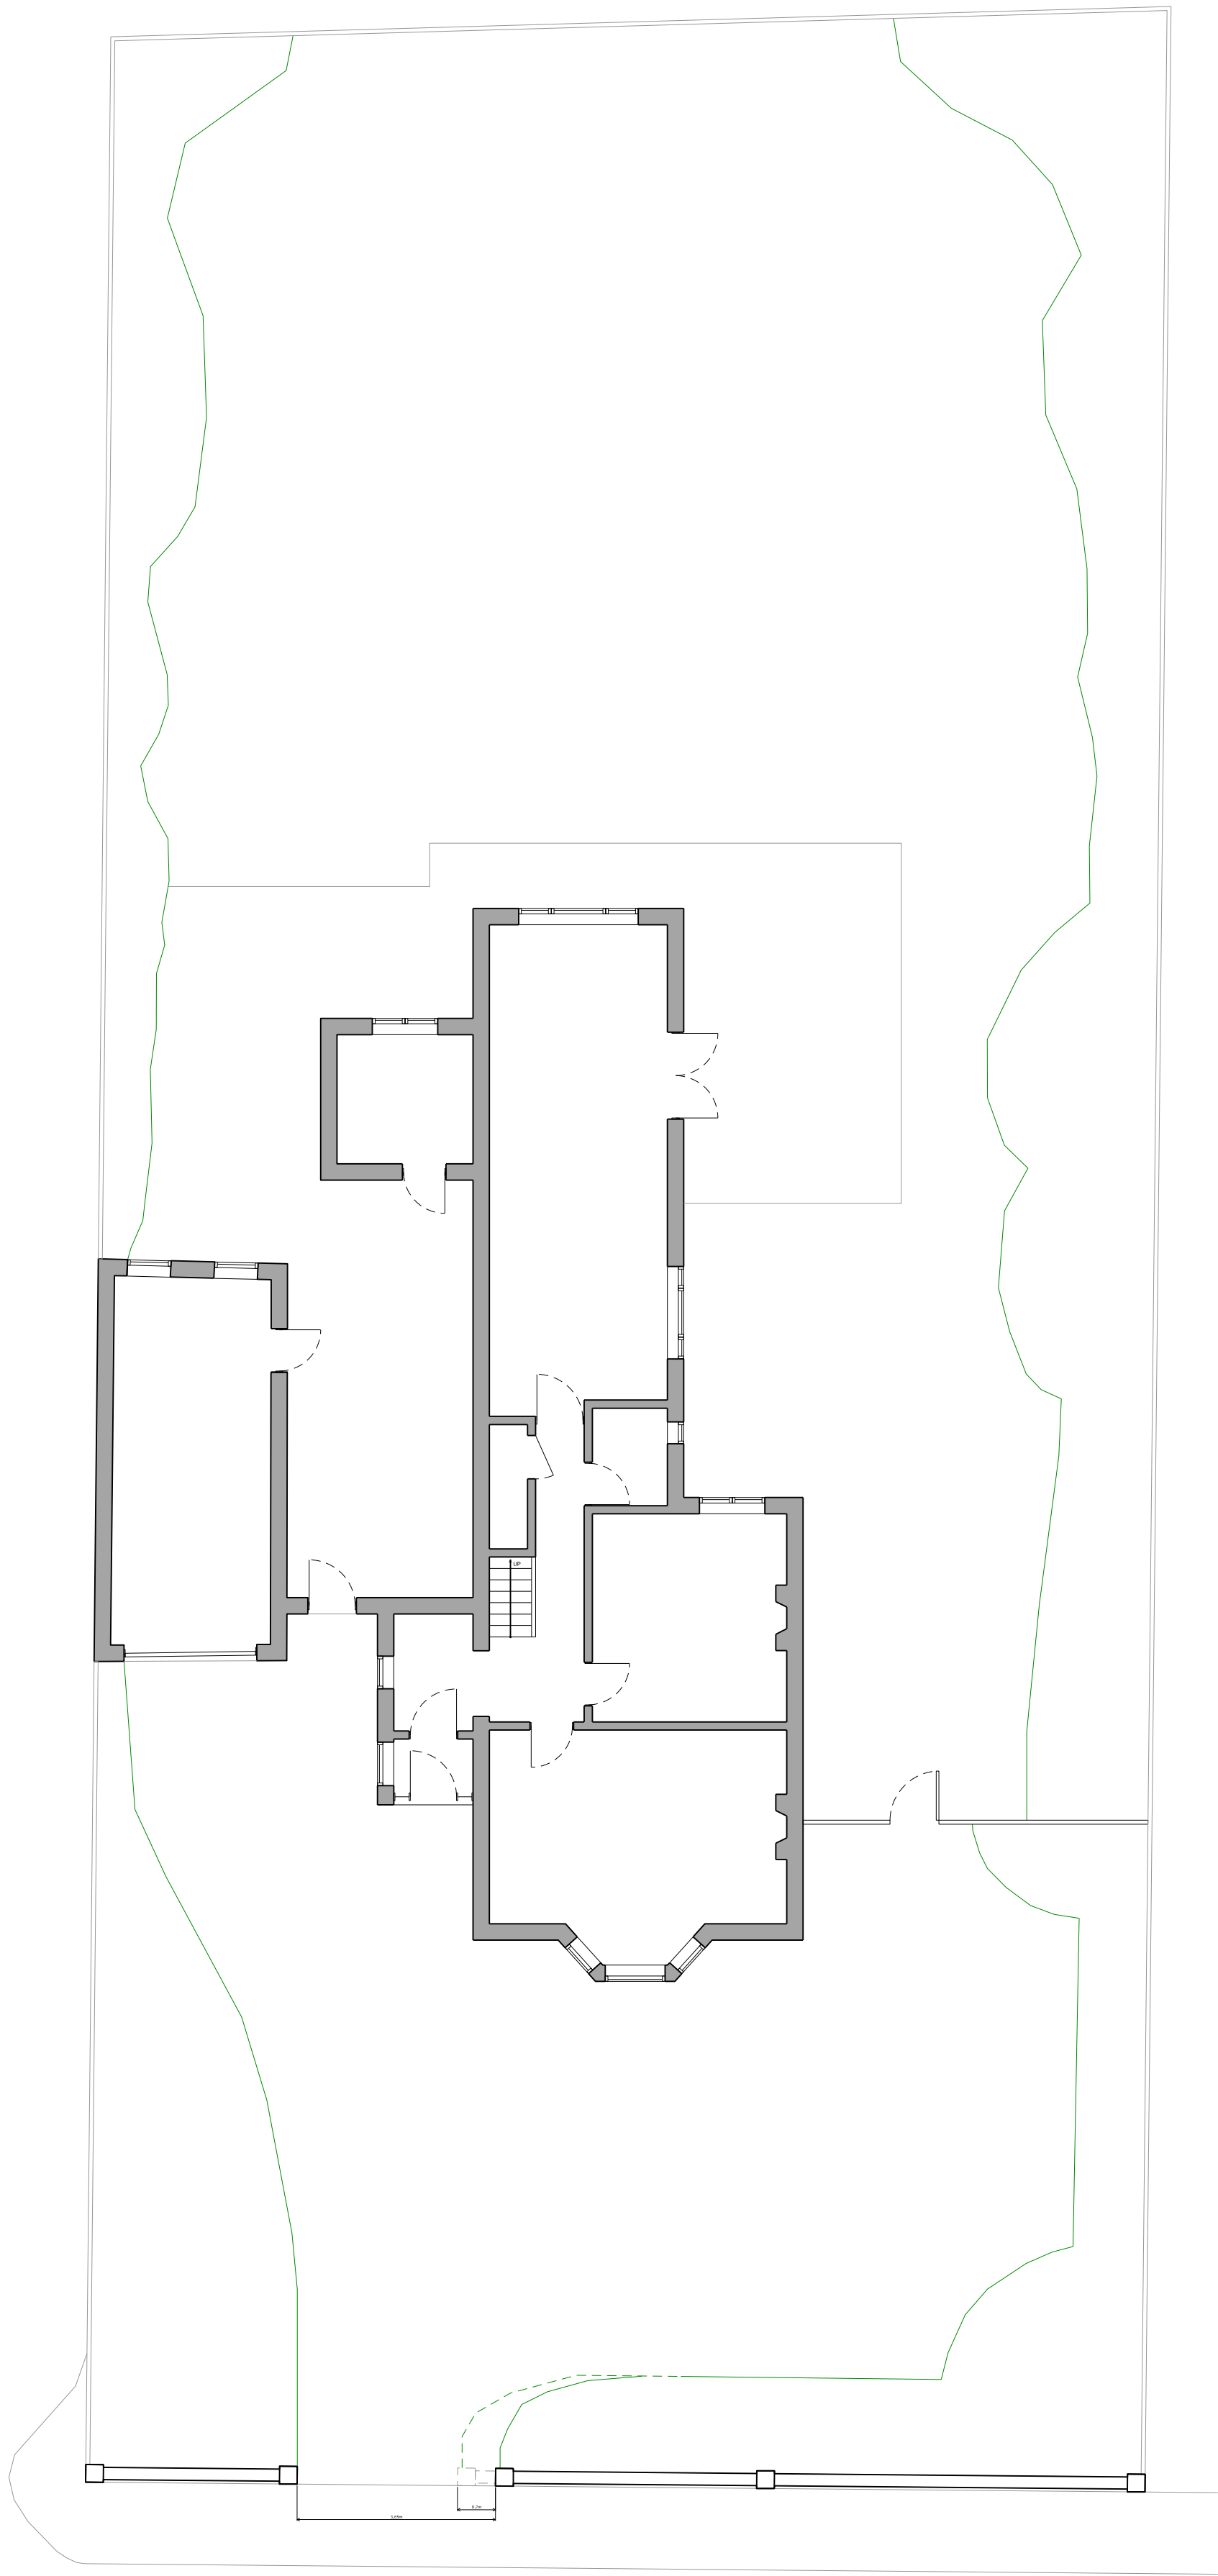

GF Ground Floor

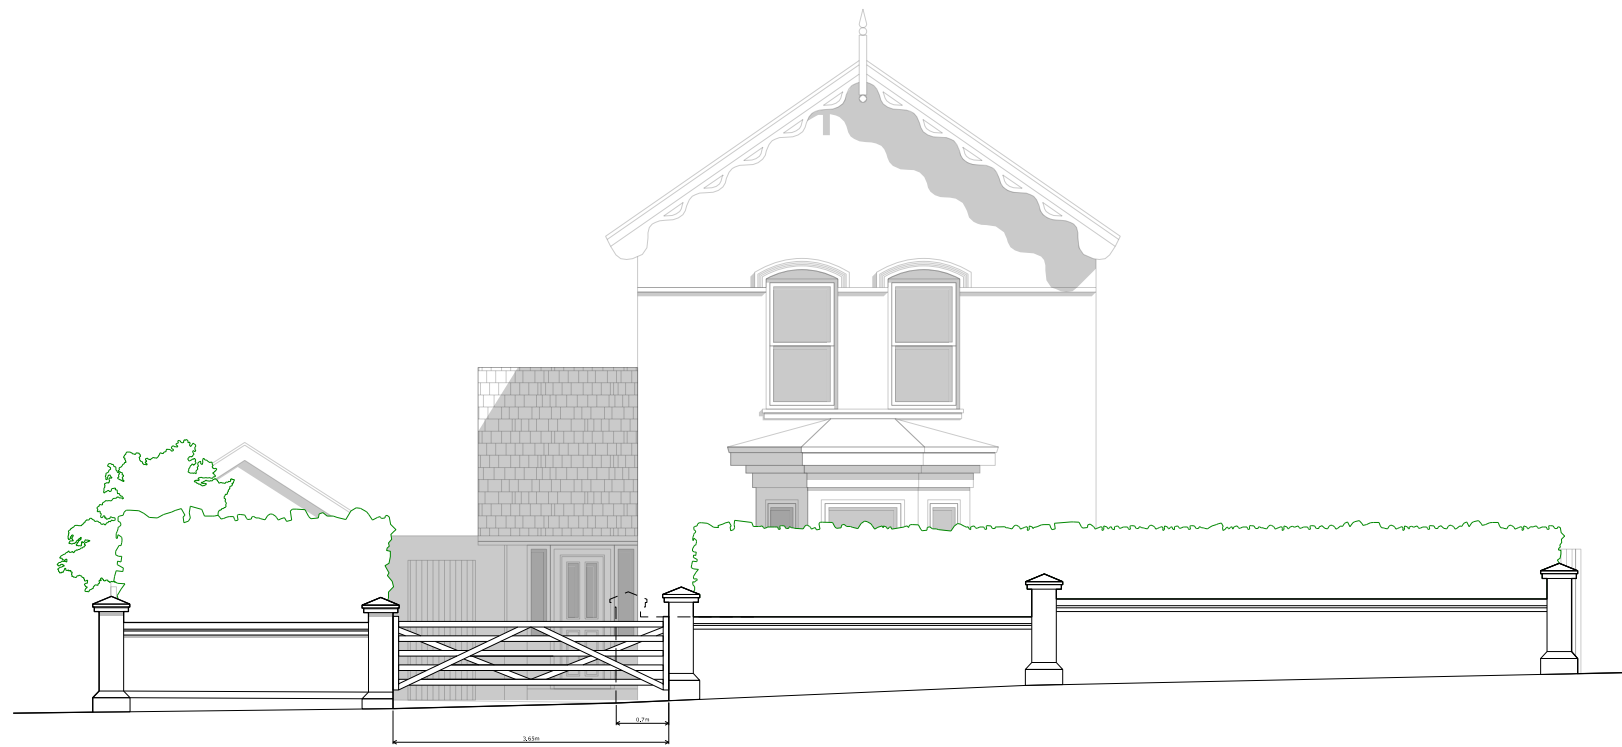

FE Front Elevation



FE Fence Elevation