



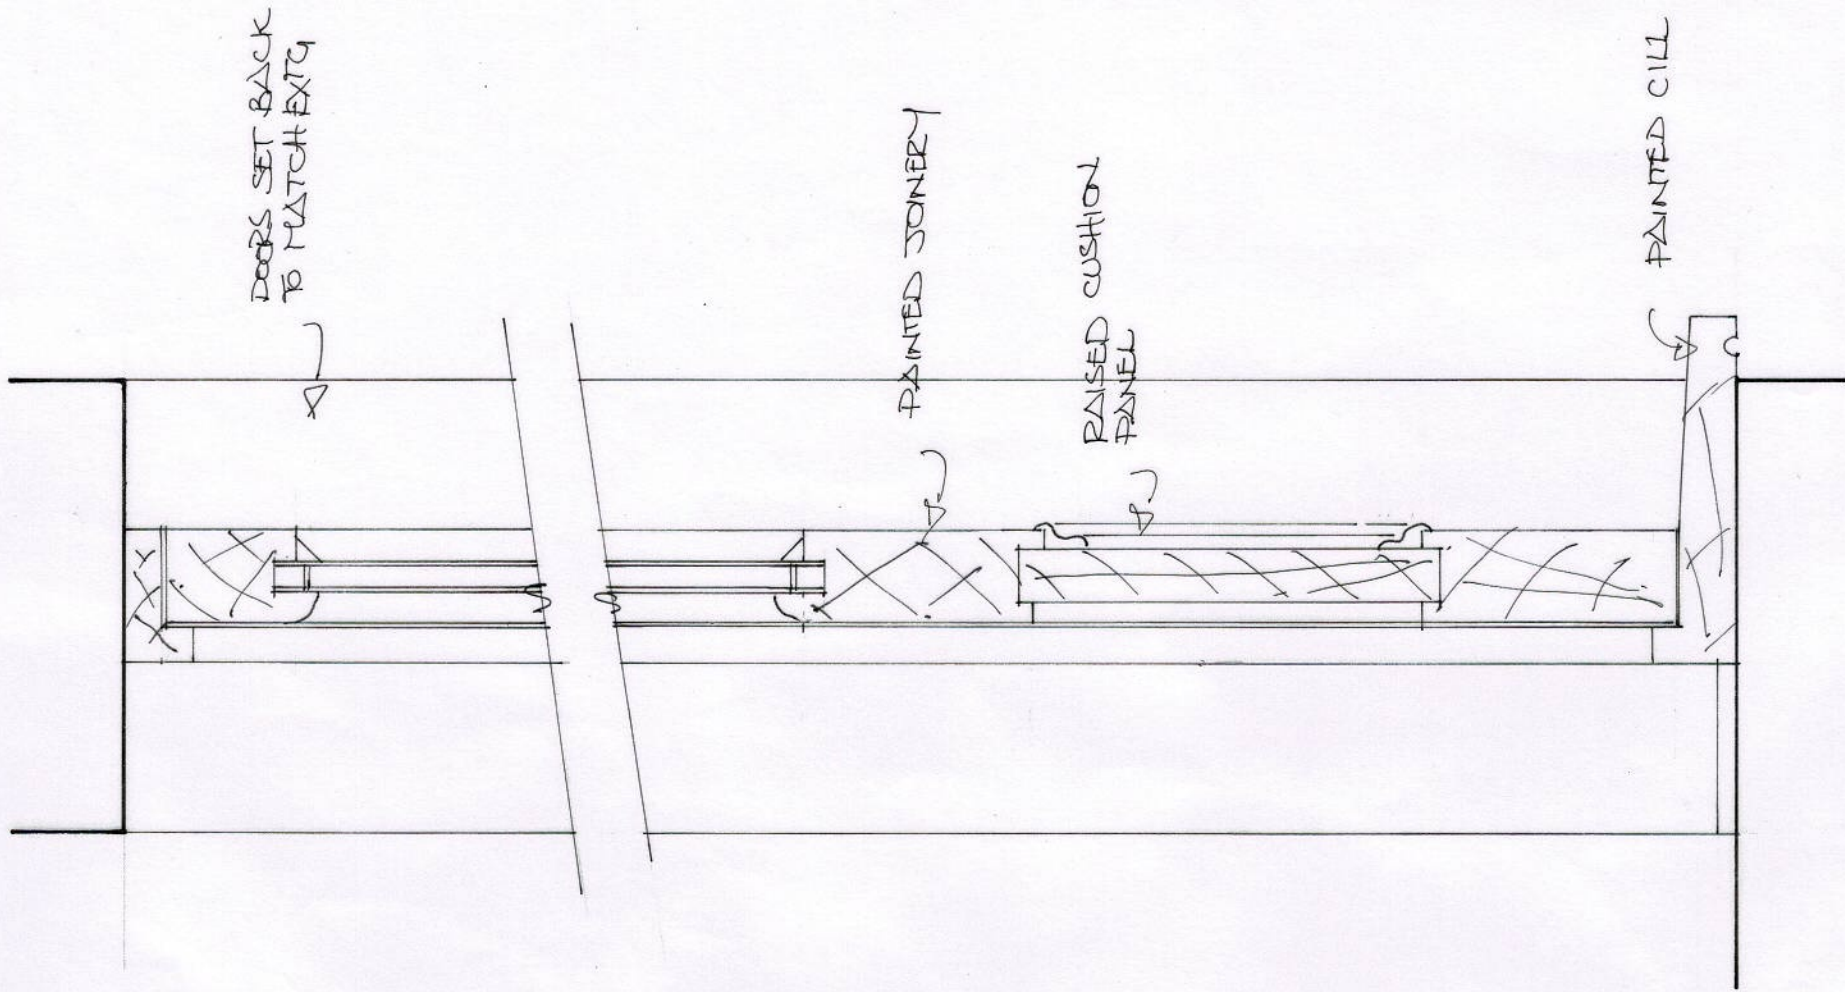

VERTICAL SECTION OF DOORS

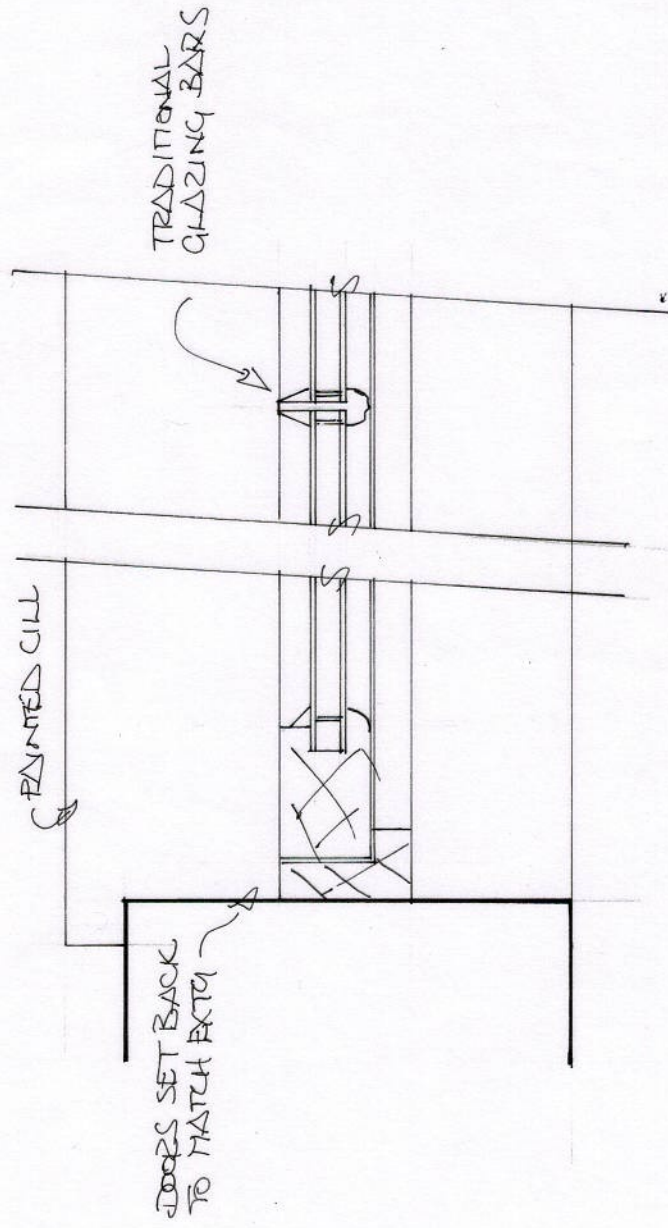

HORIZONTAL SECTION OF DOORS

Belmont Designs Practice Limited
 37 Ashenground Road
 Haywards Heath
 West Sussex
 RH16 4PS
 email:james@belmont-designs.co.uk

Architectural Practice

Client Ms R Bryant
 Date June 2026
 Scale 1:5 @ A3
 Drawn JTM
 Drawing No
 Site Heathfield House
 11 High Street
 Cuckfield
 RH17 5JU
 Project Proposed internal
 alterations, new rear
 French doors
 B.006.26.06
 copyright and all
 dimensions to be
 checked prior to
 commencement



French Doors Details