




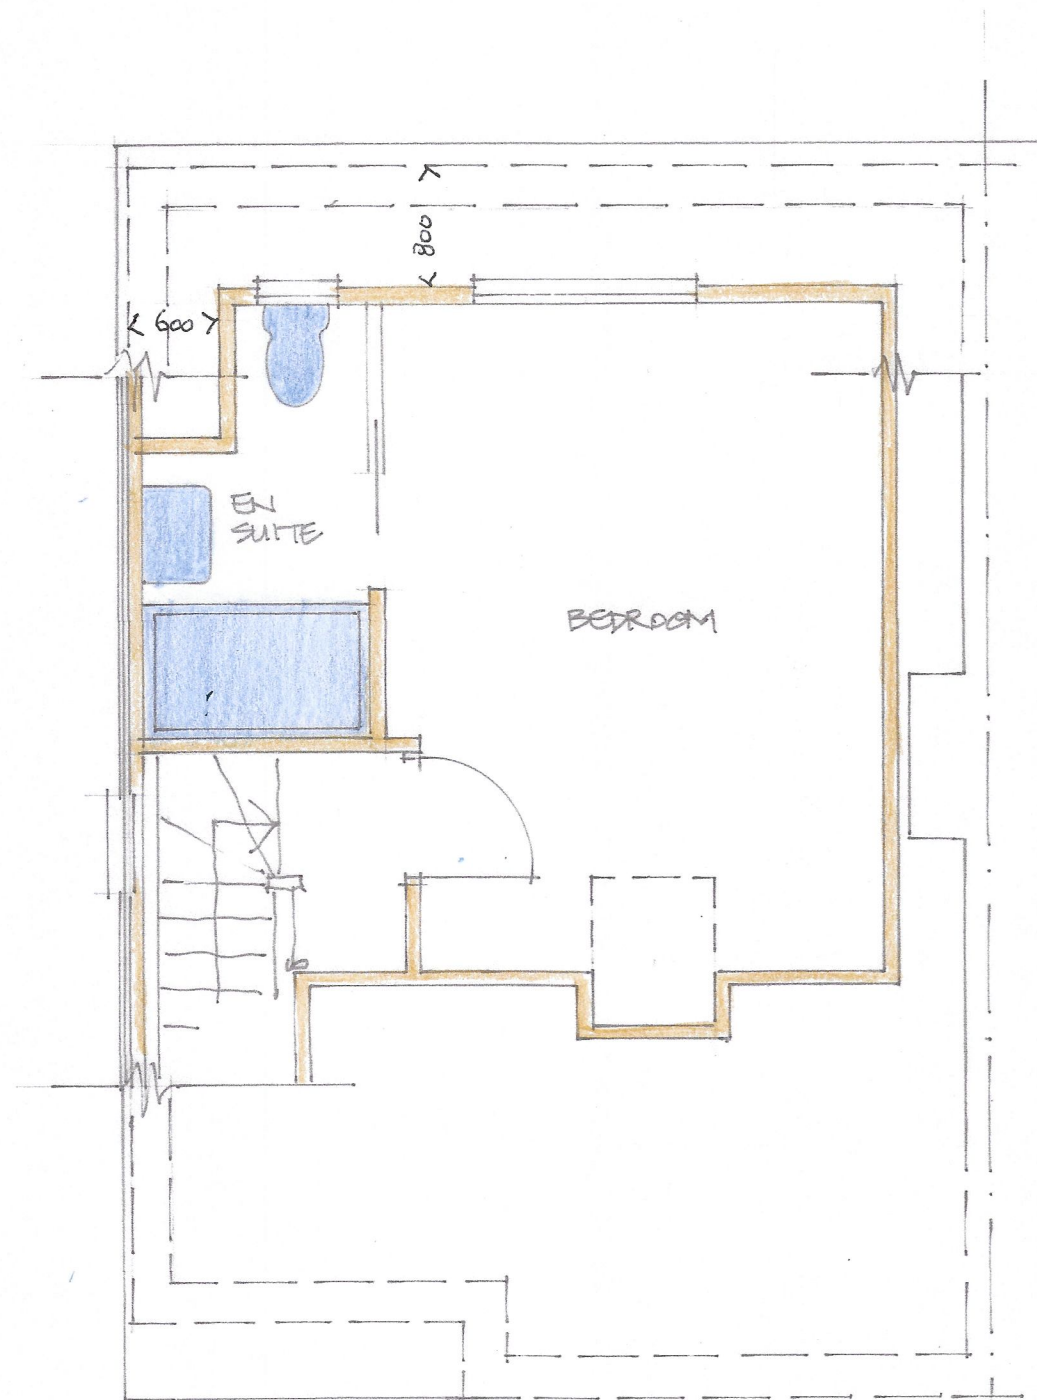

SECOND FLOOR PLAN - REVISED
1:50

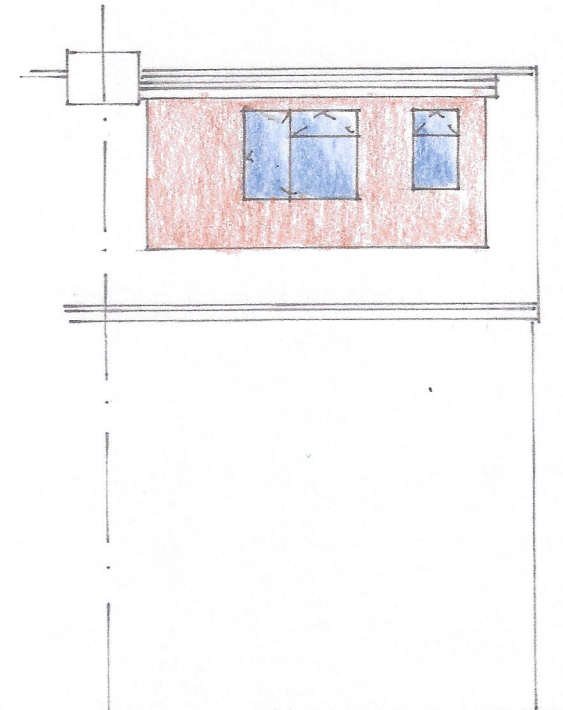

REAR ELEVATION
1:100

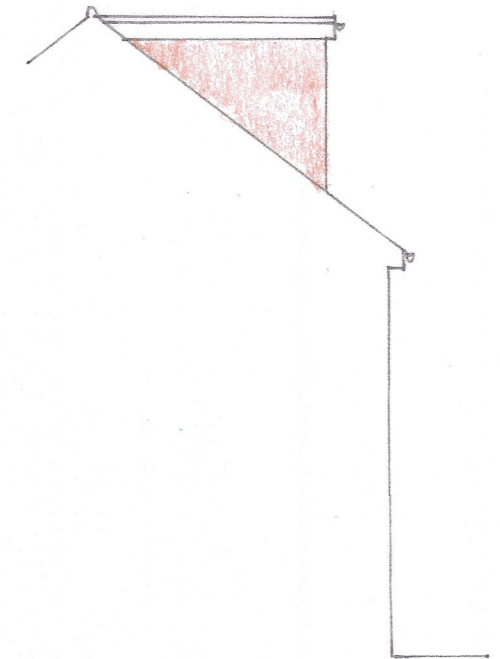

SIDE ELEVATION
1:100

MR & MRS D. NORRIS
4 WEALD ROAD, BURGESS HILL

REF DM/26/0711

SKETCH OF REDUCED DORMER
1:50 1:100 SK/111 06/26