




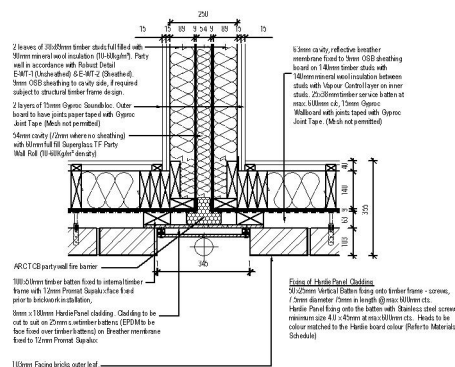


Detail 1 - Separating Wall /RWP Recess Junction Detail
(Houses)

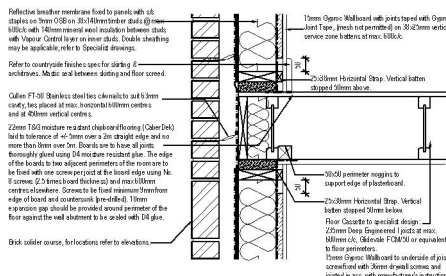


Detail 2 - Floor / External wall Junction Detail
(Houses)

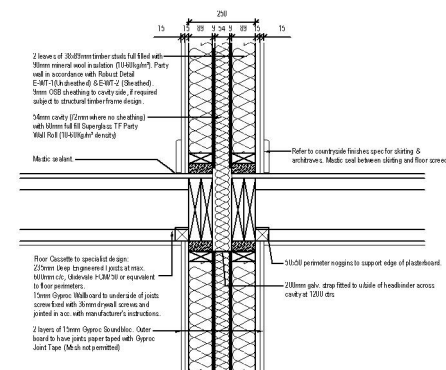

Detail 3 - Separating Wall / Intermediate Floor Junction Detail
(Houses)

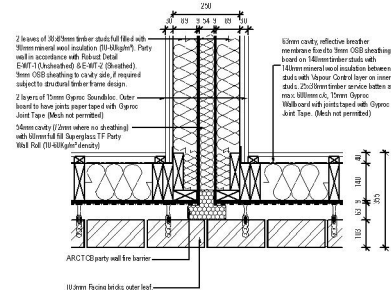


Detail 4 - Separating Wall / External Wall Junction Detail
(Houses)

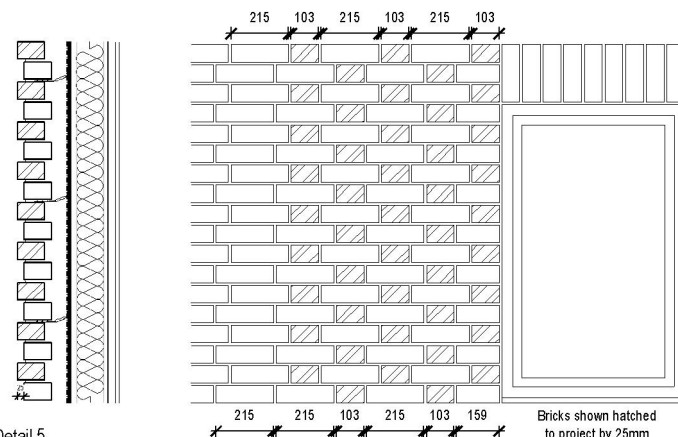


Detail 5
Burglar Bond
Brickwork Section


Typical Burglar Bond
Brickwork Elevation

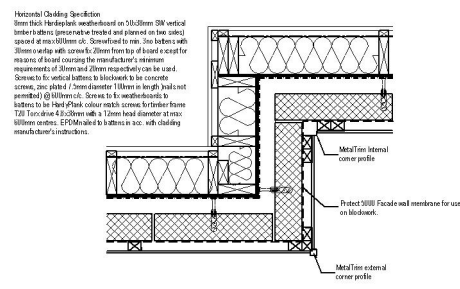

Detail 6 - Cladding External & Internal Corner Junctions (Horizontal Cladding)
(Houses)

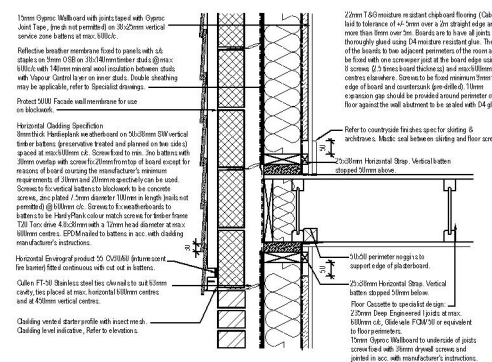

Detail 7 - Floor / External wall Junction Detail & Cladding Termination Detail
(Horizontal Cladding)
(Houses)

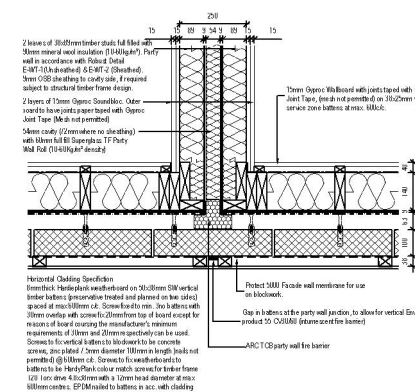

Detail 8 - Separating Wall / External Wall Junction (Horizontal Cladding)
(Houses)

T1	16.06.24	CONDOR ISSUE
Rev:	Date:	Revision History:



Project:
FREEK'S FARM, BURGESS HILL
RESIDENTIAL PHASE 3

	Name:	Date:		Name:	Date:
Designed by:	-	-	Checked:	TM	JULY 2024
Drawn By:	PH	JULY 2024	Approved:	TM	JULY 2024

Scale: 1:10@A1 Status: TENDER

Drawing Title:
SUPERSTRUCTURE DETAILS - 2021 REGS
External Wall & Floor Details
2021 Regs Houses - Timber Frame

Drawing No:	Rev:
S0035 A DE HB3 205	T1