




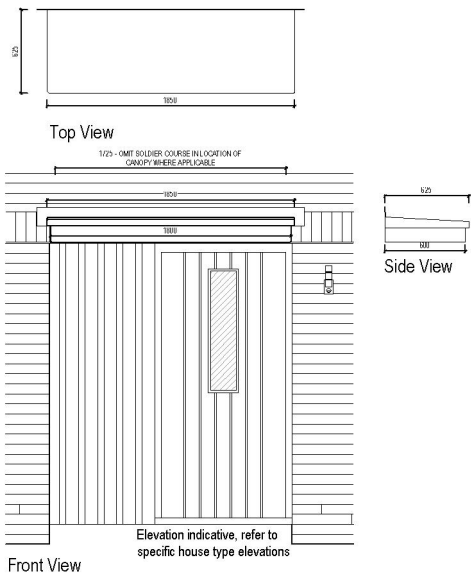

Canopy 1 - House Type A, B, D, F, G, H, J, K, L, M - 98no.
Scale 1:20

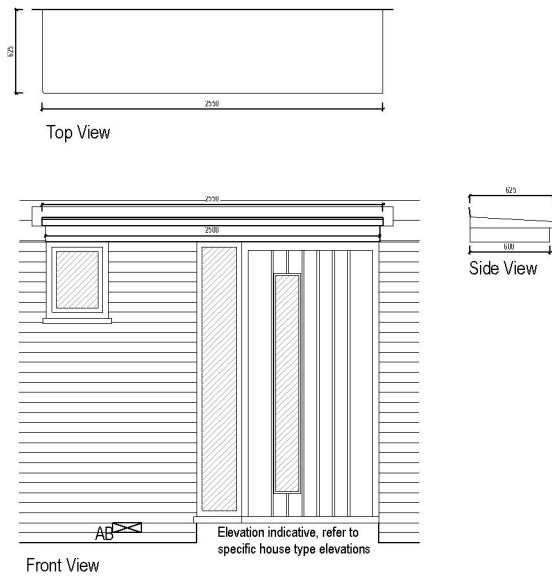


Canopy 2 - House Type P & Q - 5no.
Scale 1:20

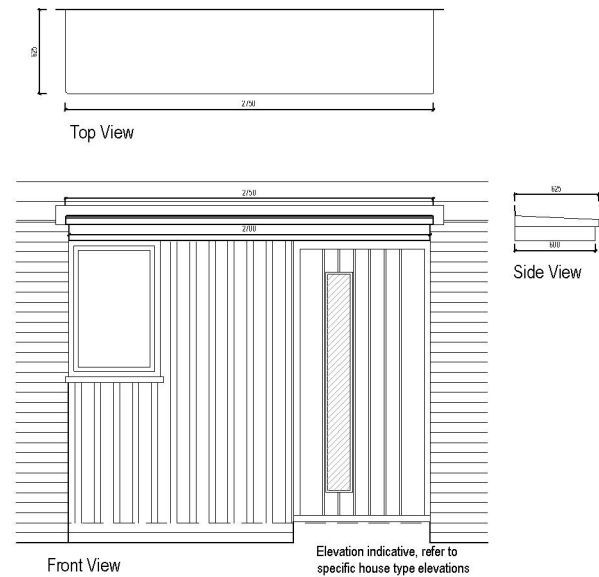


Canopy 3 - House Type R & S - 18no.
Scale 1:20

©COPYRIGHT: ALL RIGHTS RESERVED. THIS DRAWING MUST NOT BE REPRODUCED WITHOUT PERMISSION.
DO NOT SCALE. THE CONTRACTOR IS RESPONSIBLE FOR CHECKING DIMENSIONS WHICH ARE IN MILLIMETRES UNLESS OTHERWISE STATED.

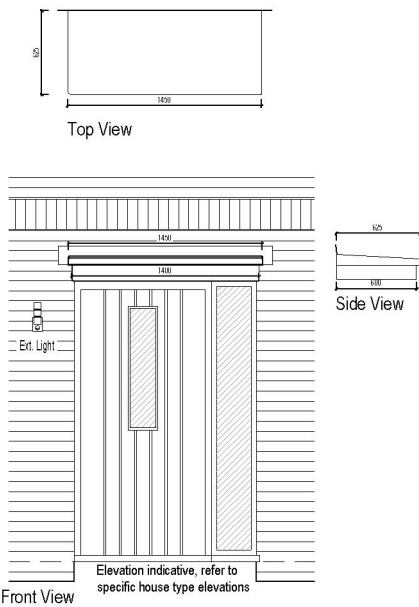


Canopy 5 - House types T & U - 19no.
Scale 1:20

GRP canopies to be supplied in the profile and sizes as indicated. To be installed strictly in accordance with manufacture's instructions.

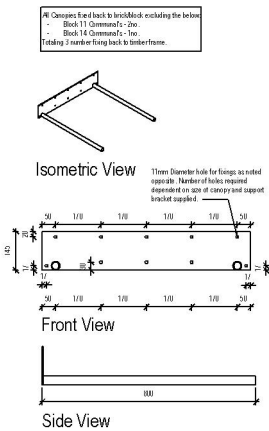

Typical Concealed Steel Bracket
Scale 1:10

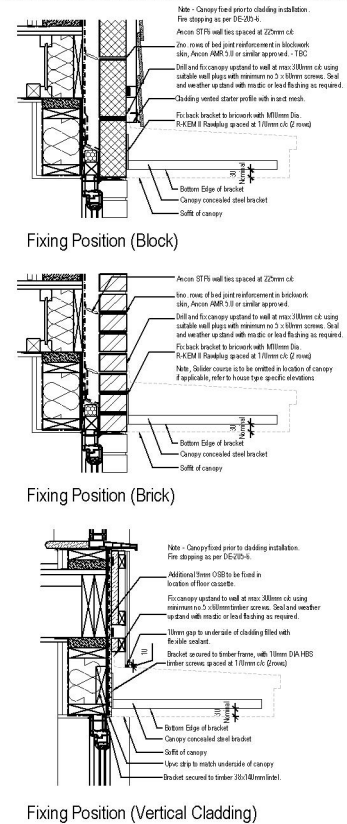

TS	16.08.24	10.09.2024	REVISION
Rev:	Date:	Revision History:	



Project: FREEKS FARM, BURGESS HILL RESIDENTIAL PHASE 3

Designed by:	Rev:	Checked:	Rev:	Drawn:	Rev:
16.08.24	10.09.2024	16.08.24	10.09.2024	16.08.24	10.09.2024

Scale: 1:10 @ A1
Status: TENDER

Drawing Title: SUPERSTRUCTURE DETAILS - 2021 REGS Canopy Details 2021 Rega House - Timber Frame

Drawing No: S0035_A_DE_HB3_241	Rev: T1
--------------------------------	---------