




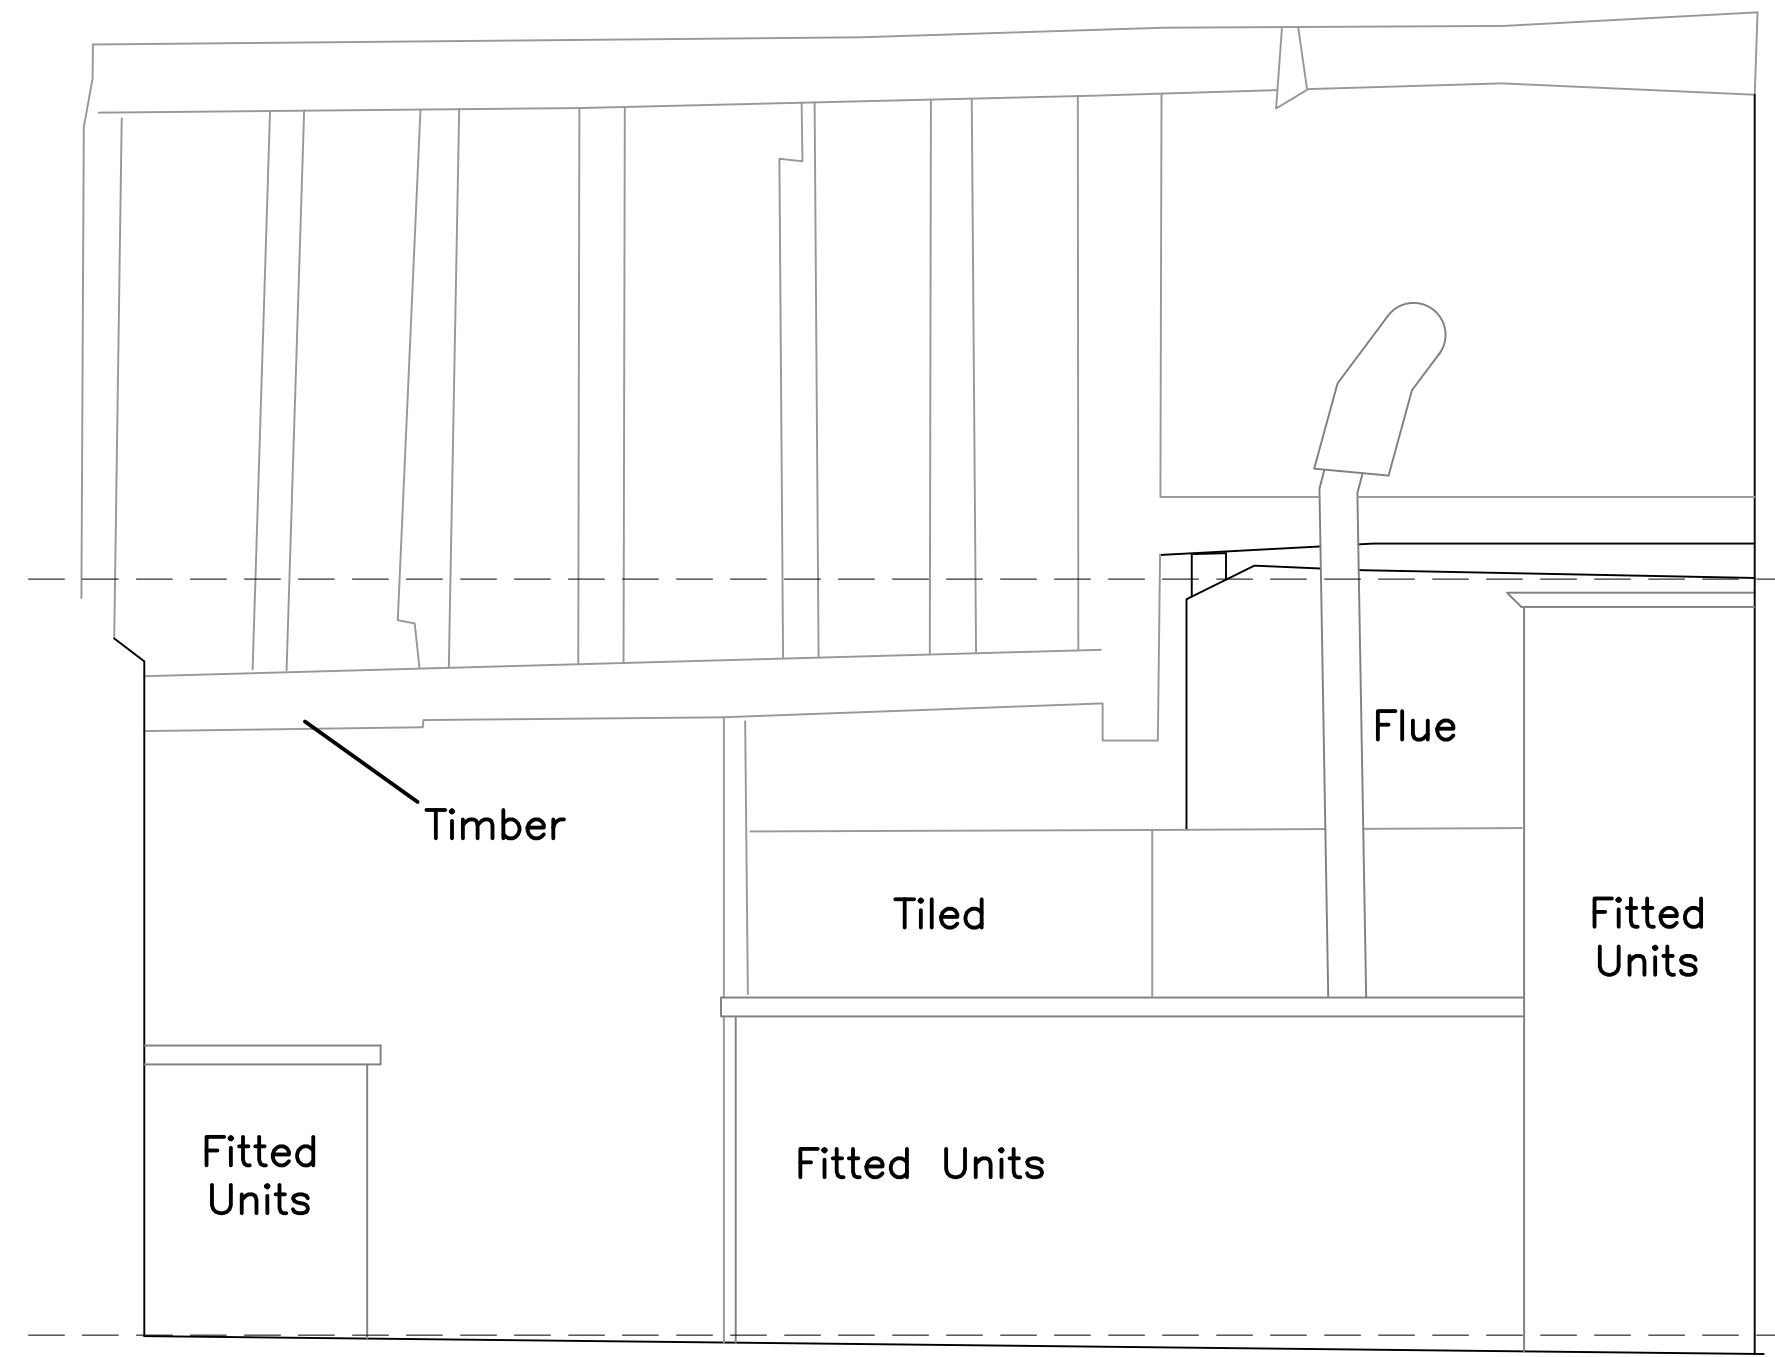


Elevation 1
1:20

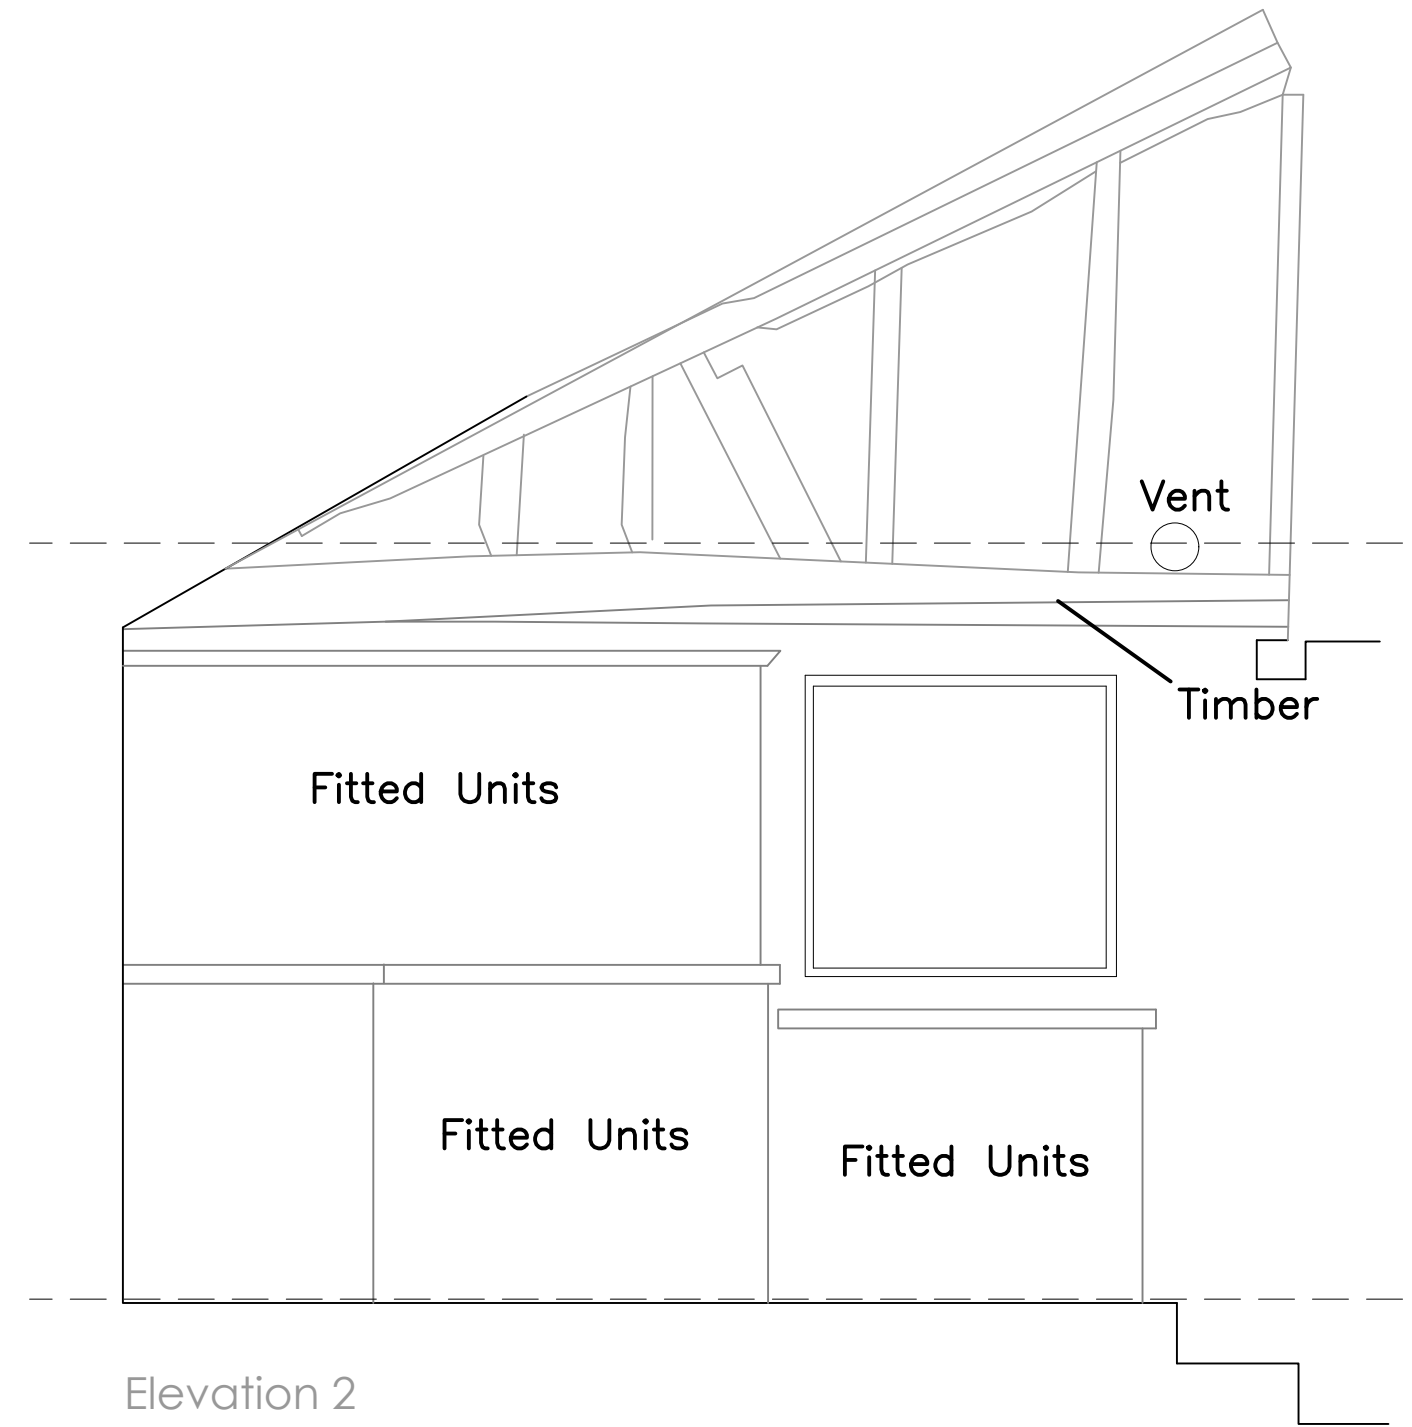


Elevation 2
1:20

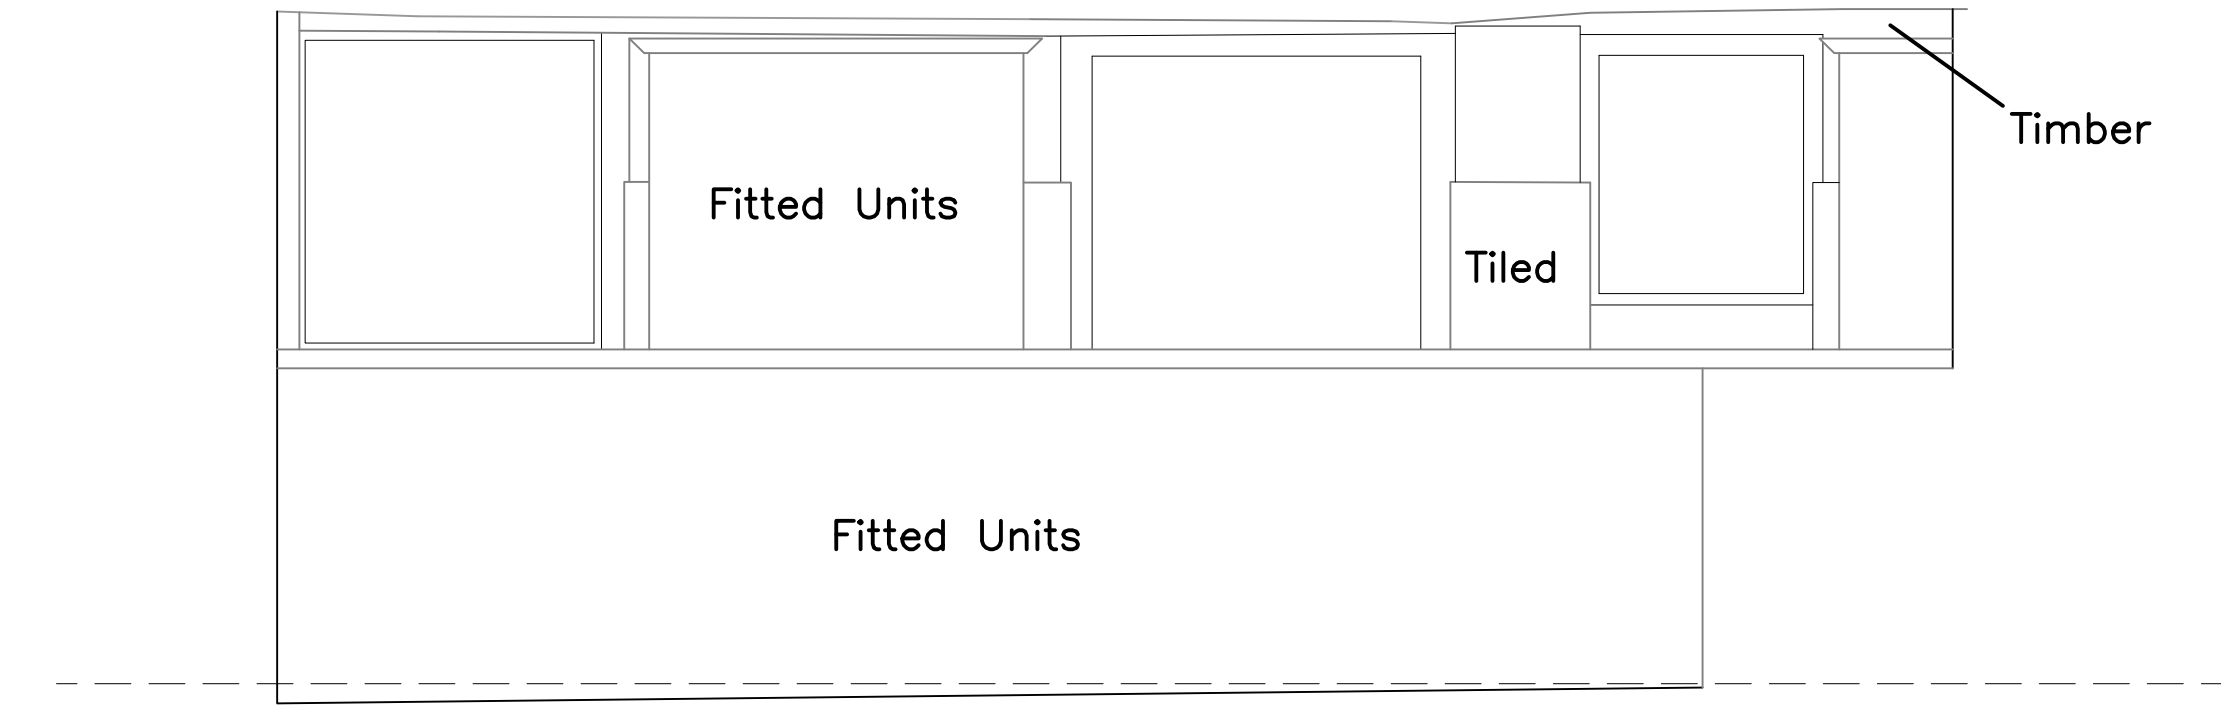


Elevation 3
1:20

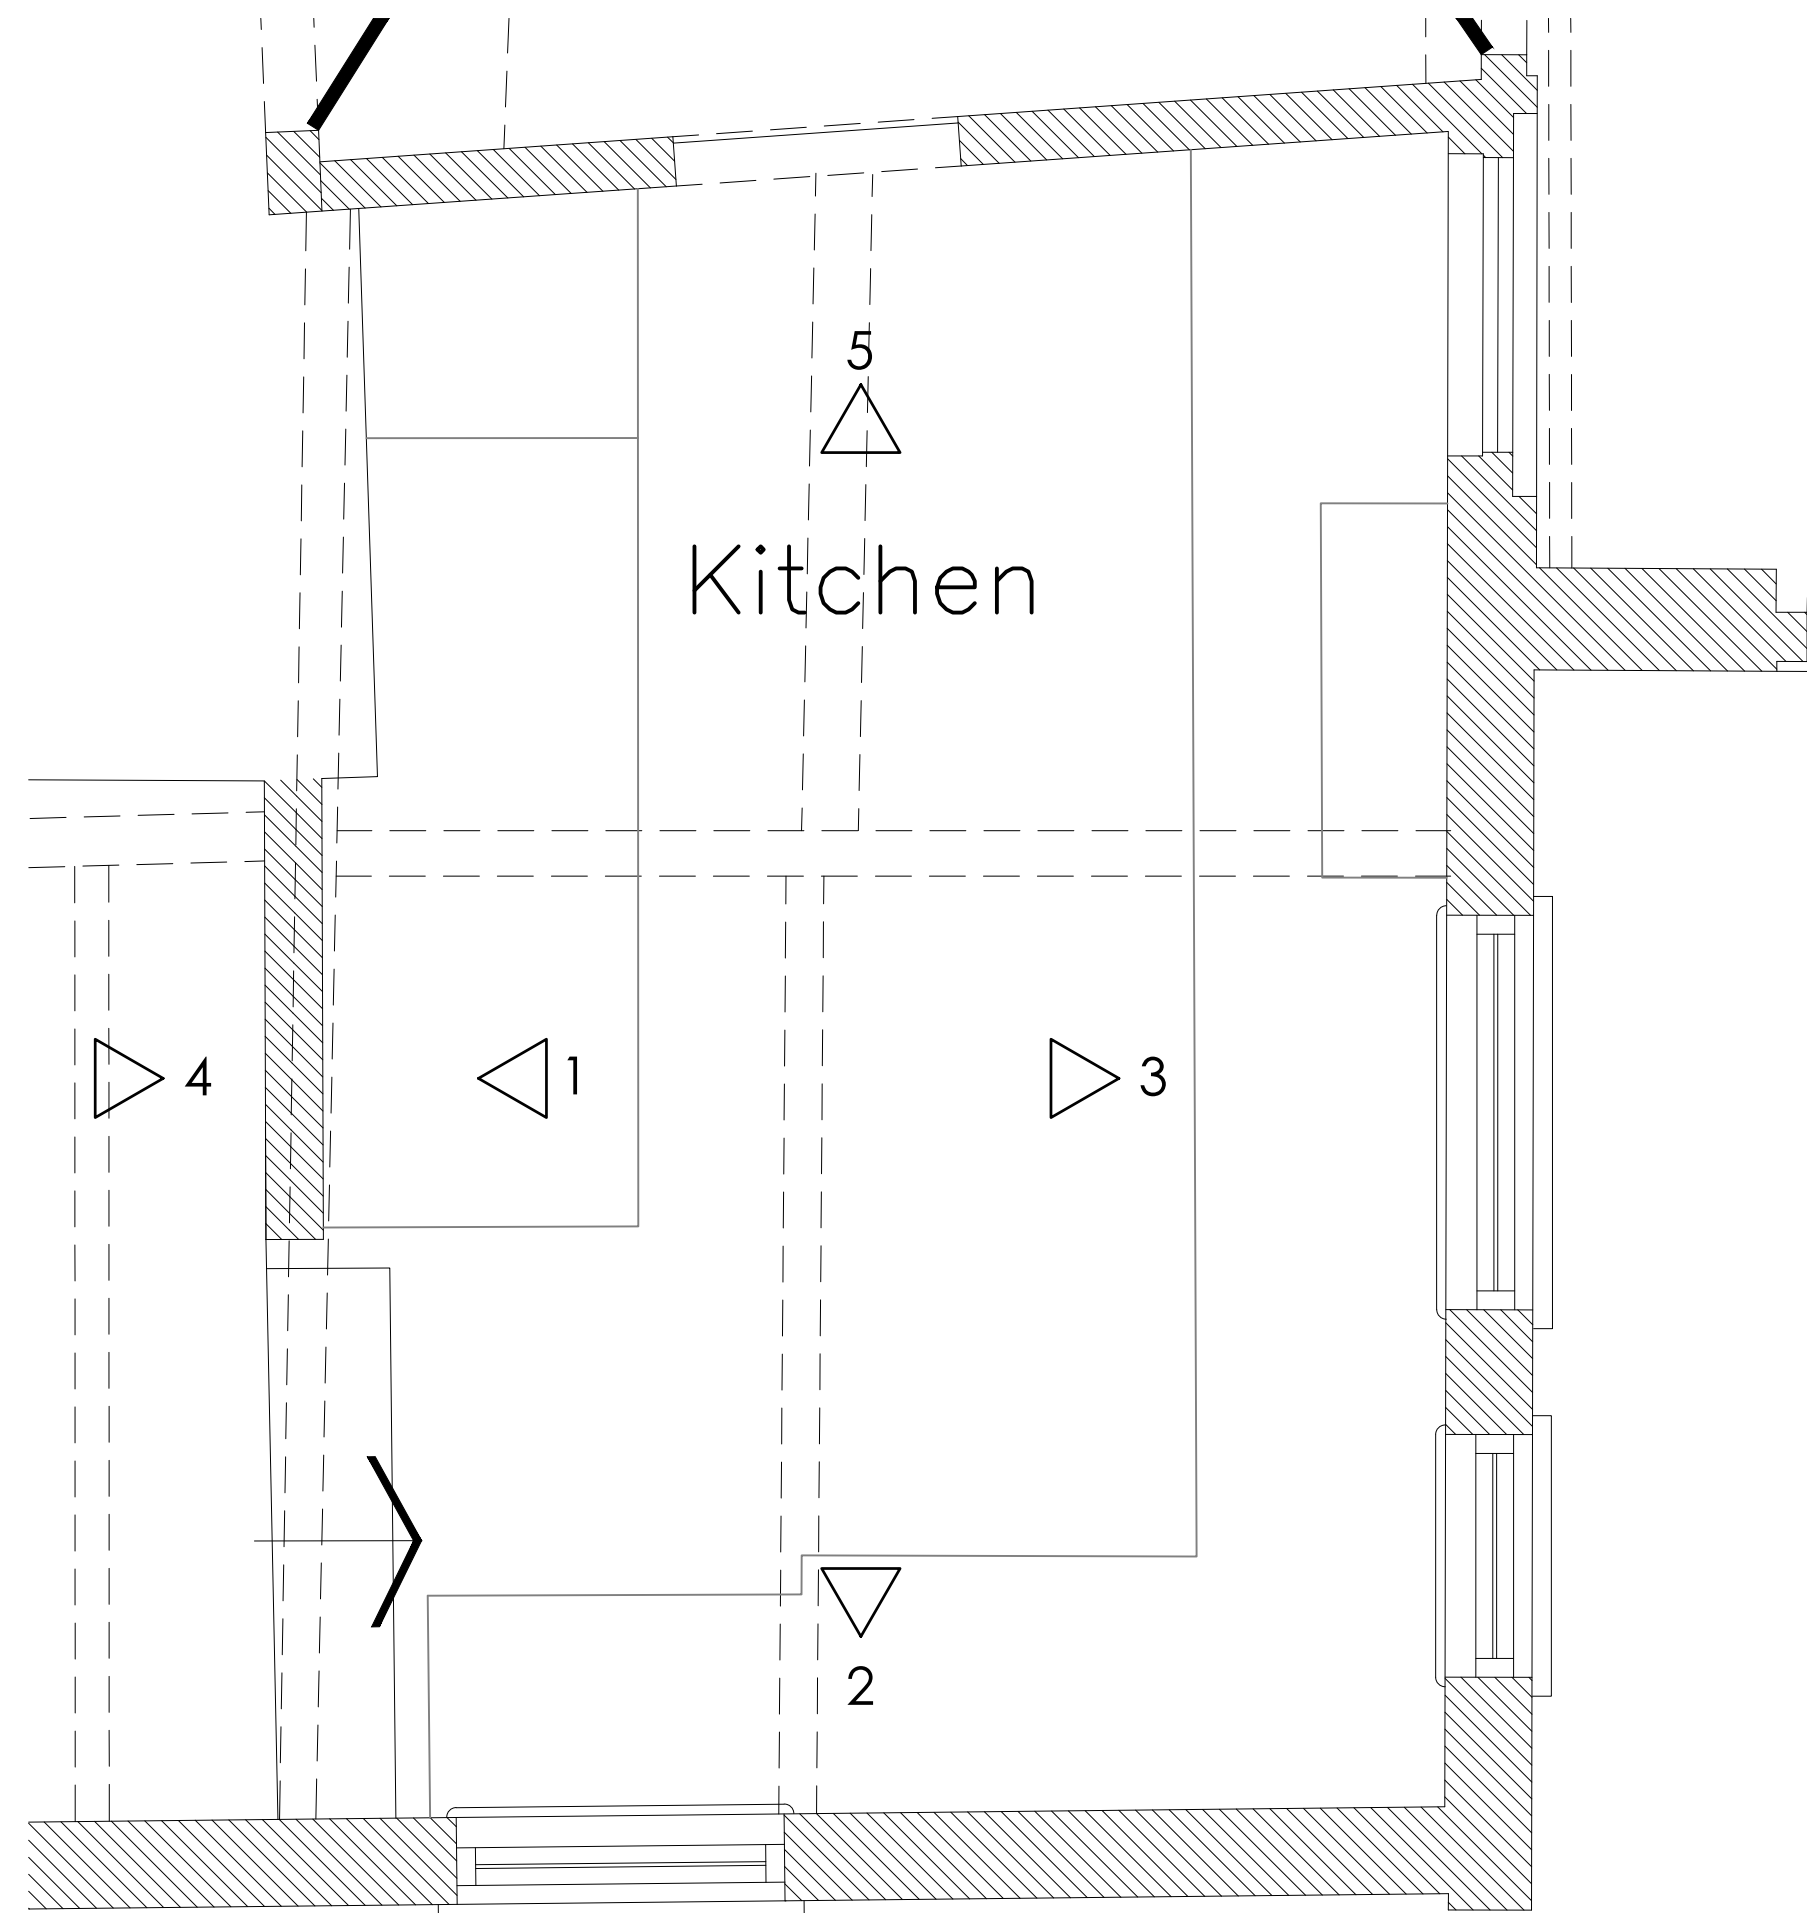

Plan 1:20

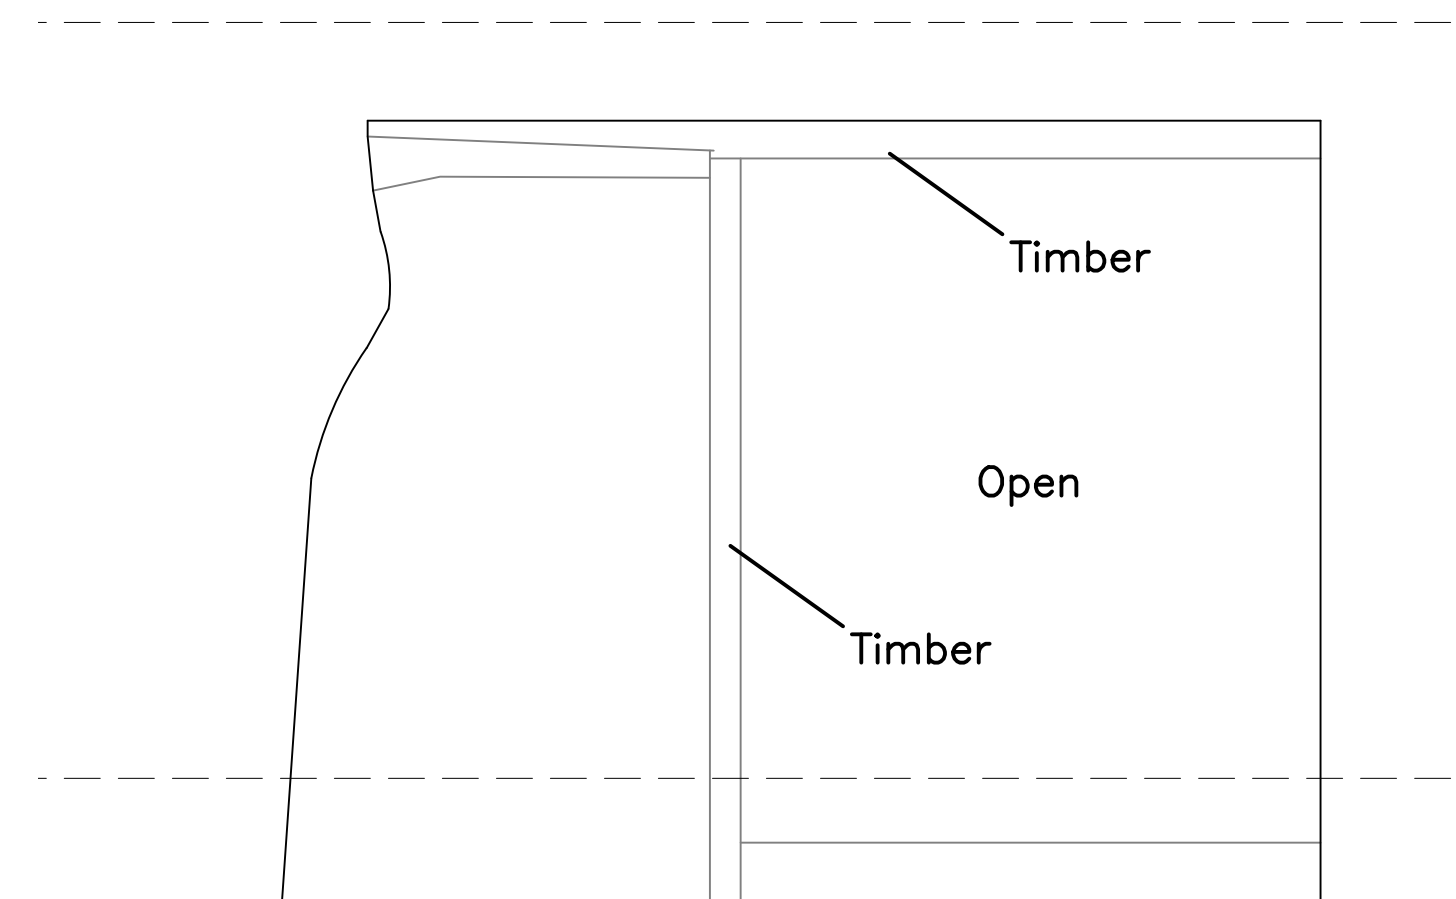

Elevation 4
1:20

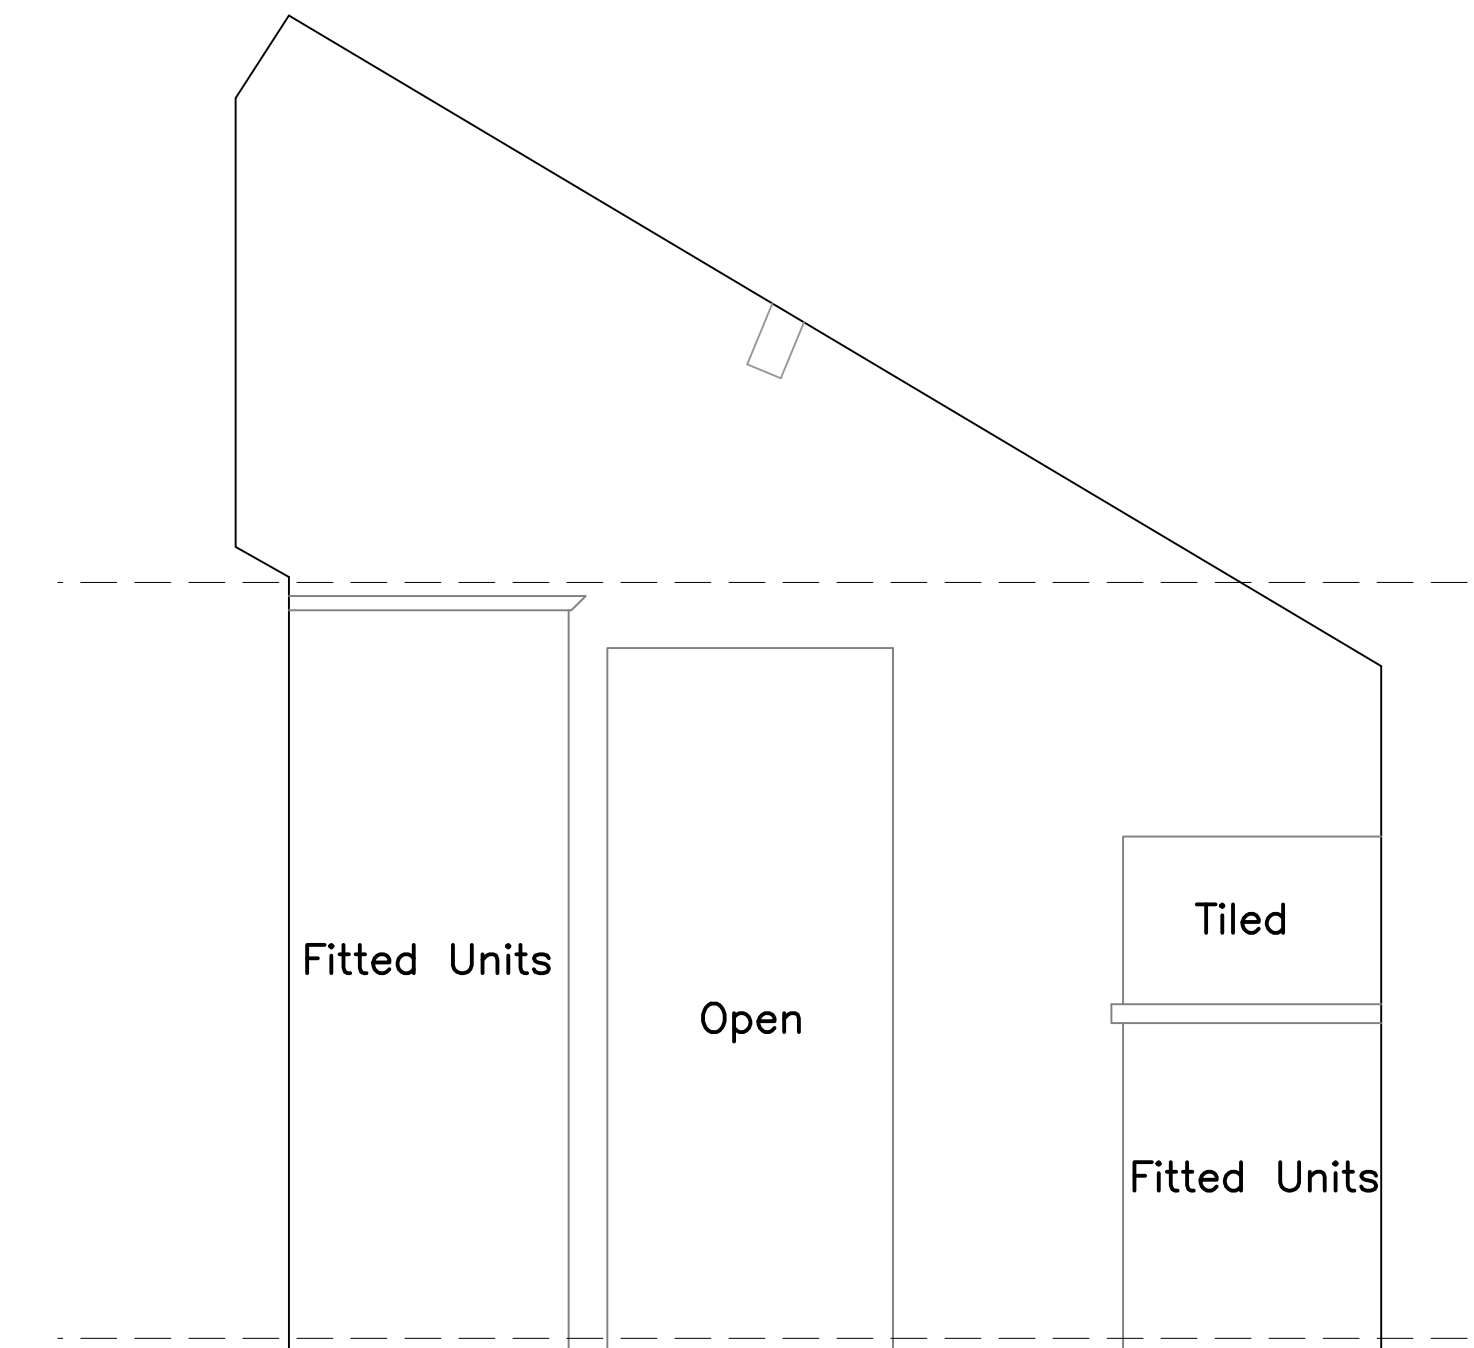

Elevation 5
1:20

rev.	date	comment
amendments		
k/a architects		
client	Mr & Mrs M. McGahan	
job	Strouds Church Lane Horsted Keynes, RH17 7AY	
drawing number	308.EXG.03	
drawing title	Internal Elevations Existing Kitchen	
date	scale/original sheet size 1:20	RIBA work stage n/a
Do not scale off drawing. Check all dimensions on site before all work is commenced. All goods, materials, workmanship to conform with current building regulations BS and COP.11. © Copyright K/A Architects Ltd.		
K/A architects limited 27 Farnham Road Haywards Heath West Sussex RH12 1PZ		
telephone 07712 449 542 email k/a.architects@gmail.com www.k/aarchitects.co.uk		
Registered Office 27 Farnham Road Haywards Heath West Sussex RH12 1PZ		
Company No. 638521		